


- No. Notes
1.

Dimensions to be verified on site. Only figured dimensions to be used and any discrepancies in dimensions are to be reported to the architect. No dimensions are to be scaled from printed drawings. Any areas indicated on this drawing are for guidance only. No responsibility is taken for their accuracy.
2.


There is a risk of injury or death in construction if the works are not properly planned and supervised. The contractor must not undertake any element of the work without first having carried out the necessary risk assessments and prepared detailed method statements.

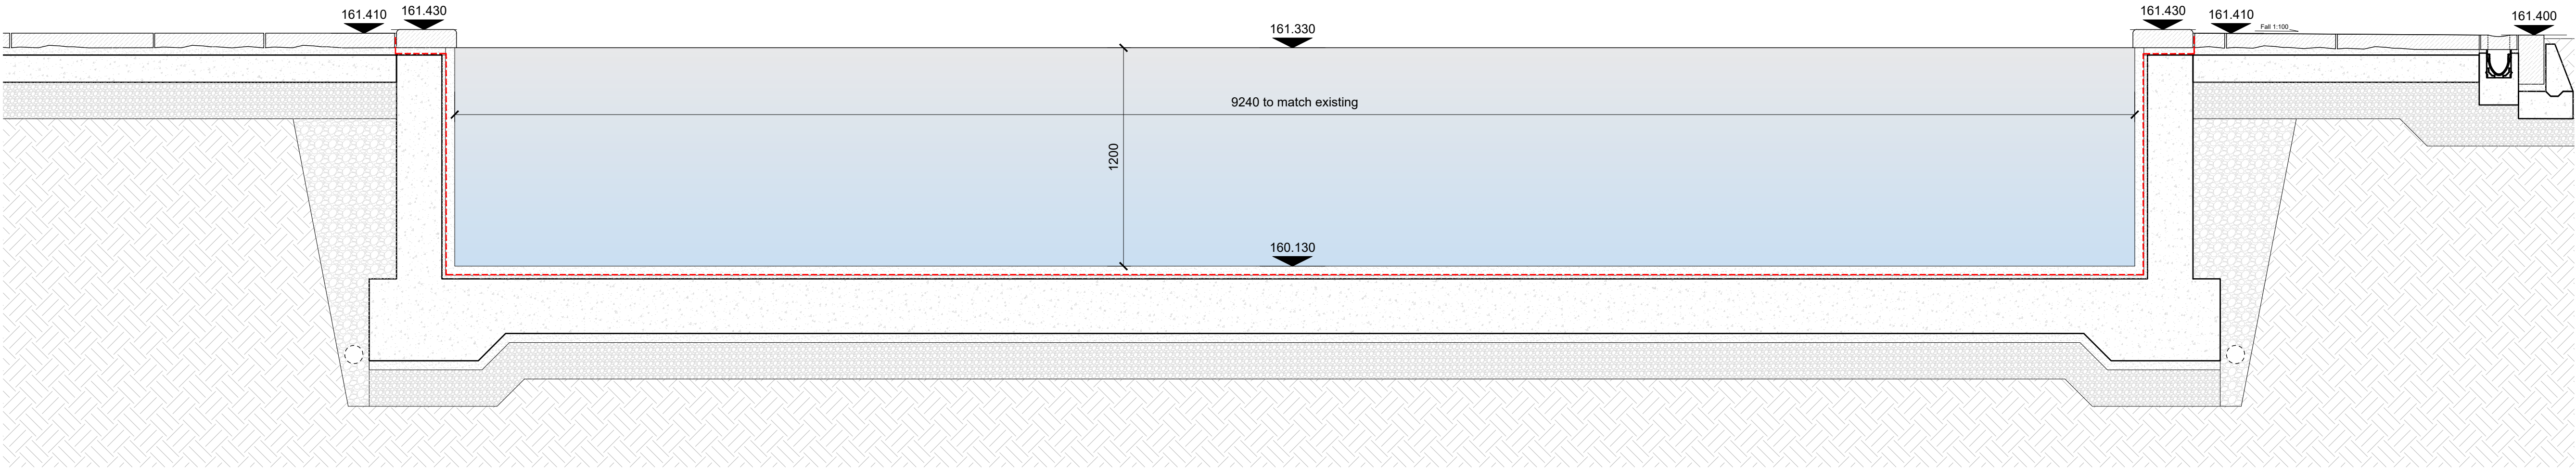

01

Proposed basin (fishpond) - Section A-A

1:20 @_A1

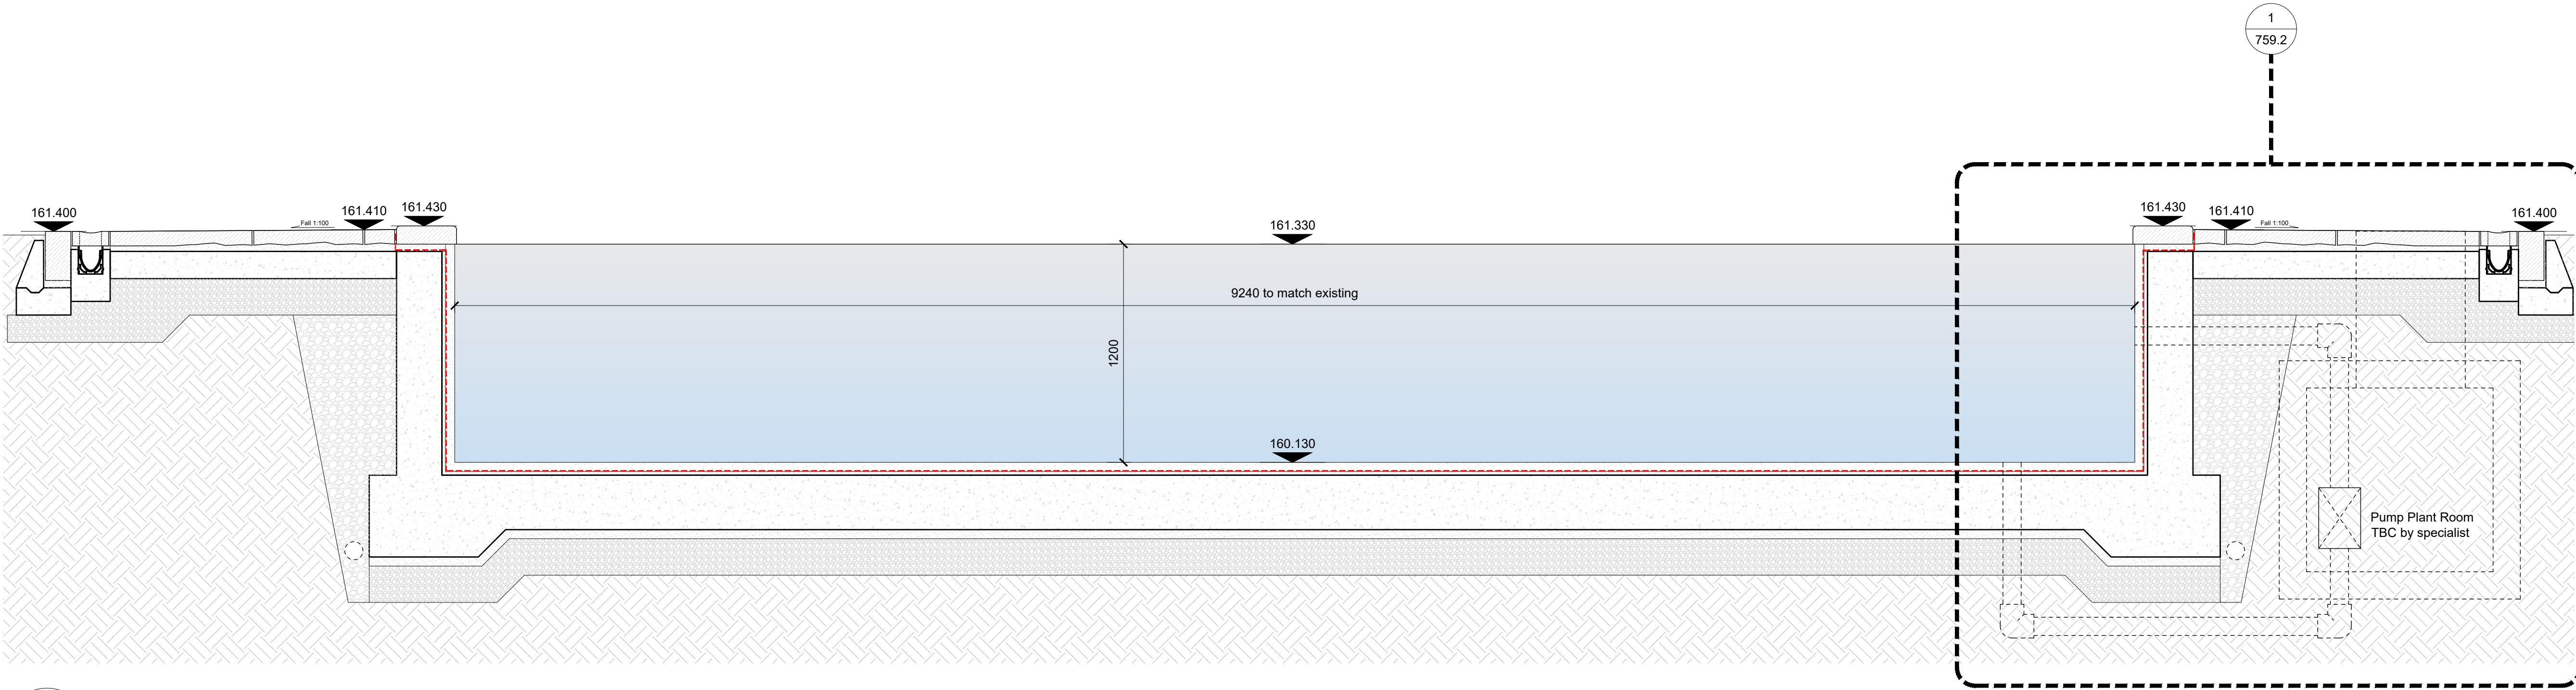

02

Proposed basin (fishpond) - Section B-B

1:20 @_A1

Initial Release (Newmark only)

01/07/2026

no. revision.

date.

BLDA ARCHITECTS

RIBA

Chartered Practice

211 Design Centre East

Chelsea Harbour

London, SW10 0XF

mail@blda.co.uk

www.blda.co.uk

t +44 (0) 20 7838 5555

f +44 (0) 20 7838 5556

Job: TH - Walled Garden Landscaping

Title: Proposed basin (fishpond) sections

Type: 700 Component

Status: FOR INFORMATION

drawn by EA

checked by EC

approved by MF

scale 1:20 @ A1

size A1

date 02/07/26

job number 3125

drawing number 759.1

revision *