


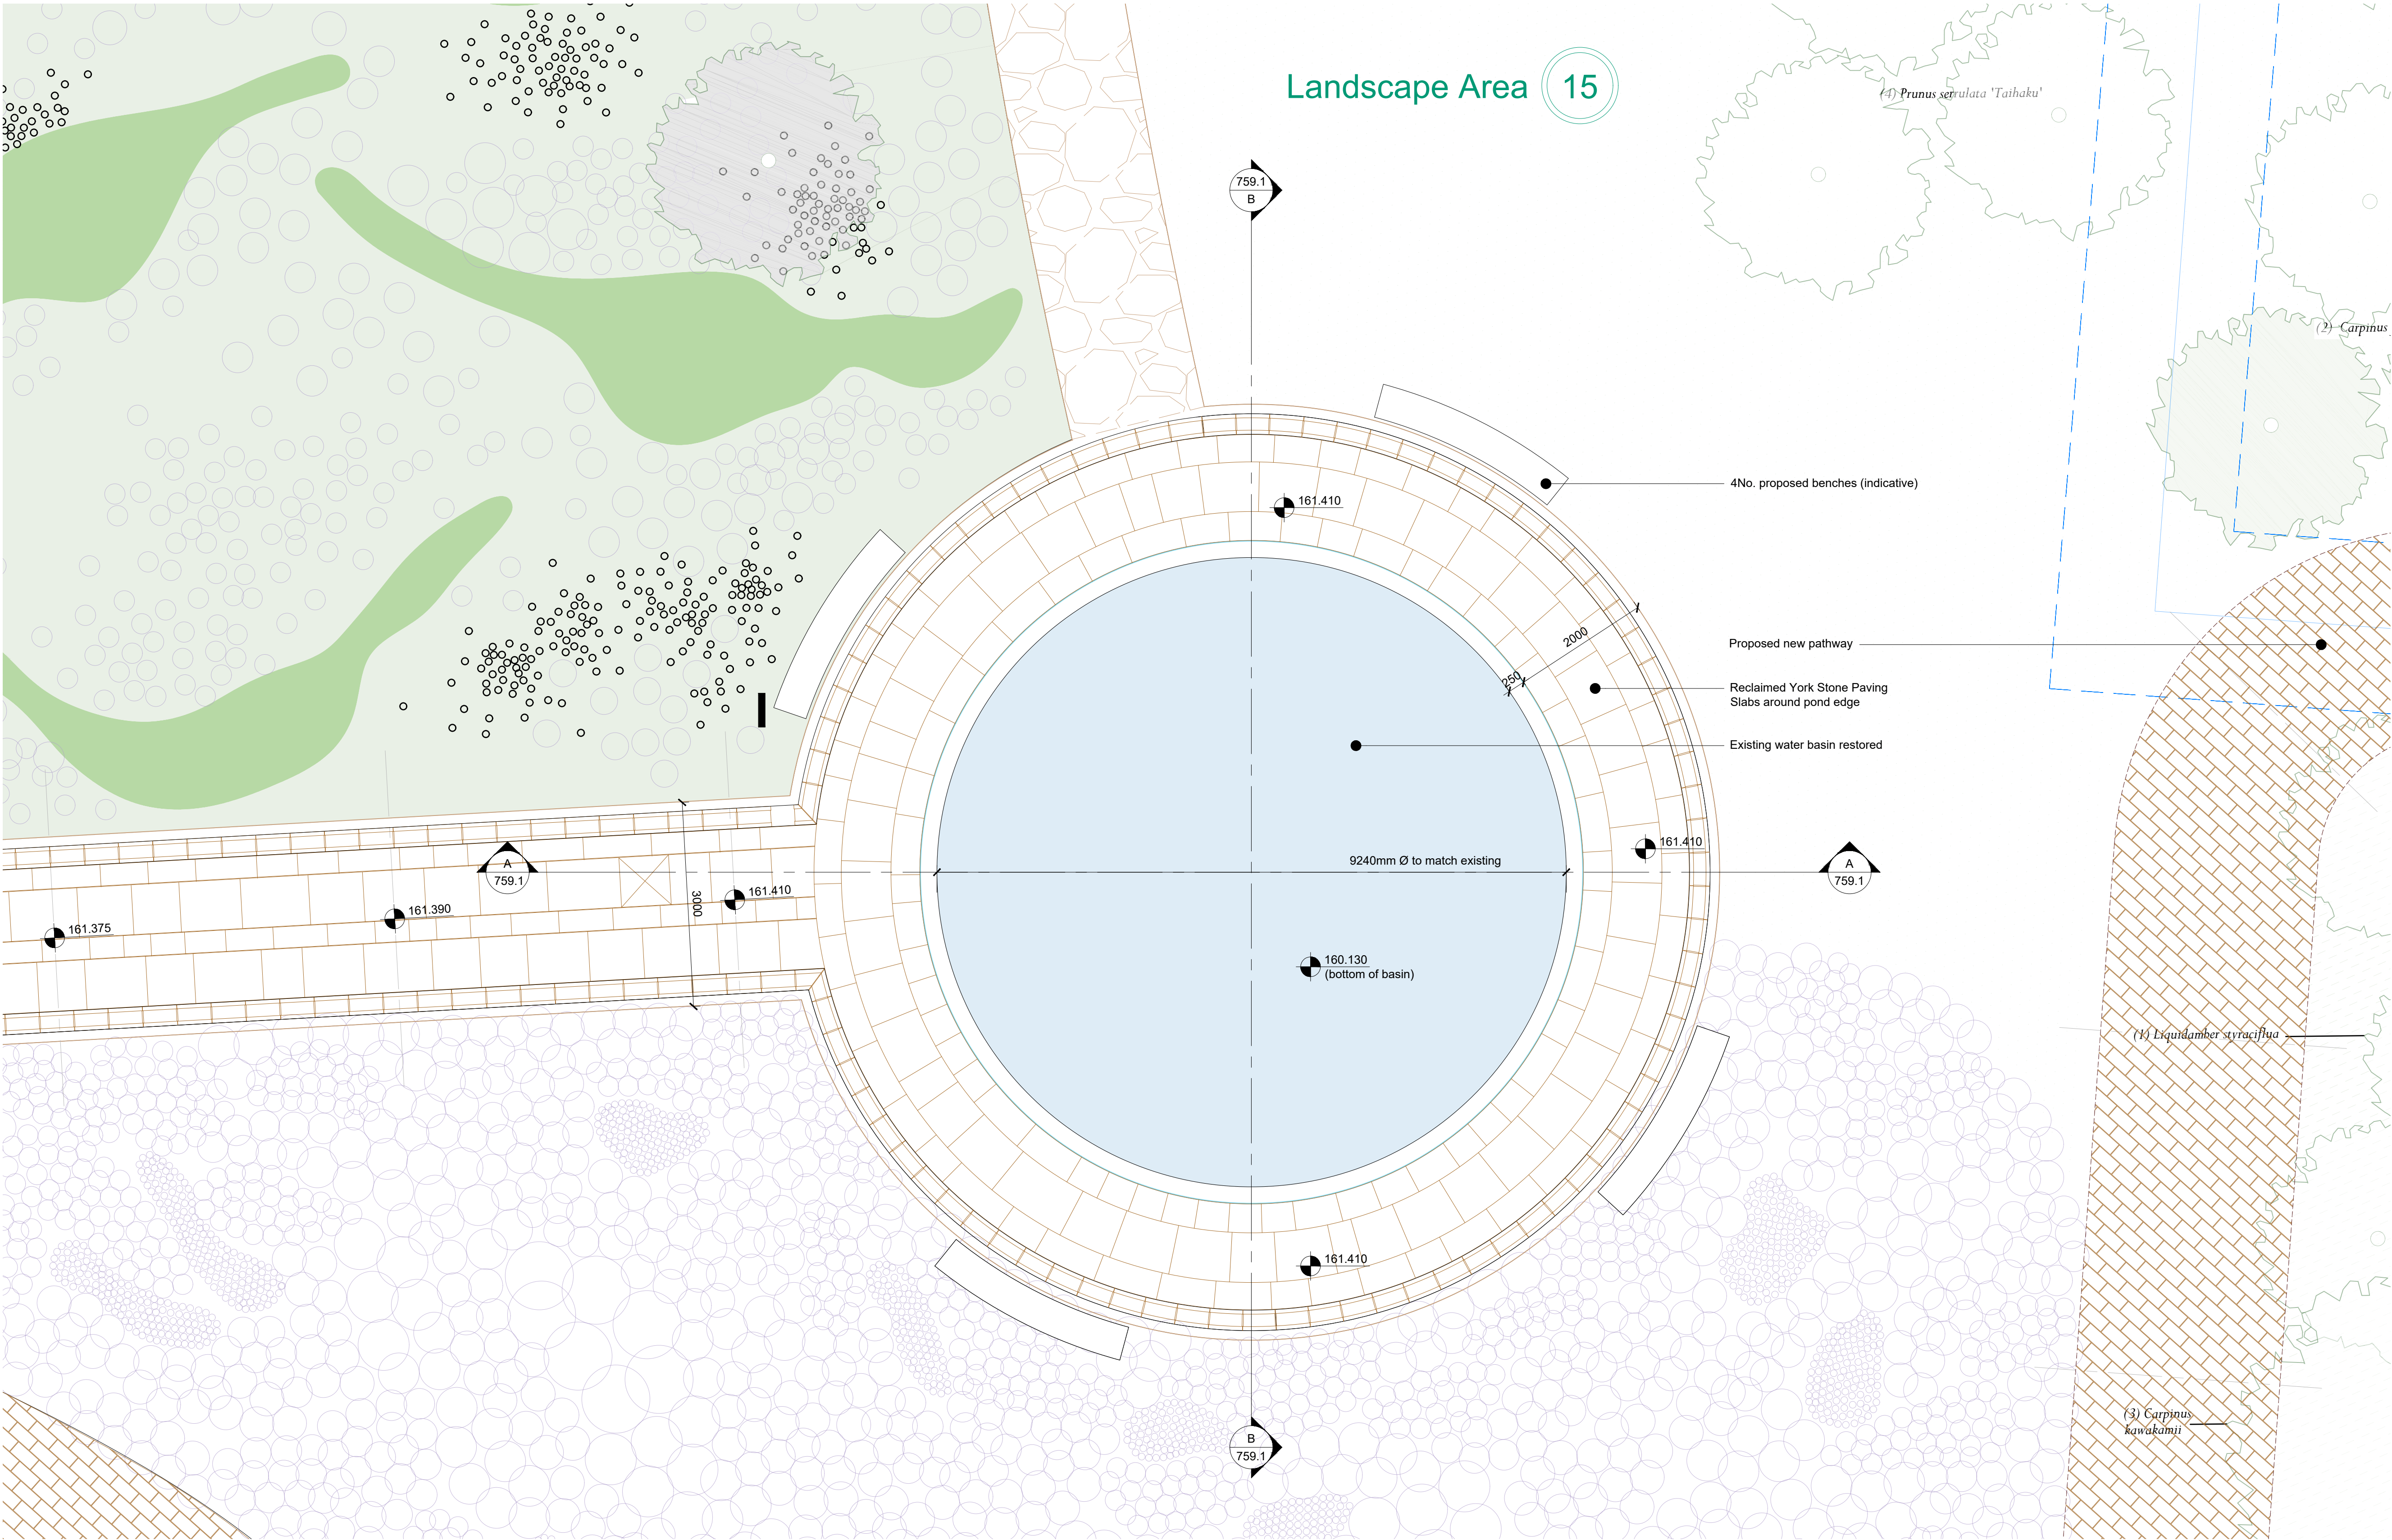

01 Proposed basin (fishpond) - plan
1:50 @_A1

- No. Notes
1. Dimensions to be verified on site. Only figured dimensions to be used and any discrepancies in dimensions are to be reported to the architect. No dimensions are to be scaled from printed drawings. Any areas indicated on this drawing are for guidance only. No responsibility is taken for their accuracy.
 2. There is a risk of injury or death in construction if the works are not properly planned and supervised. The contractor must not undertake any element of the work without first having carried out the necessary risk assessments and prepared detailed method statements.

* Initial Release (Newmark only)	01/07/2026
no. revision.	date.



RIBA 211 Design Centre East
Chartered Practice Chelsea Harbour
London, SW10 0XF
mail@blda.co.uk
www.blda.co.uk
t +44 (0) 20 7838 5555
f +44 (0) 20 7838 5556

Job: TH - Walled Garden Landscaping
Title: Proposed basin (fishpond) plan

Type: 700 Component

Status: INFORMATION

drawn by	EA	checked by	EC	approved by	MF
scale	1:10 @ A1	size	A1	date	02/07/26
job number		drawing number		revision	
3125		759		*	