


No. Notes

1. Dimensions to be verified on site. Only figured dimensions to be used and any discrepancies in dimensions are to be reported to the architect. No dimensions are to be scaled from printed drawings. Any areas indicated on this drawing are for guidance only. No responsibility is taken for their accuracy.
2. There is a risk of injury or death in construction if the works are not properly planned and supervised. The contractor must not undertake any element of the work without first having carried out the necessary risk assessments and prepared detailed method statements.

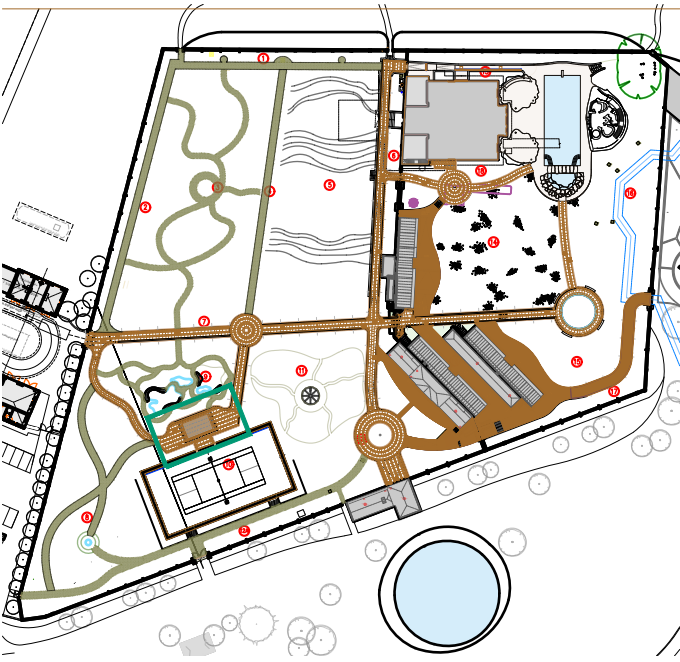

Location Map

LEGEND:

----- Indicative section through existing landscape

P2	Issue to Newmark for NMA Planning submission (Legend added)	04/09/26
P1	Issue to Newmark for NMA application: Tennis Pavilion reduced in size + reduced podium	28/08/26
A	Podium extended to allow for seating area (requested by CKE: 28/05/20)	26/05/26
*	For Pre App	15/05/26
no.	revision.	date.



RIBA  211 Design Centre East
Chartered Practice Chelsea Harbour
London, SW10 0XF
mail@blda.co.uk
www.blda.co.uk
t +44 (0) 20 7838 5555
f +44 (0) 20 7838 5556

Job: TH - Walled Garden Landscaping


Title: WGL - Proposed Section B-B

Type: TENNIS PAVILION

Status: FOR PLANNING

drawn by	AS	checked by	----	approved by	----
scale	1:100 @ A1	size	A1	date	27/08/26
job number	3125	drawing number	221.1	revision	P2


3125 221.1 P2

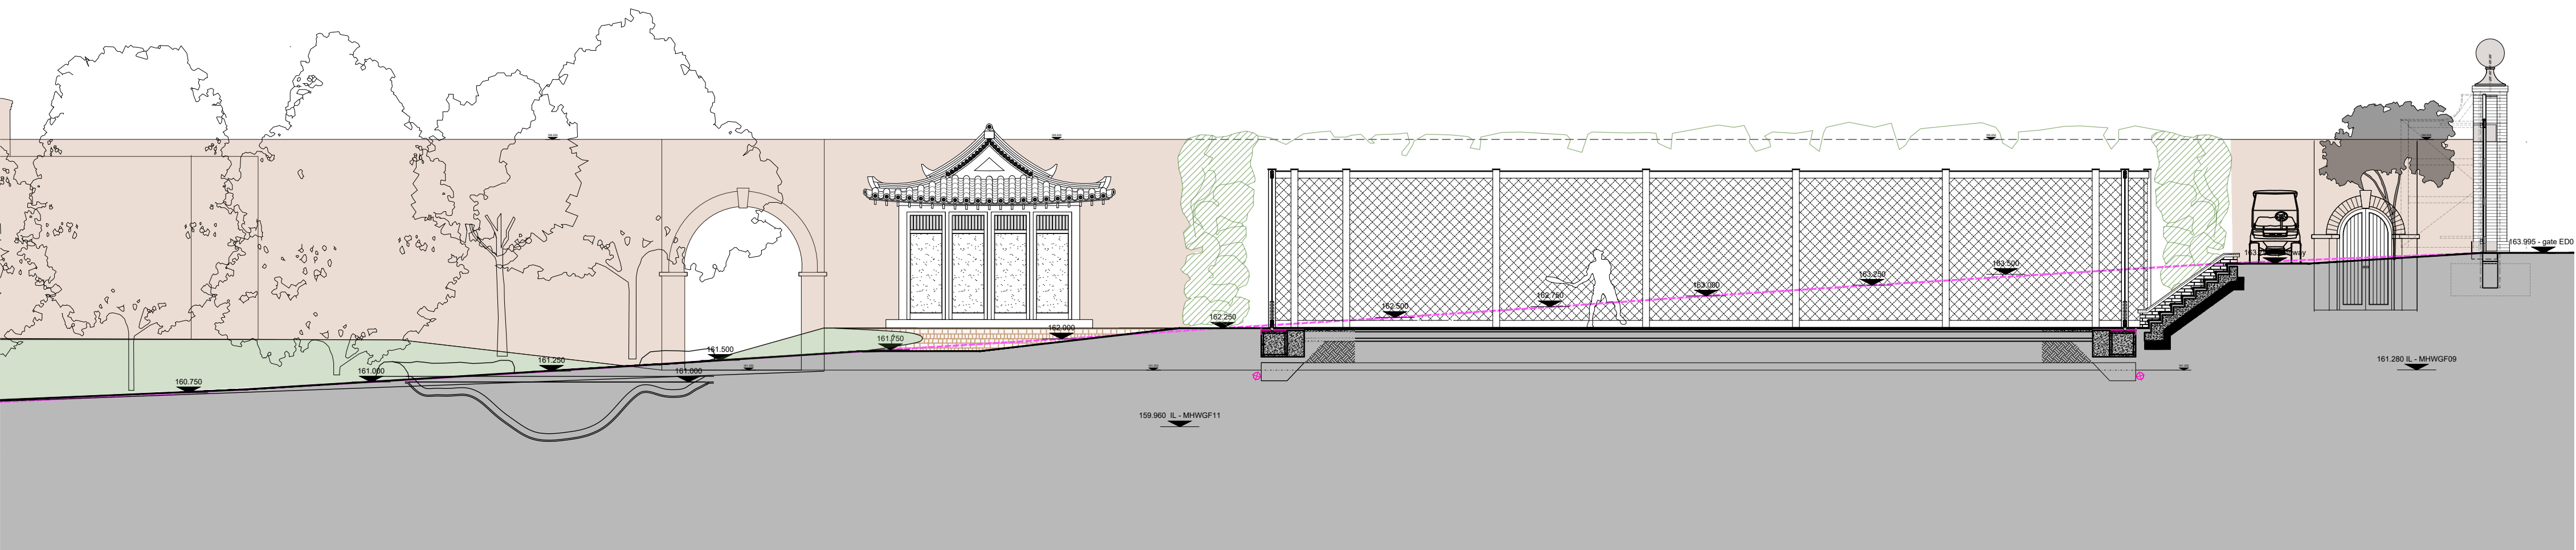

01

Proposed Section B - Tennis Court (Area 10)

1:100_@_A1

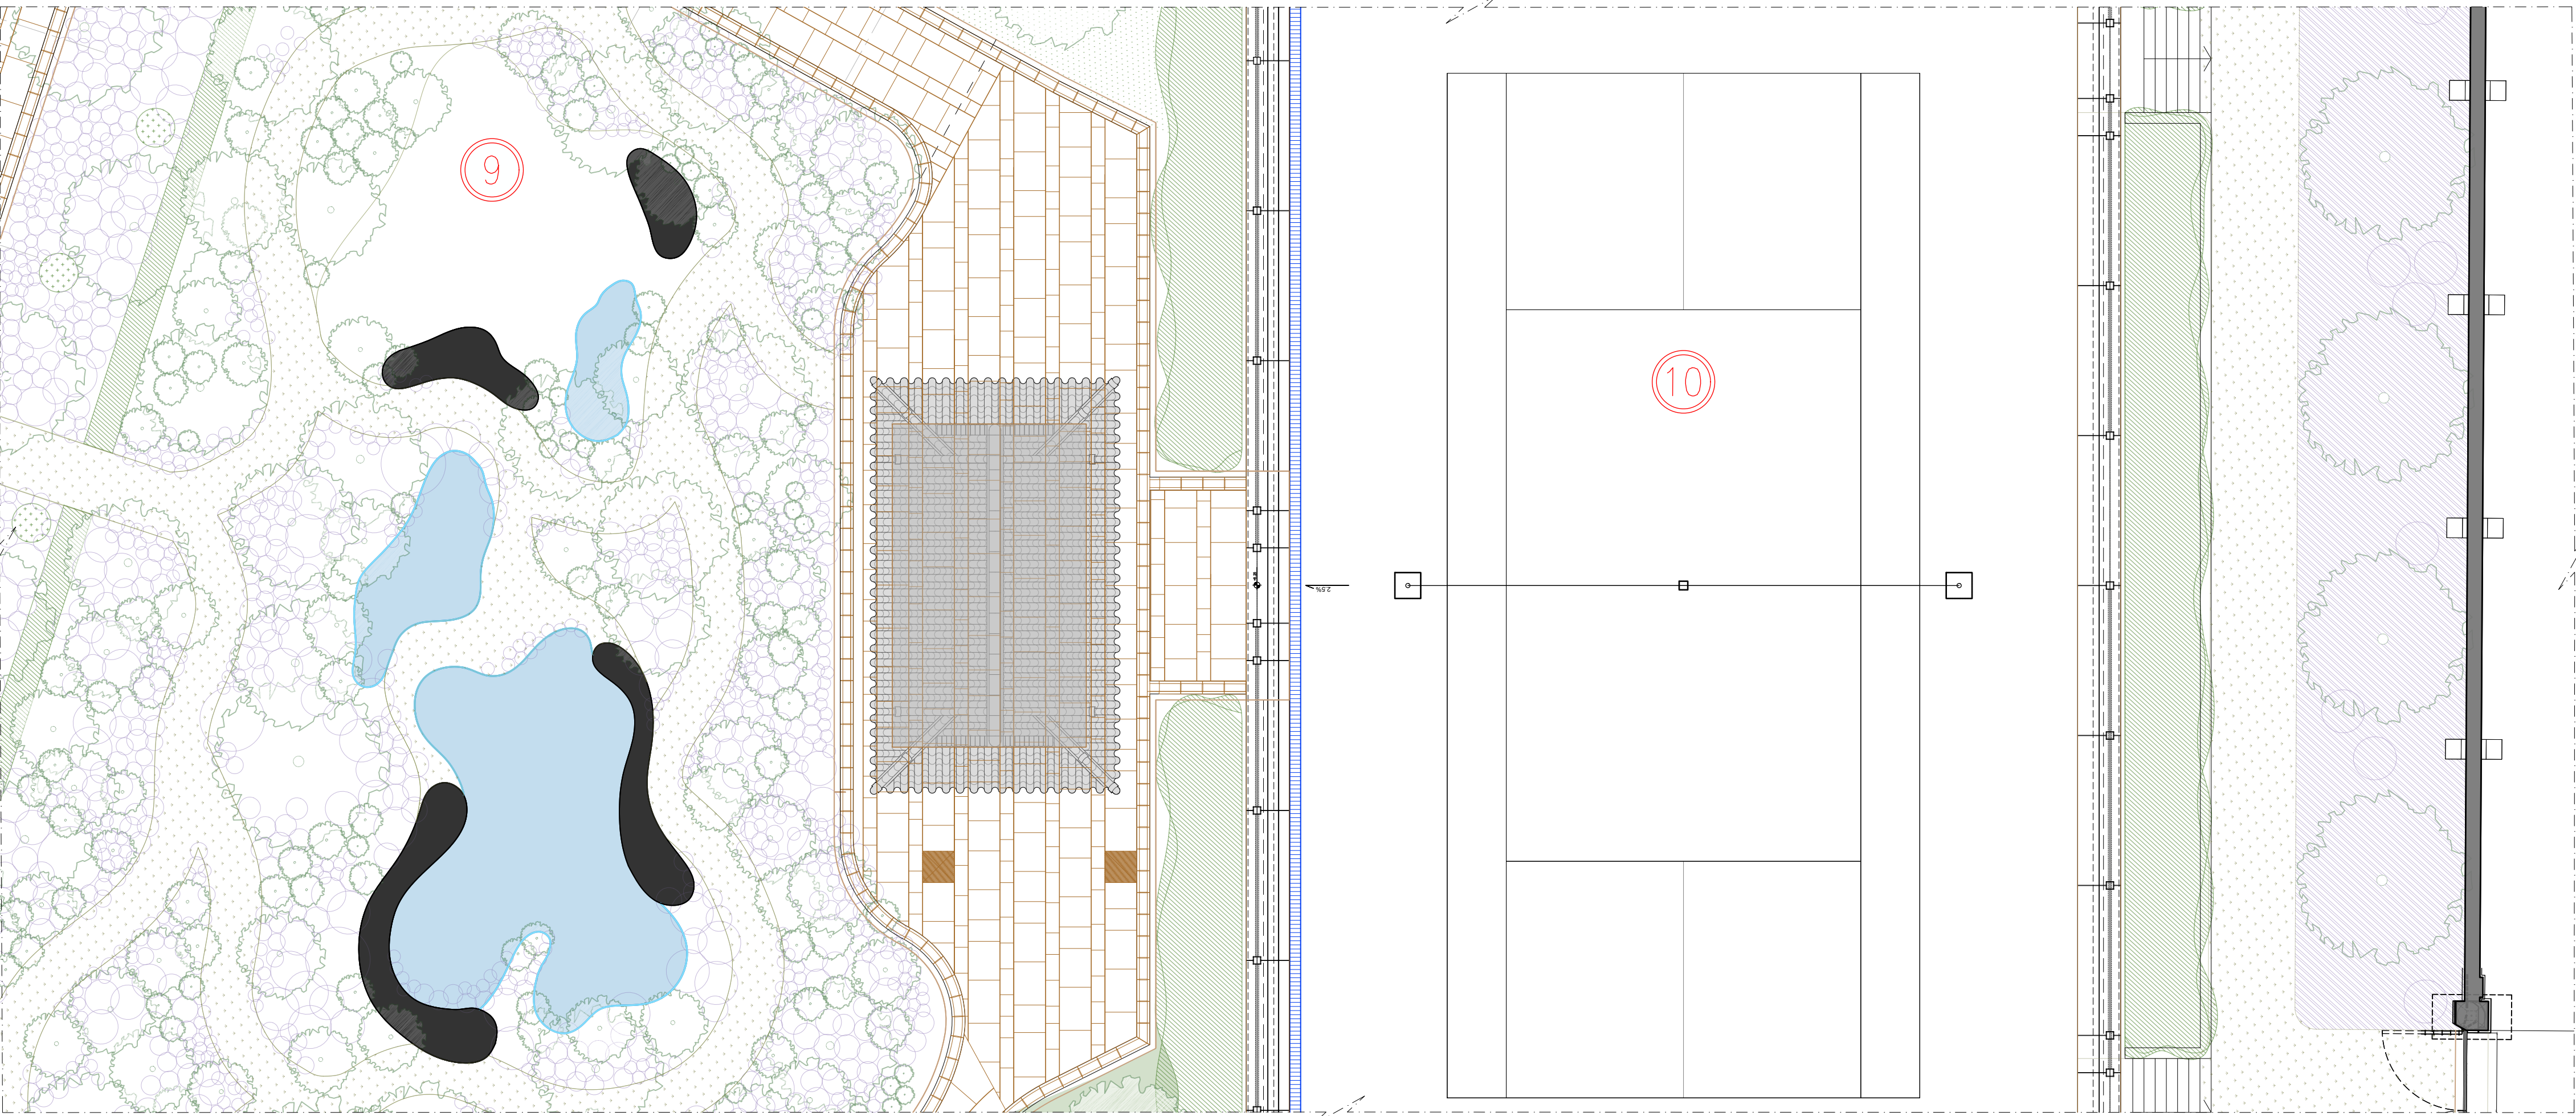

02

Proposed Plan - Tennis Court (Area 10)

1:100_@_A1

