


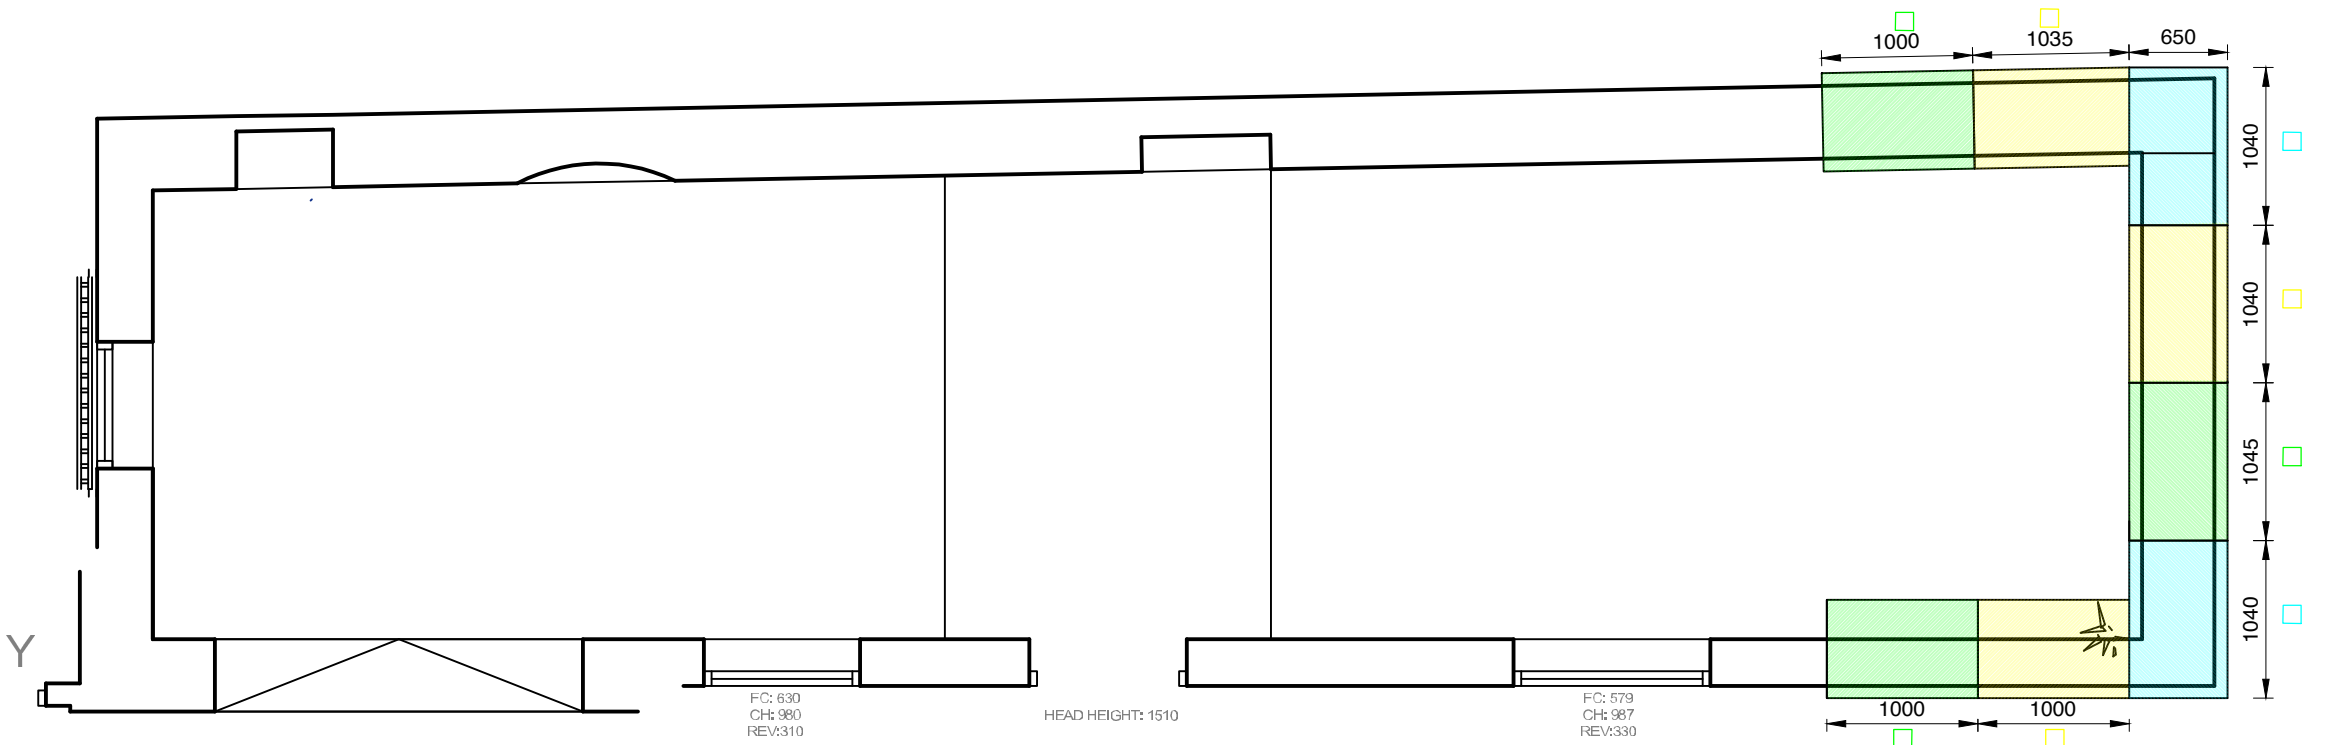


UNDERPINNING PLAN LAYOUT

SCALE 1:50



Underpinning Specifications

- Underpinning is to be taken a minimum 600mm below good ground level OR 200mm into Loadbearing Strata, whichever is greater.
- Underpinning is to be excavated in lengths not exceeding 1000mm.
- No section of underpinning shall be carried out simultaneously at less than 2000mm apart (SECTIONS 1, THEN 2, THEN 3, ETC.).
- During excavation care is to be taken to avoid settlement of existing wall and foundations, and support to the side of the excavation to be provided where necessary.
- Loadbearing strata must be inspected and approved by the Engineer on site.
- Mass concrete in new foundation to be 30N/mm² at 28 days, and individual pours are to be tied together with reinforcing bars (4No. T16, 750mm long placed equally in each pour).
- Existing foundation is to be pinned up with 1:3 cement/sand 24 hours after placing of mass concrete.
- Backfilling at the side of the underpinning is to be placed in 200mm well compacted layers.
- Packing to be carried out using 100x12.5mm board to ensure compaction.
- Restore any drainage and rainwater goods affected during the course of work.
- Restore the perimeter paths and garden as necessary.
- Repair internal plasterwork and finishes.
- Make good to decorations.
- Care to be taken to avoid electricity and gas mains.

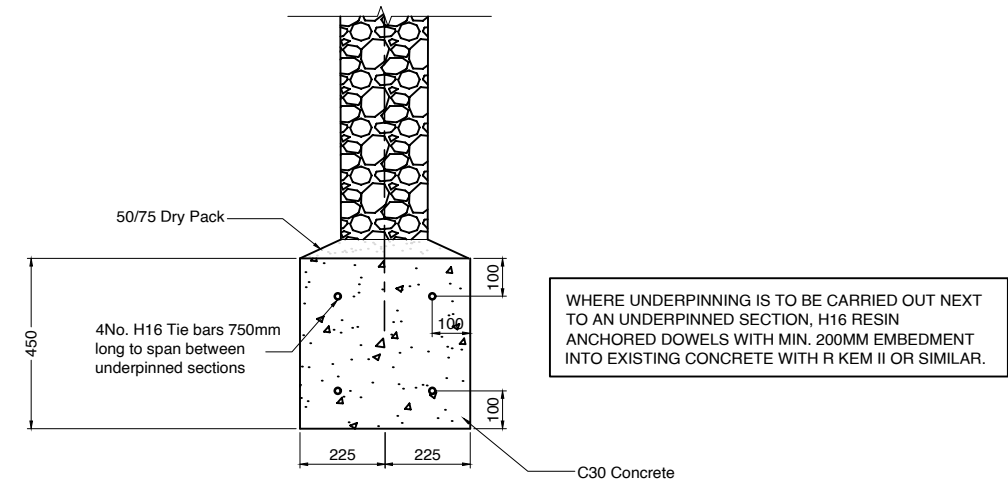

TYPICAL PROPOSED UNDERPINNING SECTION

SCALE 1:20



This drawing contains confidential information of ASP ENGINEERING UK Ltd. (The Company) and the copyright, design right and/or other intellectual property rights in the drawings and any information contained therein or any part thereof shall remain the property of the Company. No part of this drawing may be reproduced, stored in a retrieval system, or transmitted in any form or by any means, electronic, mechanical, photocopying, recording, or by any information storage and retrieval system, without the prior written consent of the Company has been given.

The reader is notified that CDM regulations may apply to the contract, and that the design is intended to be used in accordance with the regulations. It is the responsibility of the Client to ensure that the design is used in accordance with the regulations and to ensure that the design is used in accordance with the regulations. 



GENERAL NOTES

Do not scale dimensions off this drawing.

All dimensions to be in millimeters unless otherwise stated.

Any discrepancy between dimensions on this drawing are to be referred to the Engineer immediately.

Contractor to check dimensions on site, prior to commencement.

ASP

THE RATTLEBONE INN CHURCH STREET

UNDERPINNING DESIGN

CLIENT Box Construction	
DRAWN Rajan Dosanjh	REVIEWED Karan Singh
SHEET A3	STATUS Preliminary
DATE 05/12/2025	DRAWING NO 8332-05-00301_A

REV	BY	DATE	DESCRIPTION
A	NSS	09/01/2026	Reduced underpinning locations

444 (0) 1530 561230
INFO@ASPCONSULTING.CO.UK
ASPCONSULTING.CO.UK

POINT ONE
TOURNAMENT WAY,
ASHBY-DE-LA-ZOUCH,
LE65 2UJ,
UNITED KINGDOM.

CDM REGULATIONS MAY APPLY!
IT IS THE READERS RESPONSIBILITY TO READ THE NOTES ON THE SHEET AND ENSURE THE GUIDANCE IS FOLLOWED.

ALL WORK MUST COMPLY WITH BUILDING REGULATIONS.

© THIS DRAWING IS THE COPYRIGHT OF ASP ENGINEERING UK LTD AND MUST NOT BE REPRODUCED OR DISTRIBUTED WITHOUT PERMISSION.