




1 Proposed acoustic enclosure

Proposed 'Salamander' Condenser Acoustic Enclosure:

- measurements in mm: 1800L x 1600D x 1200H
- material: galvanised mild steel painted in dark green to reduce visibility
- surface mounted
- effective noise reduction and vibration isolation
- must be located no more than 20 / 30m from Building 5

Required to supply comfort cooling to Building 5 with minimum visibility and no obstruction to other services and circulation within the Walled Garden.

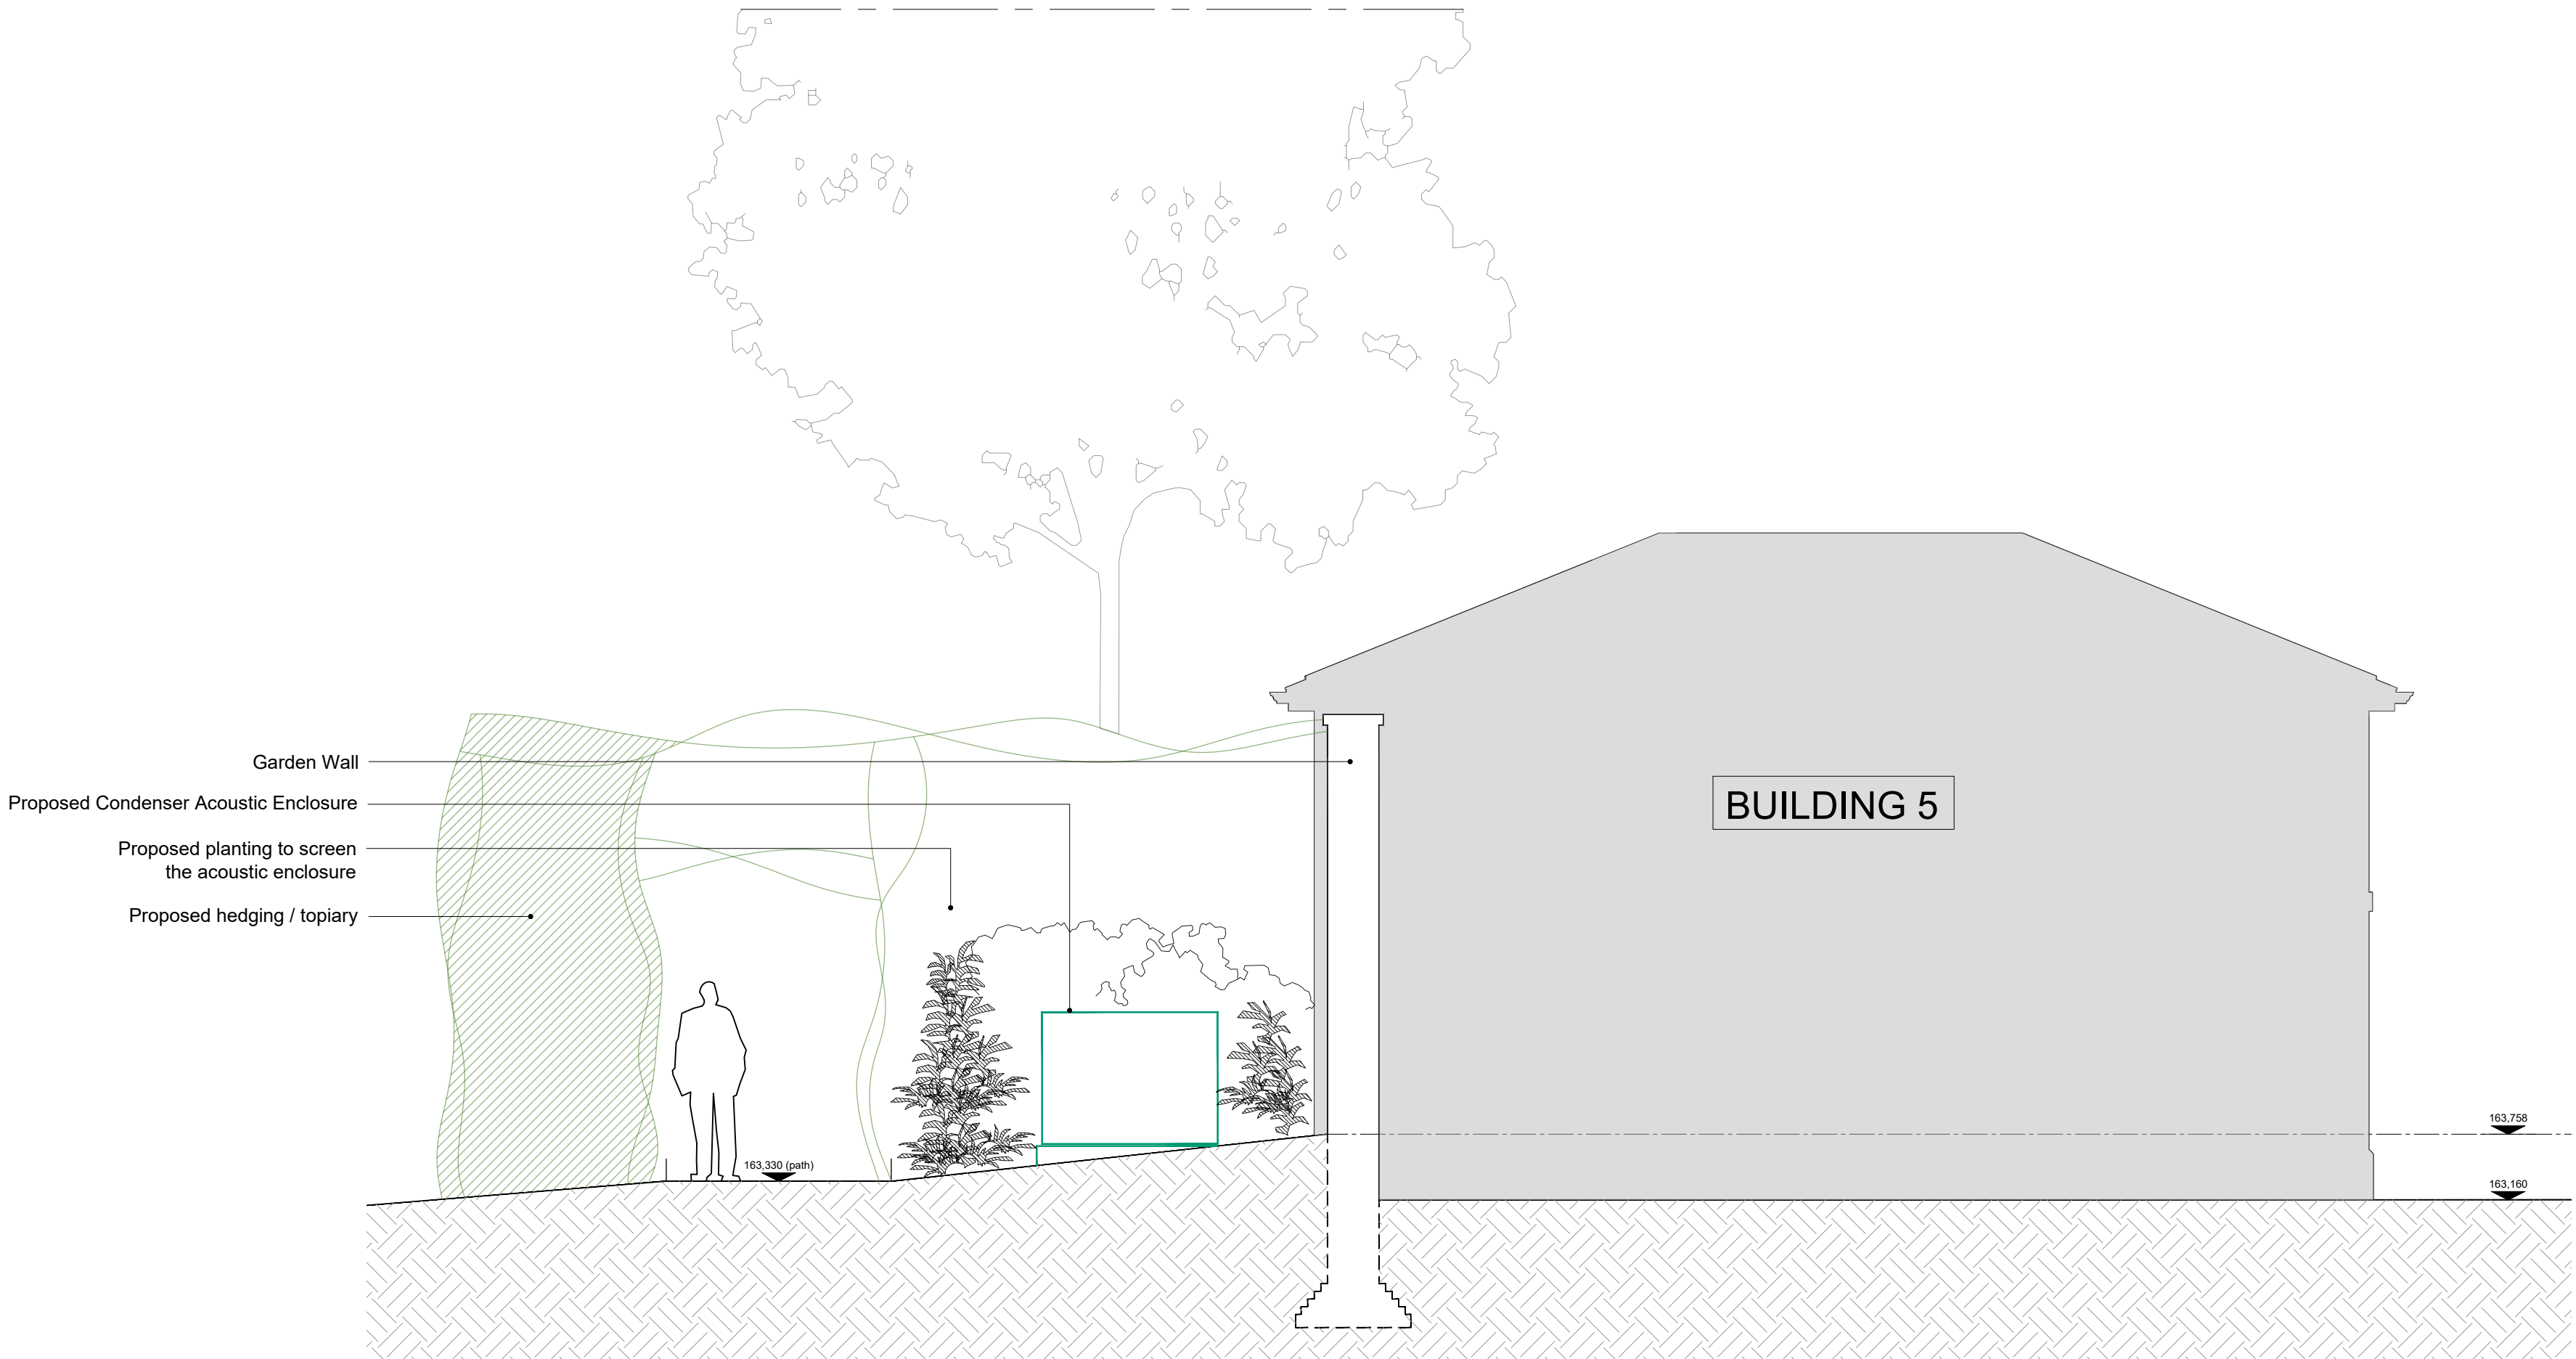

2 Section A - proposed acoustic enclosure

1:50_@_A1




3 Plan - proposed acoustic enclosure

1:50_@_A1

No. Notes

1. Dimensions to be verified on site. Only figured dimensions to be used and any discrepancies in dimensions are to be reported to the architect. No dimensions are to be scaled from printed drawings. Any areas indicated on this drawing are for guidance only. No responsibility is taken for their accuracy.
2. There is a risk of injury or death in construction if the works are not properly planned and supervised. The contractor must not undertake any element of the work without first having carried out the necessary risk assessments and prepared detailed method statements.

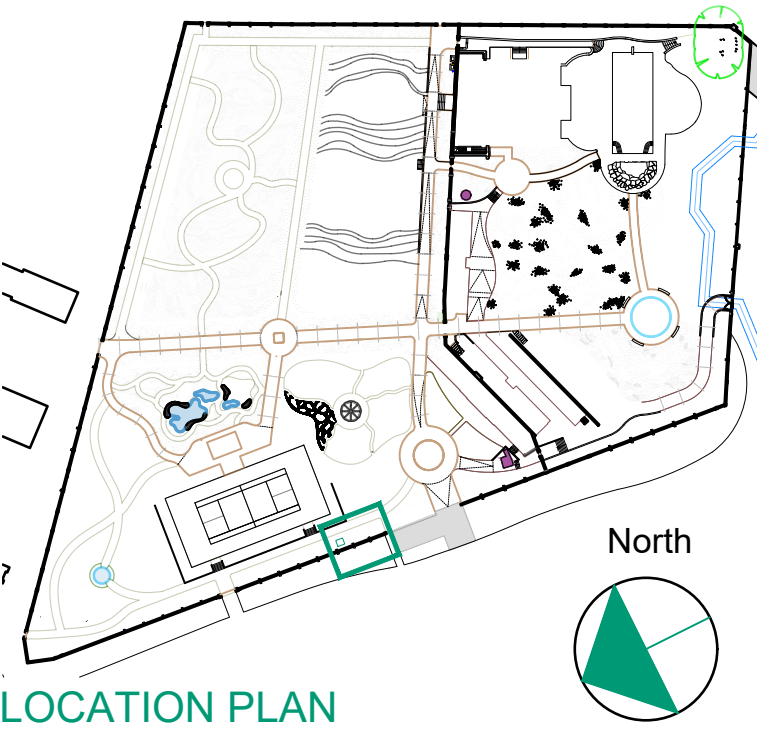

LOCATION PLAN

P2	Issue to Newmark for NMA Planning submission indicating only outline of Building 5	04/09/26
P1	Issue to Newmark for NMA Planning submission	28/08/26
A	Revised enclosure position as requested by GKE	02/06/26
*	Initial release to Newmark for Pre App comments	02/06/26
no.	revision.	date.



RIBA  211 Design Centre East
Chartered Practice Chelsea Harbour
London, SW10 0XF
mail@blda.co.uk
www.blda.co.uk
t +44 (0) 20 7838 5555
f +44 (0) 20 7838 5556

Job: TH - Walled Garden Landscaping

Title: WGL - Proposed Building 5 Acoustic Enclosure

Type: LANDSCAPE

Status: FOR PLANNING

drawn by	AS	checked by	----	approved by	----
scale	1:25 @ A1	size	A1	date	02/06/26
job number	3125	drawing number	260.1	revision	P2