


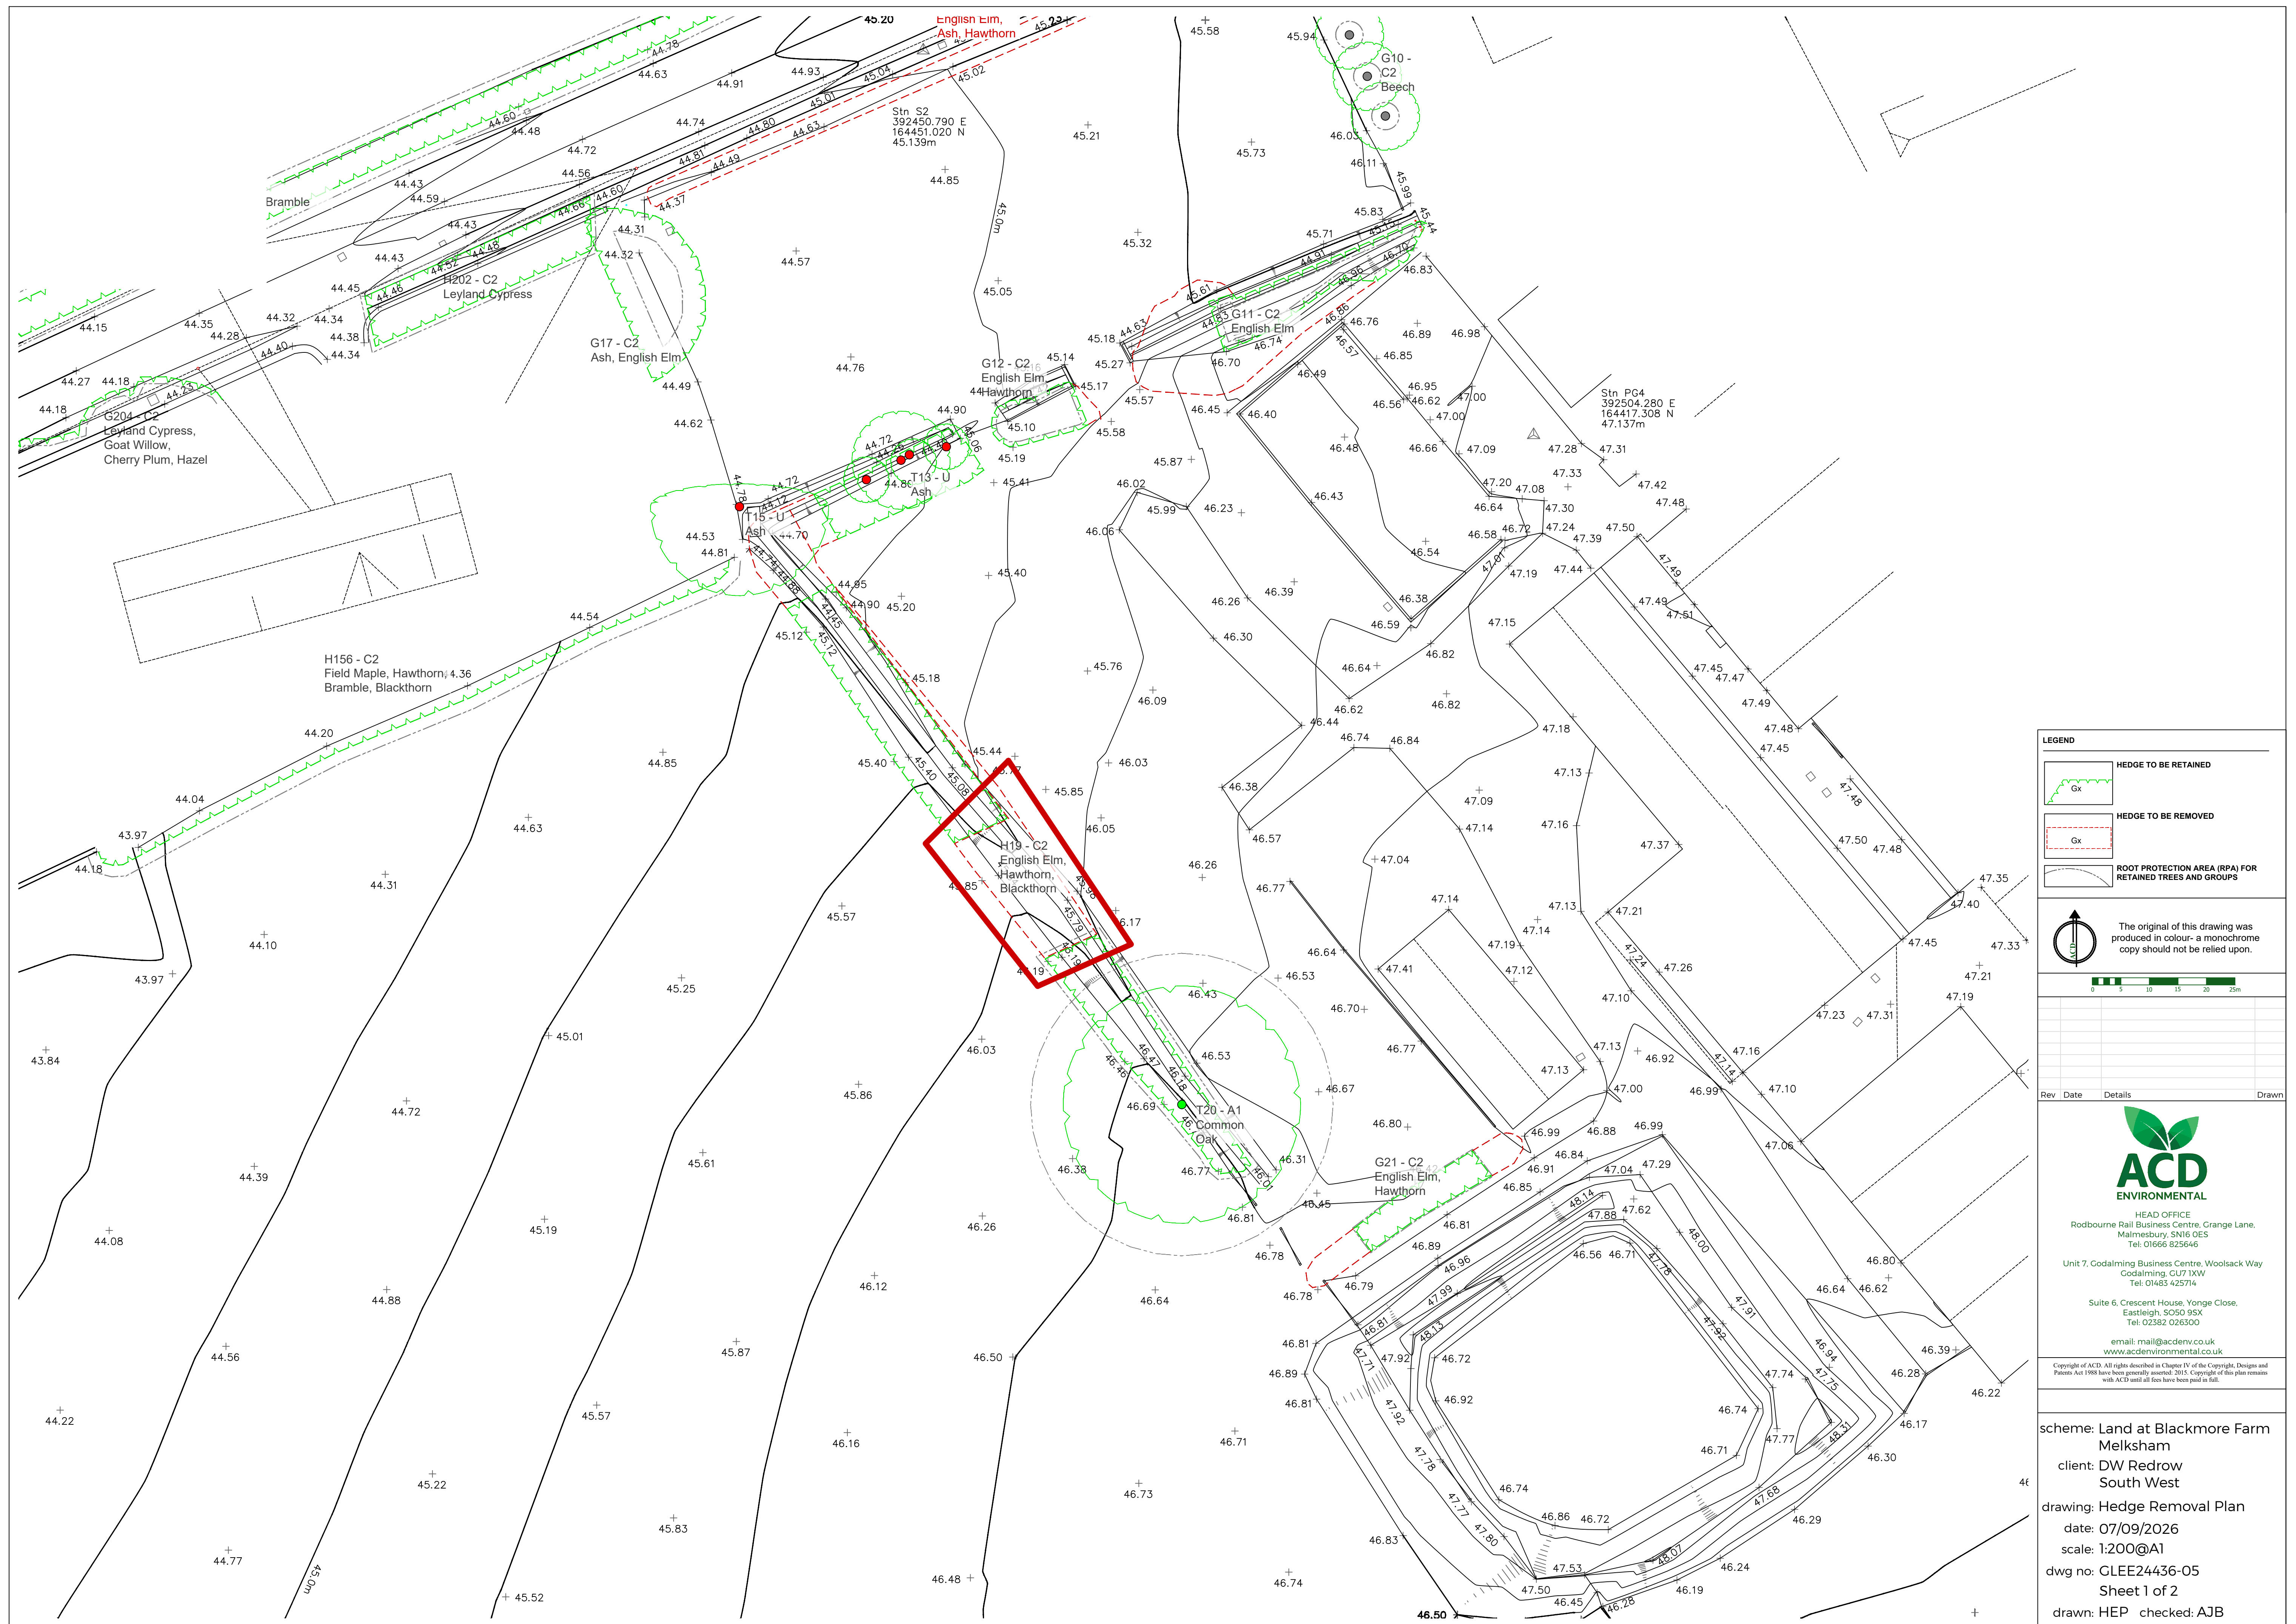



LEGEND

Gx

HEDGE TO BE RETAINED

Gx

HEDGE TO BE REMOVED

ROOT PROTECTION AREA (RPA) FOR RETAINED TREES AND GROUPS

The original of this drawing was produced in colour- a monochrome copy should not be relied upon.

05m

05m

10m

15m

20m

25m

Rev	Date	Details	Drawn

ACD

ENVIRONMENTAL

HEAD OFFICE

Rodbourne Rail Business Centre, Grange Lane,

Malmesbury, SN16 0ES

Tel: 01666 825646

Unit 7, Godalming Business Centre, Woolsack Way

Godalming, GU7 1XW

Tel: 01483 425714

Suite 6, Crescent House, Yonge Close,

Eastleigh, SO50 9SX

Tel: 02382 026300

email: mail@acdenv.co.uk

www.acdenvironmental.co.uk

Copyright of ACD. All rights described in Chapter IV of the Copyright, Designs and Patents Act 1988 have been generally asserted. 2015. Copyright of this plan remains with ACD until all fees have been paid in full.

scheme: Land at Blackmore Farm Melksham

client: DW Redrow South West

drawing: Hedge Removal Plan

date: 07/09/2026

scale: 1:200@A1

dwg no: GLEE24436-05

Sheet 2 of 2

drawn: HEP checked: AJB