



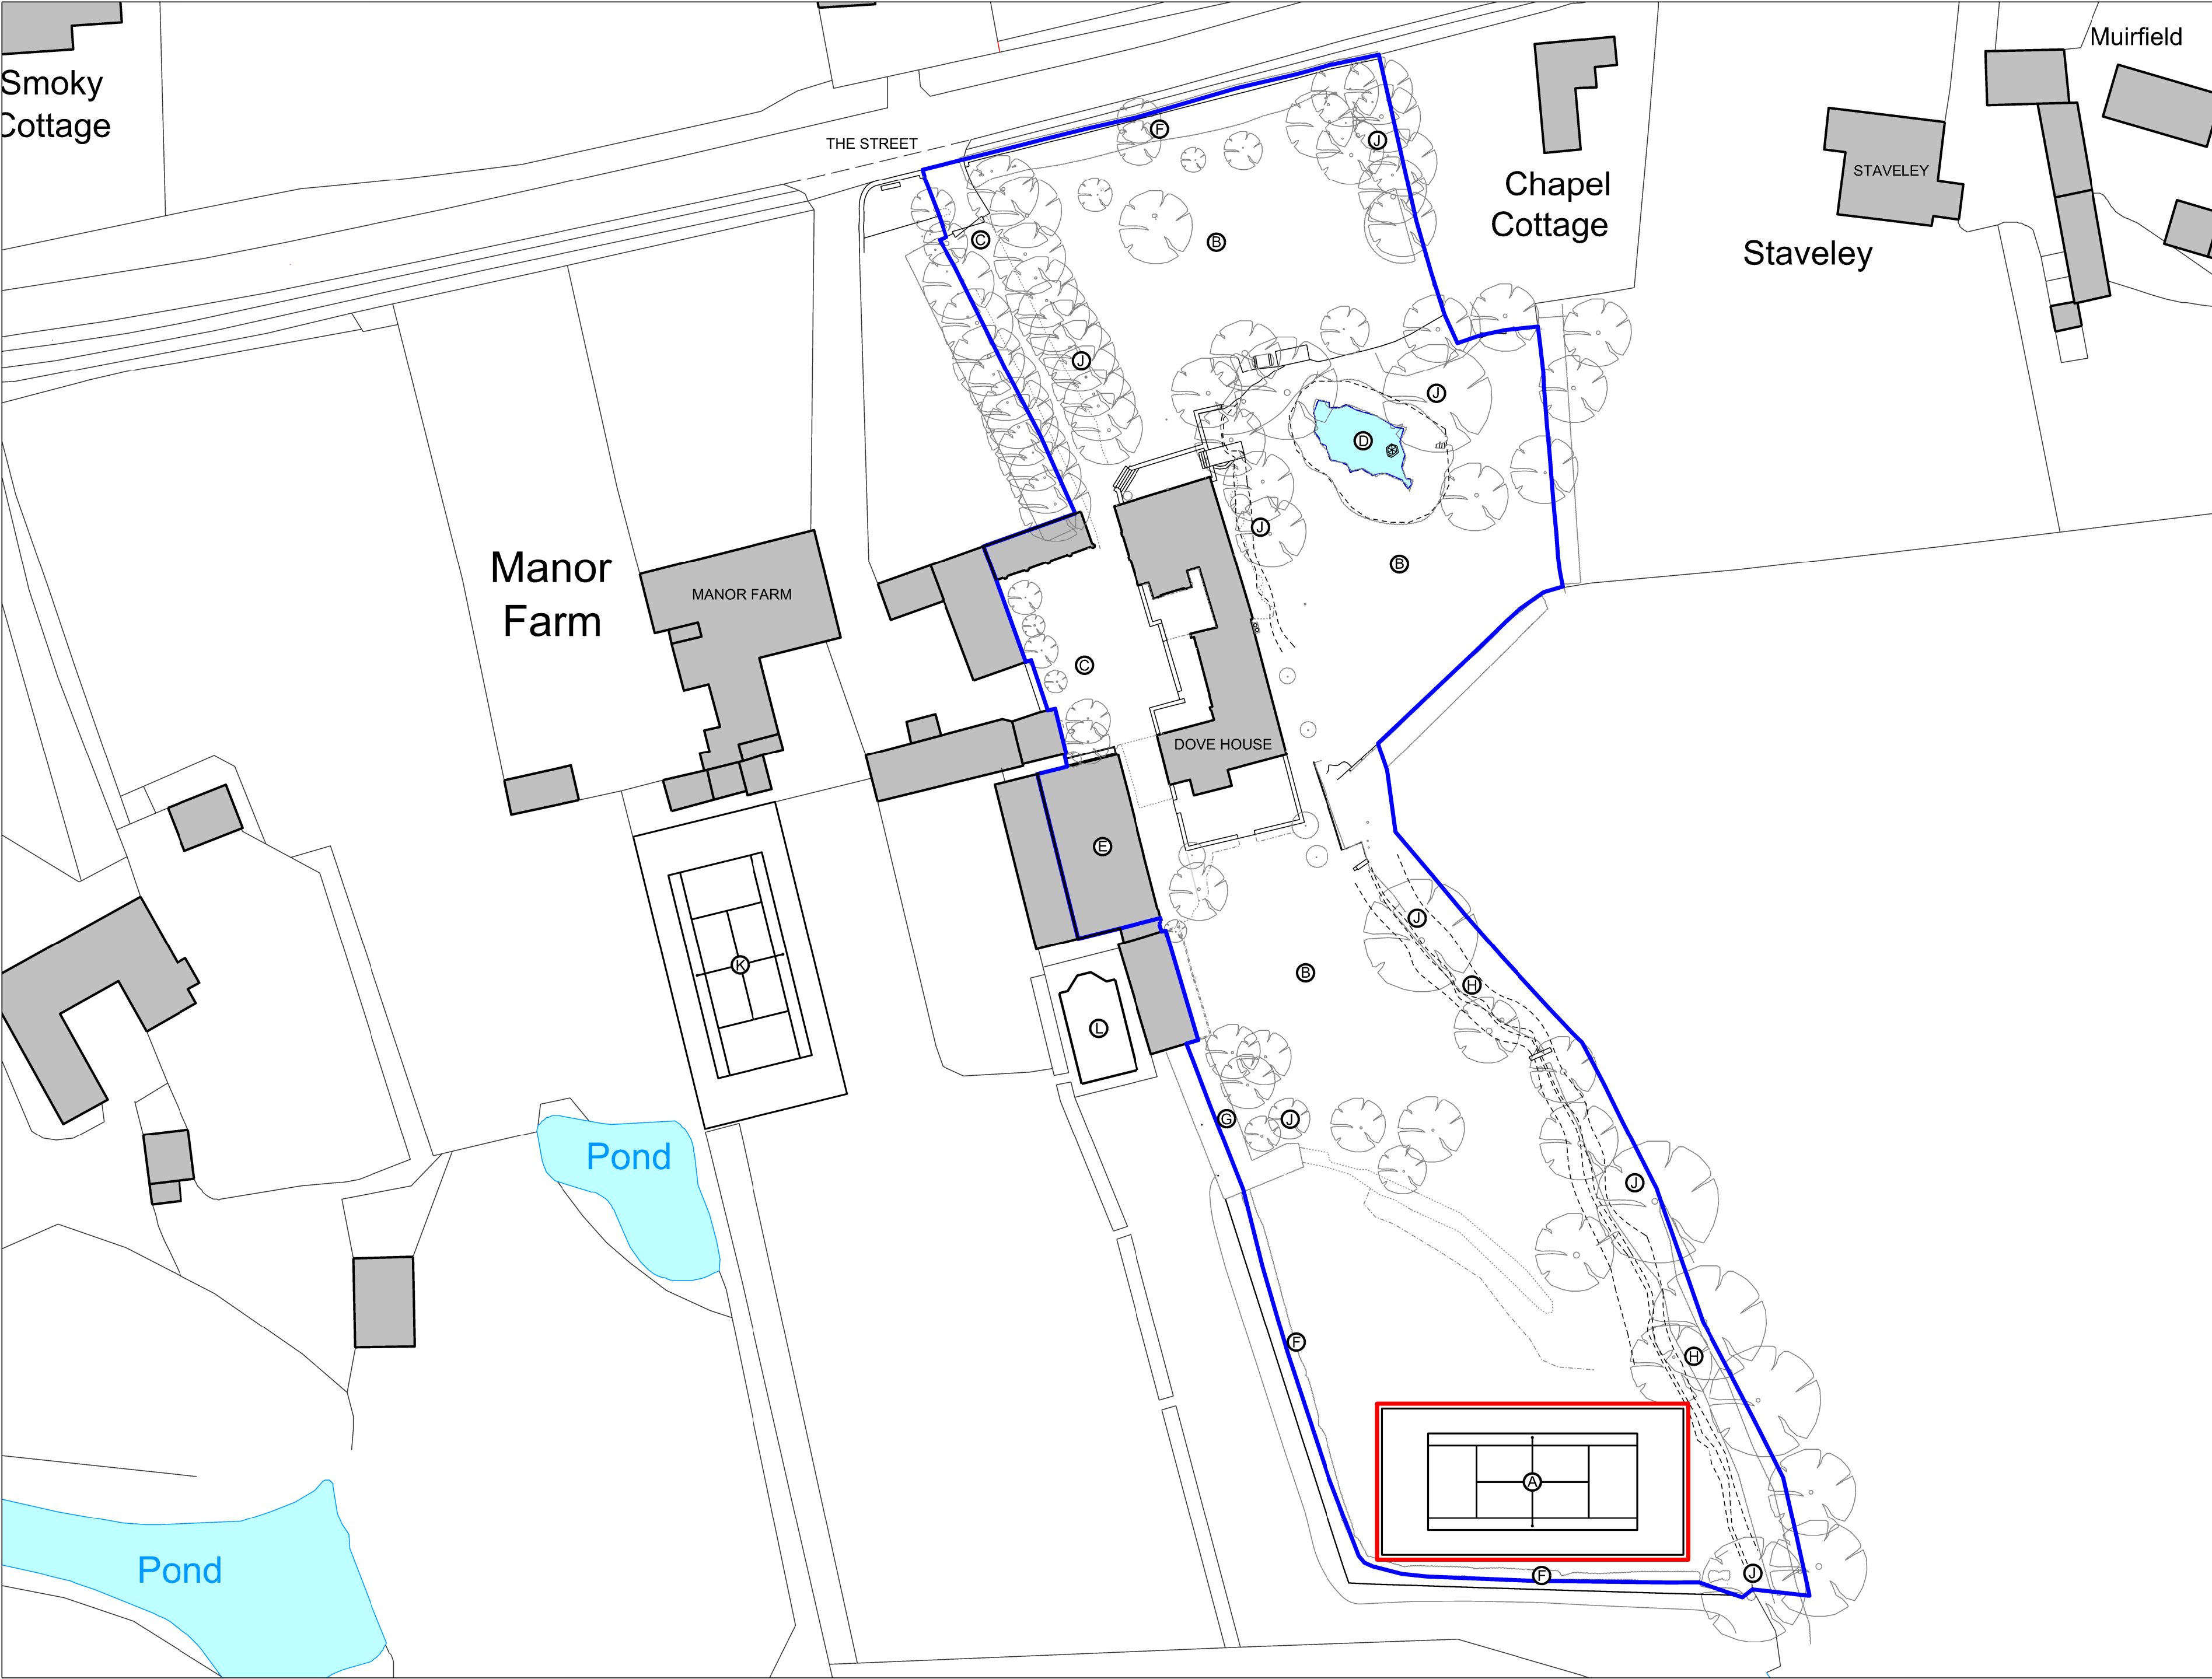

Contractors must check all dimensions on site. Only figured dimensions are to be worked from. Discrepancies must be reported before proceeding. This drawing is copyright. ©

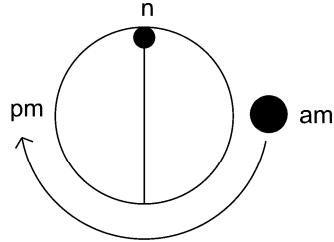

- LEGEND**
- Ownership Boundary
 - Application Site Boundary (Area = 570m² / 0.057 Hectare)

- NOTES**
- (A) Proposed Tennis Court
 - (B) Front / Side Garden laid to Grass
 - (C) Driveway and Parking Area laid to Gravel
 - (D) Pond
 - (E) Storage Building
 - (F) Hedgerow Planting to Site Boundary
 - (G) Landscape Planting to Site Boundary
 - (H) Timber Post and Rail Fencing to Site Boundary
 - (J) Tree / Landscape Planting as Indicated
 - (K) Manor Farm - Tennis Court
 - (L) Manor Farm - Swimming Pool

Rev	Date
Revision Details	

Project
Ms P & Ms T Pascoe;
Proposed Tennis Court

Drawing Title
Site Block Plan
(As Proposed)

Status
Planning

	Drawing Number P-Site-03	Revision P01
Scale 1:500	Size A2	Date 12.09.26

