

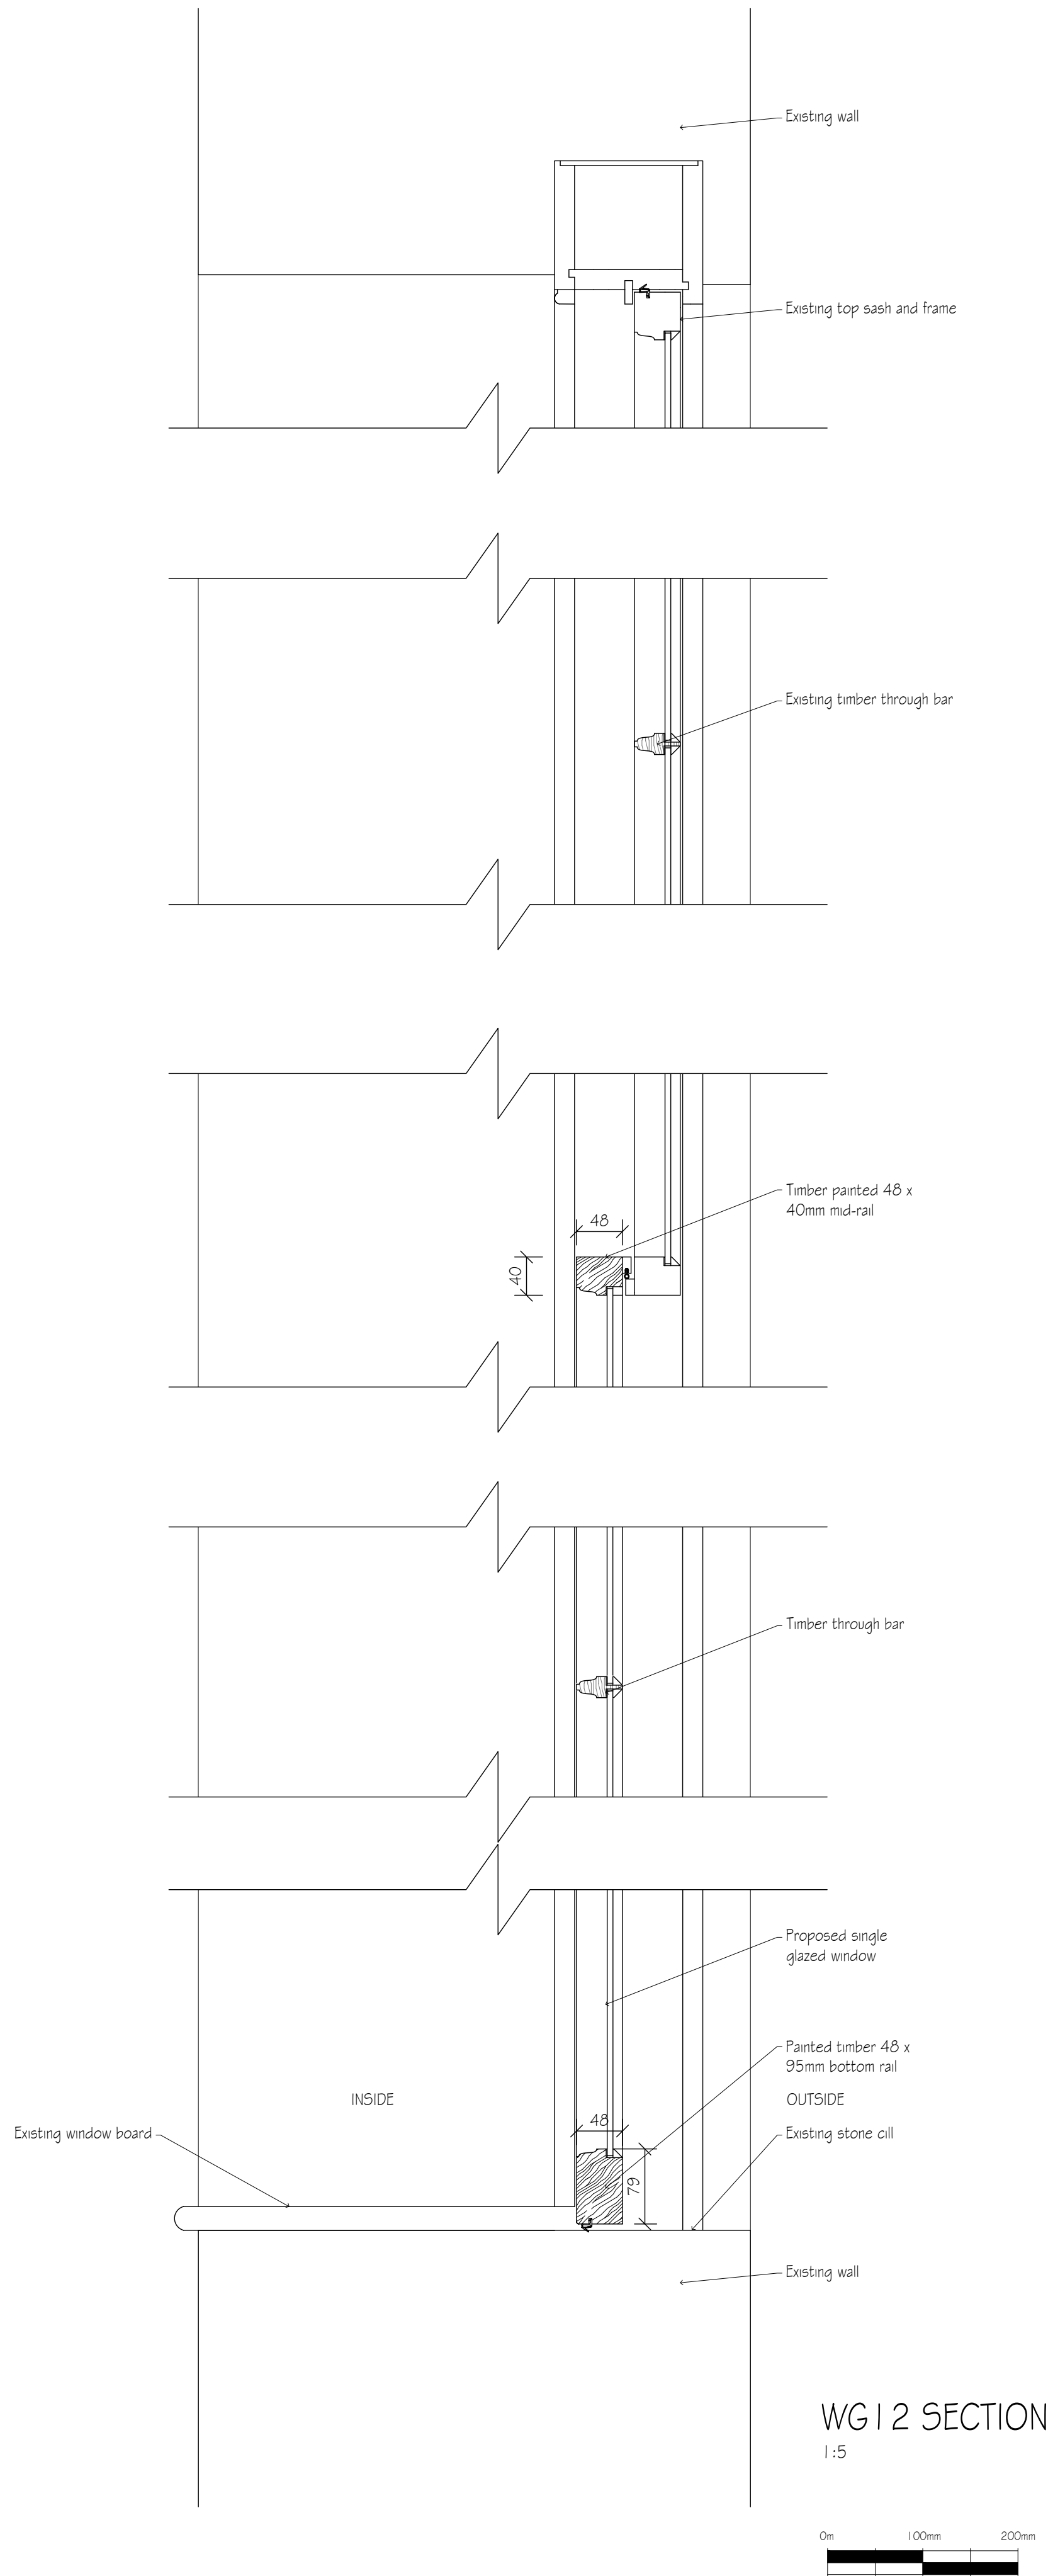


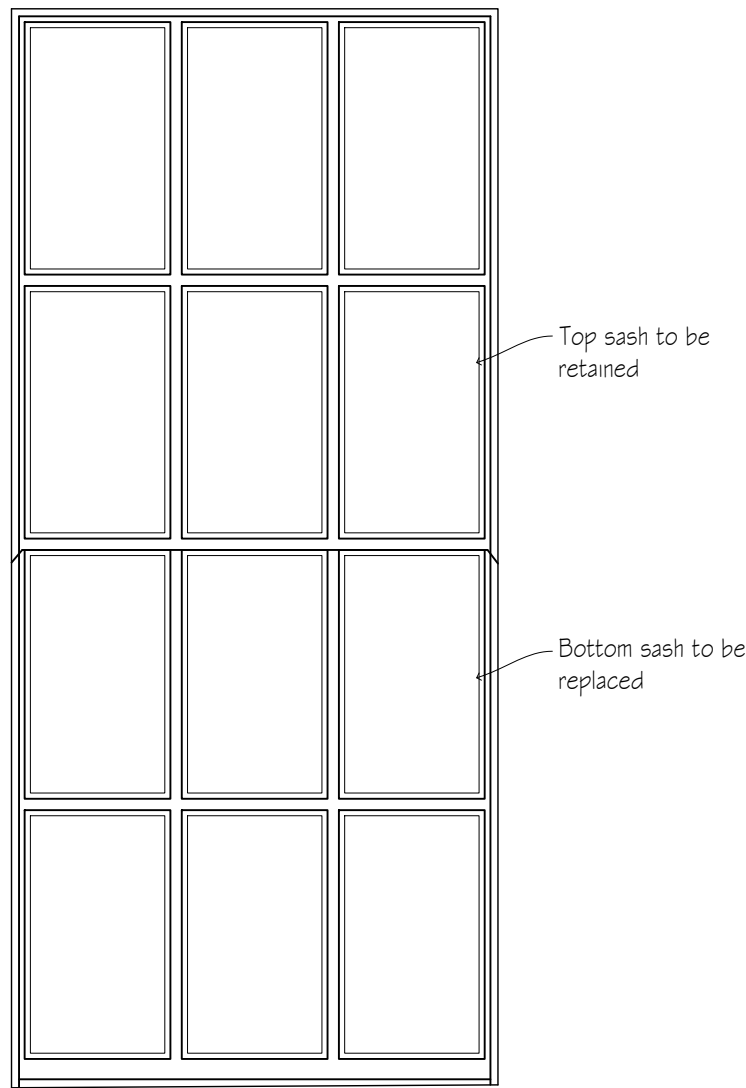


WG12 ELEVATION  
1:20

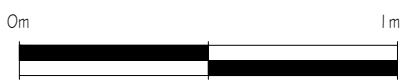

## BOTTOM RAIL REPLACED ONLY

WG12 PLAN  
1:20

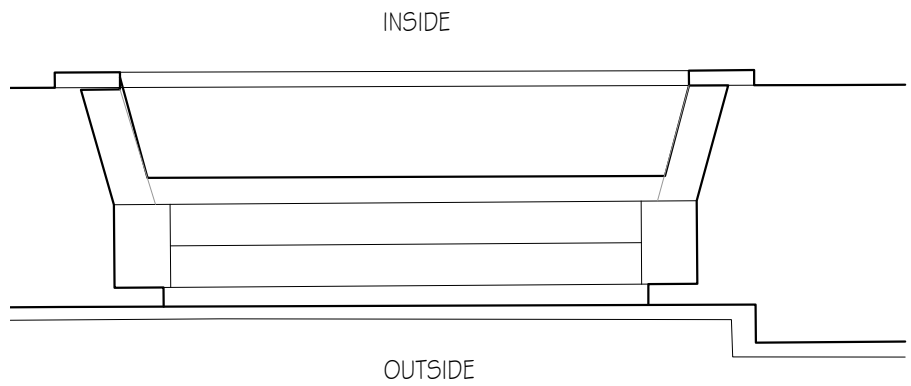

revisions initial date

Contractors, Sub Contractors and Suppliers are to check all relevant dimensions and levels of site and buildings before commencing any shop drawings or building work.


This drawing is copyright and may not be reproduced in any part of form without the written consent of Fowler Architecture and Planning

project  
RAINSCOMBE HOUSE  
Oare SN8 4HZ

drawing  
WG12 Details

scale 1:5/20 @A1 drawn by BM-C date Sept' 26

250127-30 drawing no rev

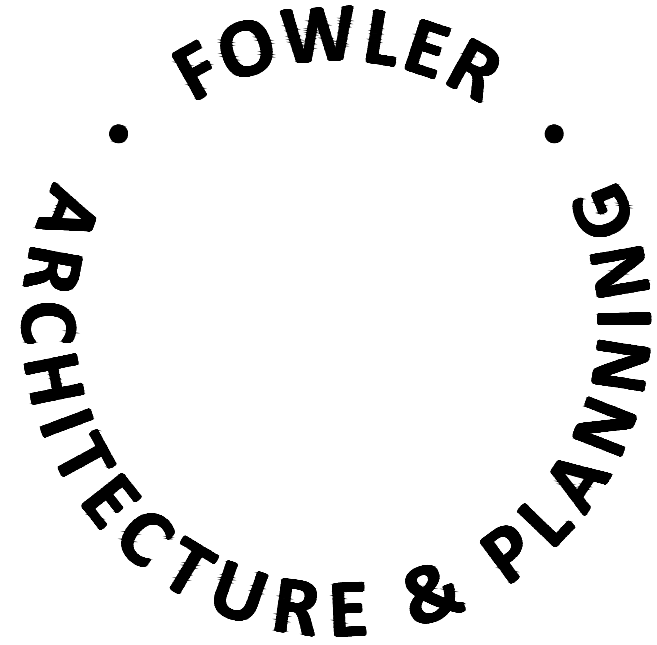

39 High Street  
Pewsey  
Wiltshire  
SN9 5AF  
tel (01672) 569444  
fax (01672) 569488  
enquiries@faap.co.uk