


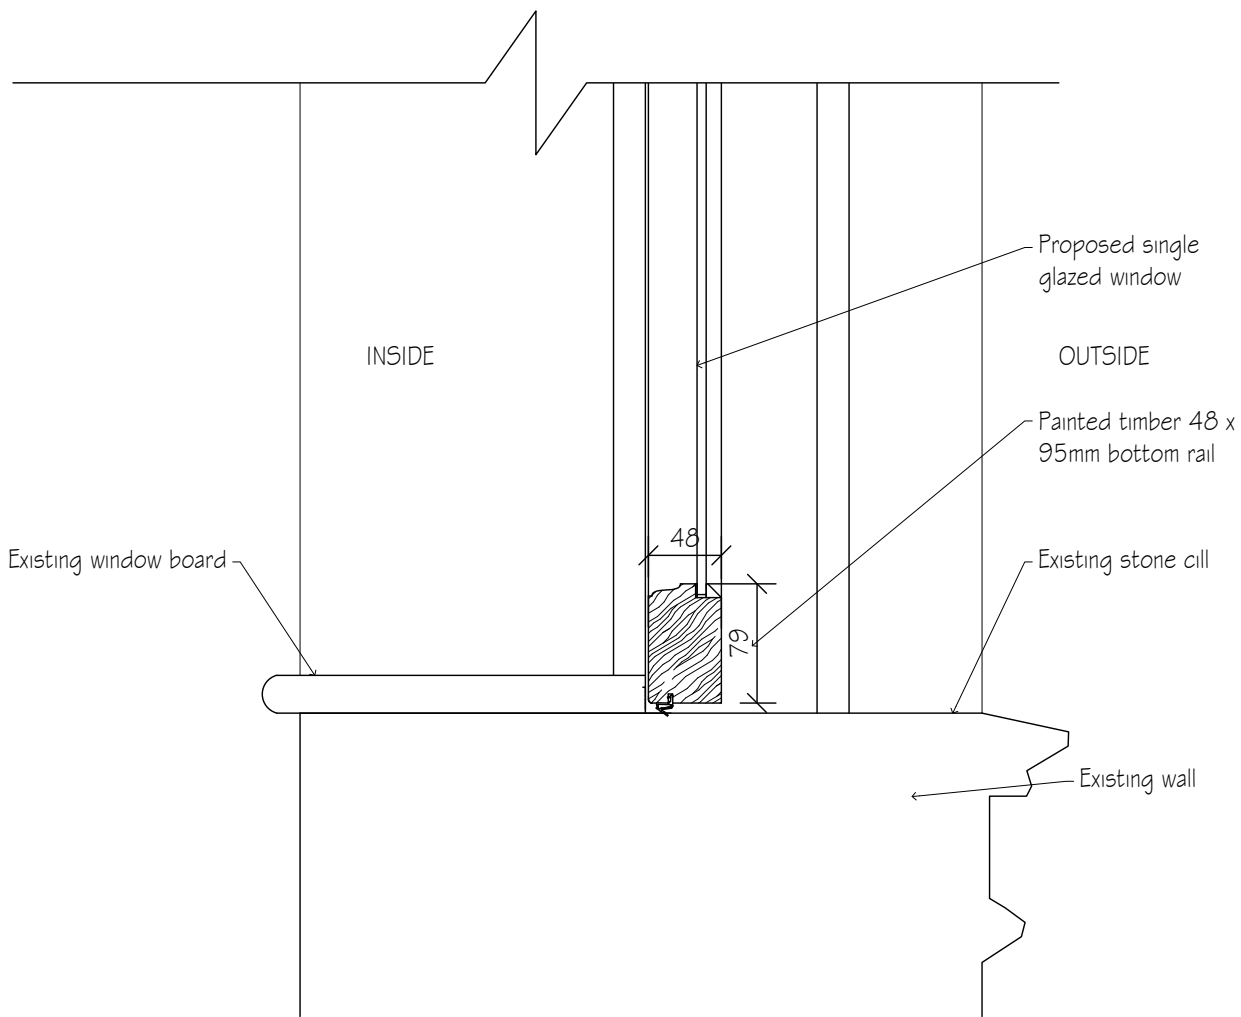
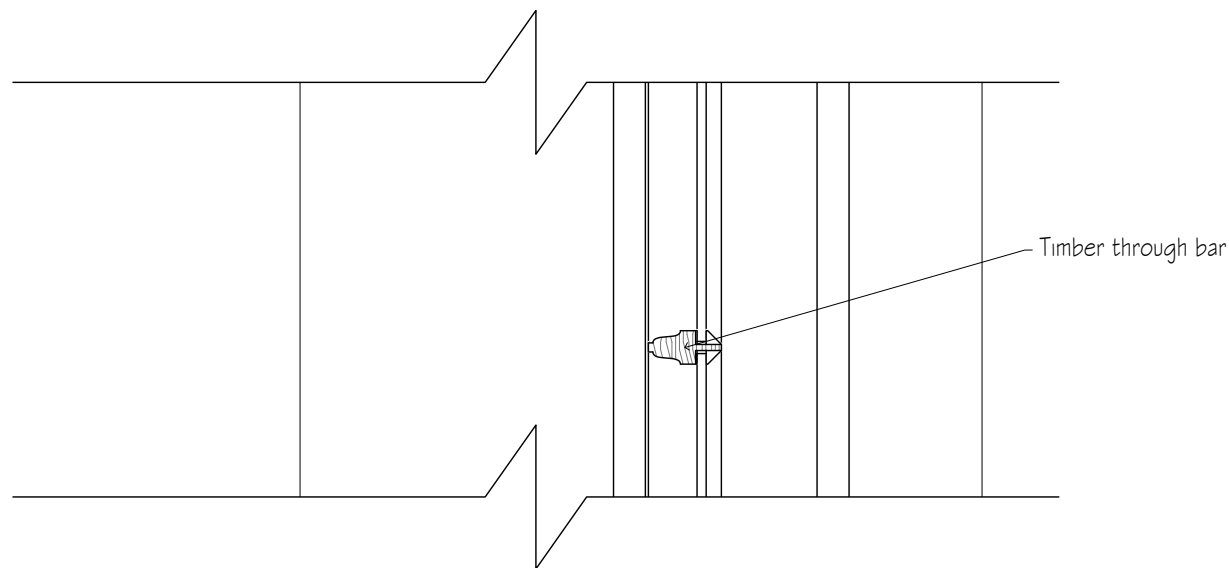
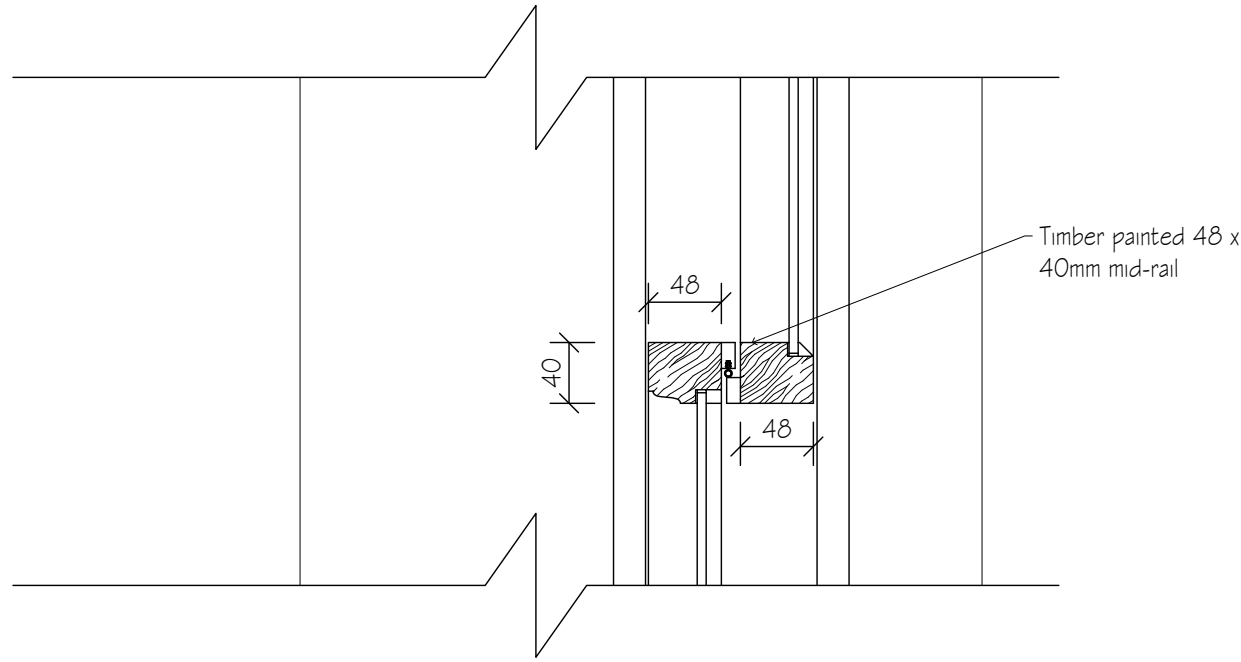
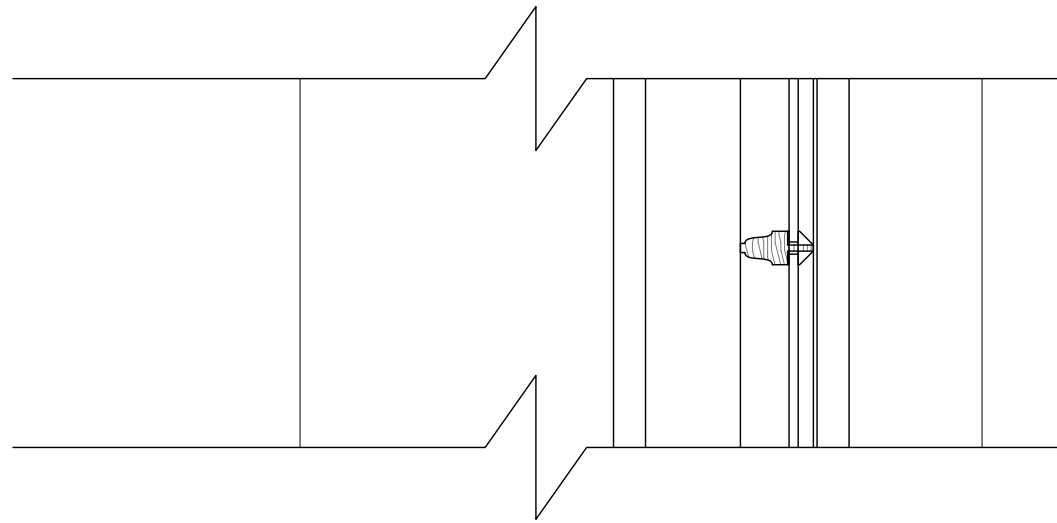


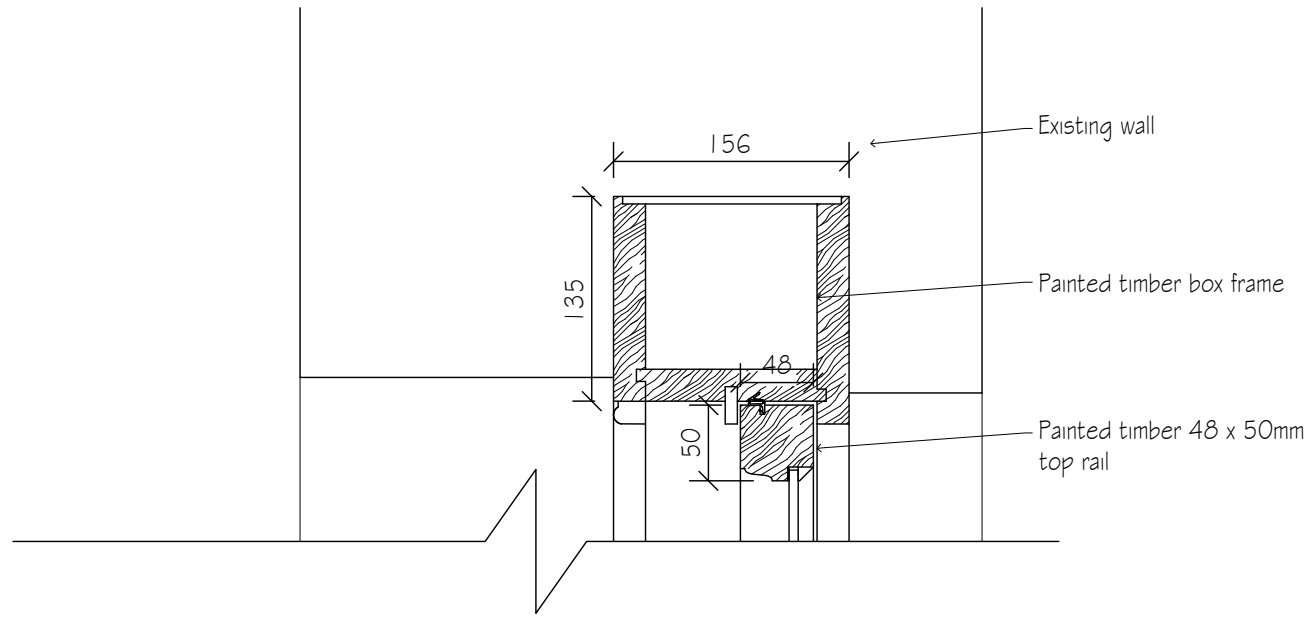

WF05 SECTION
1:5

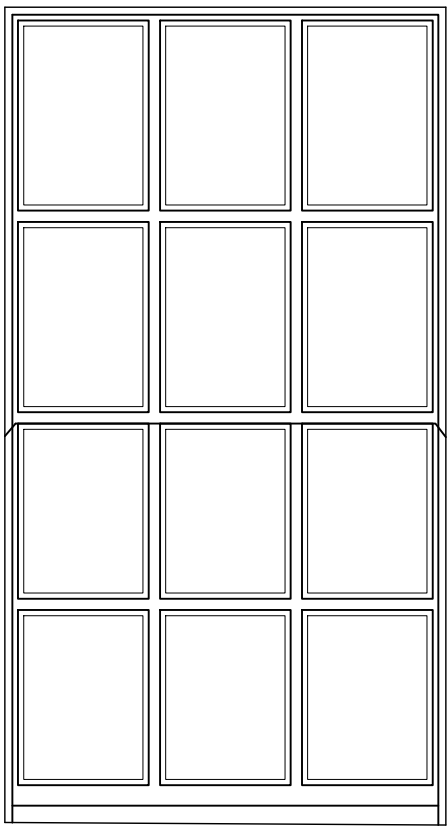


WF05 ELEVATION
1:20

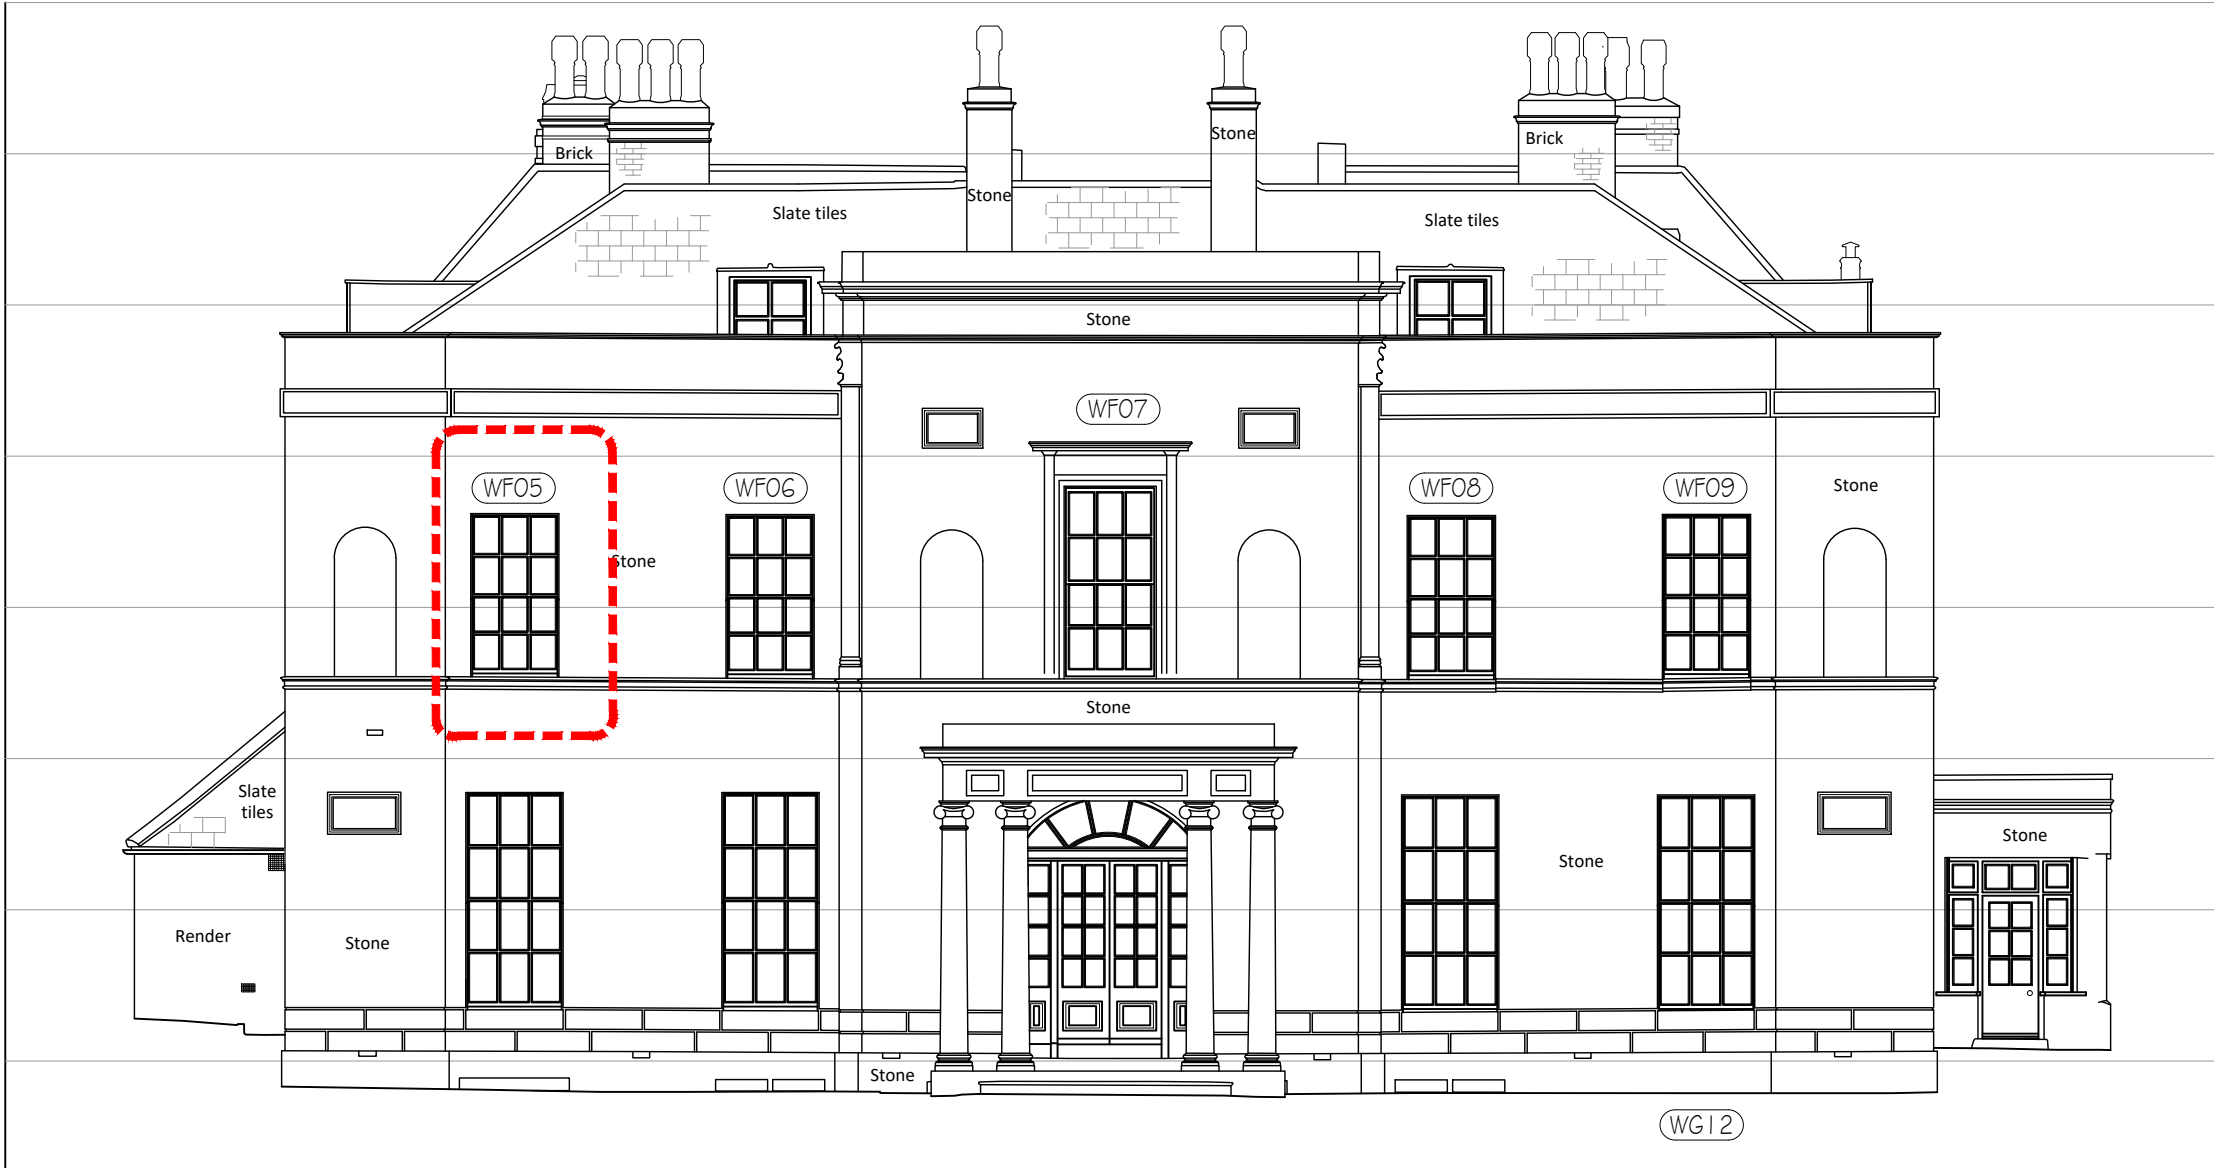

ENTIRE SASH REPLACED

WF05 PLAN
1:20

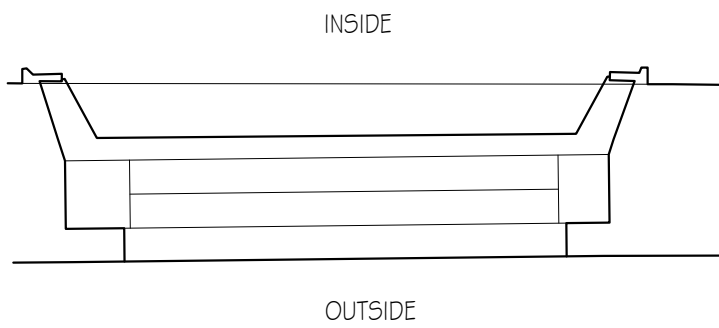

revisions initial date

Contractors, Sub Contractors and Suppliers are to check all relevant dimensions and levels of site and buildings before commencing any shop drawings or building work.


This drawing is copyright and may not be reproduced in any part of form without the written consent of Fowler Architecture and Planning

project
RAINSCOMBE HOUSE
Oare SN8 4HZ

drawing
WF05 Details

scale 1:5/20 @A1 drawn by BM-C date Sept' 26

250127-31 drawing no rev

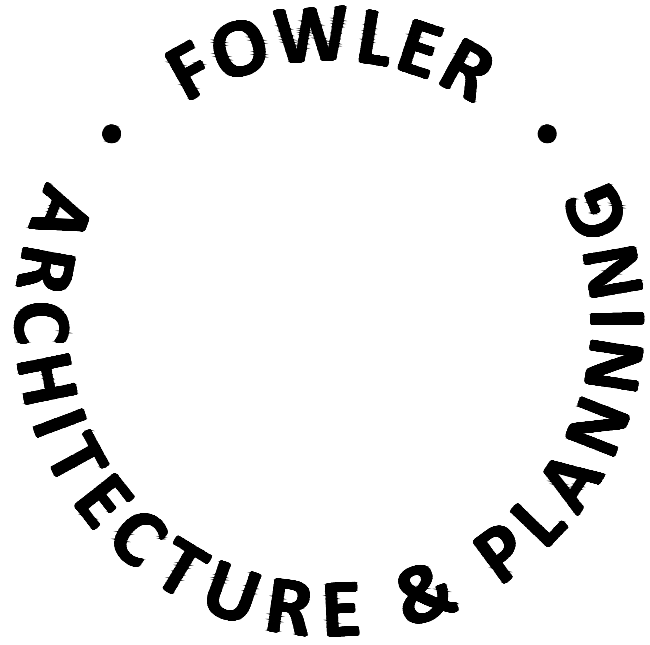

39 High Street
Pewsey
Wiltshire
SN9 5AF
tel (01672) 569444
fax (01672) 569488
enquiries@faap.co.uk