




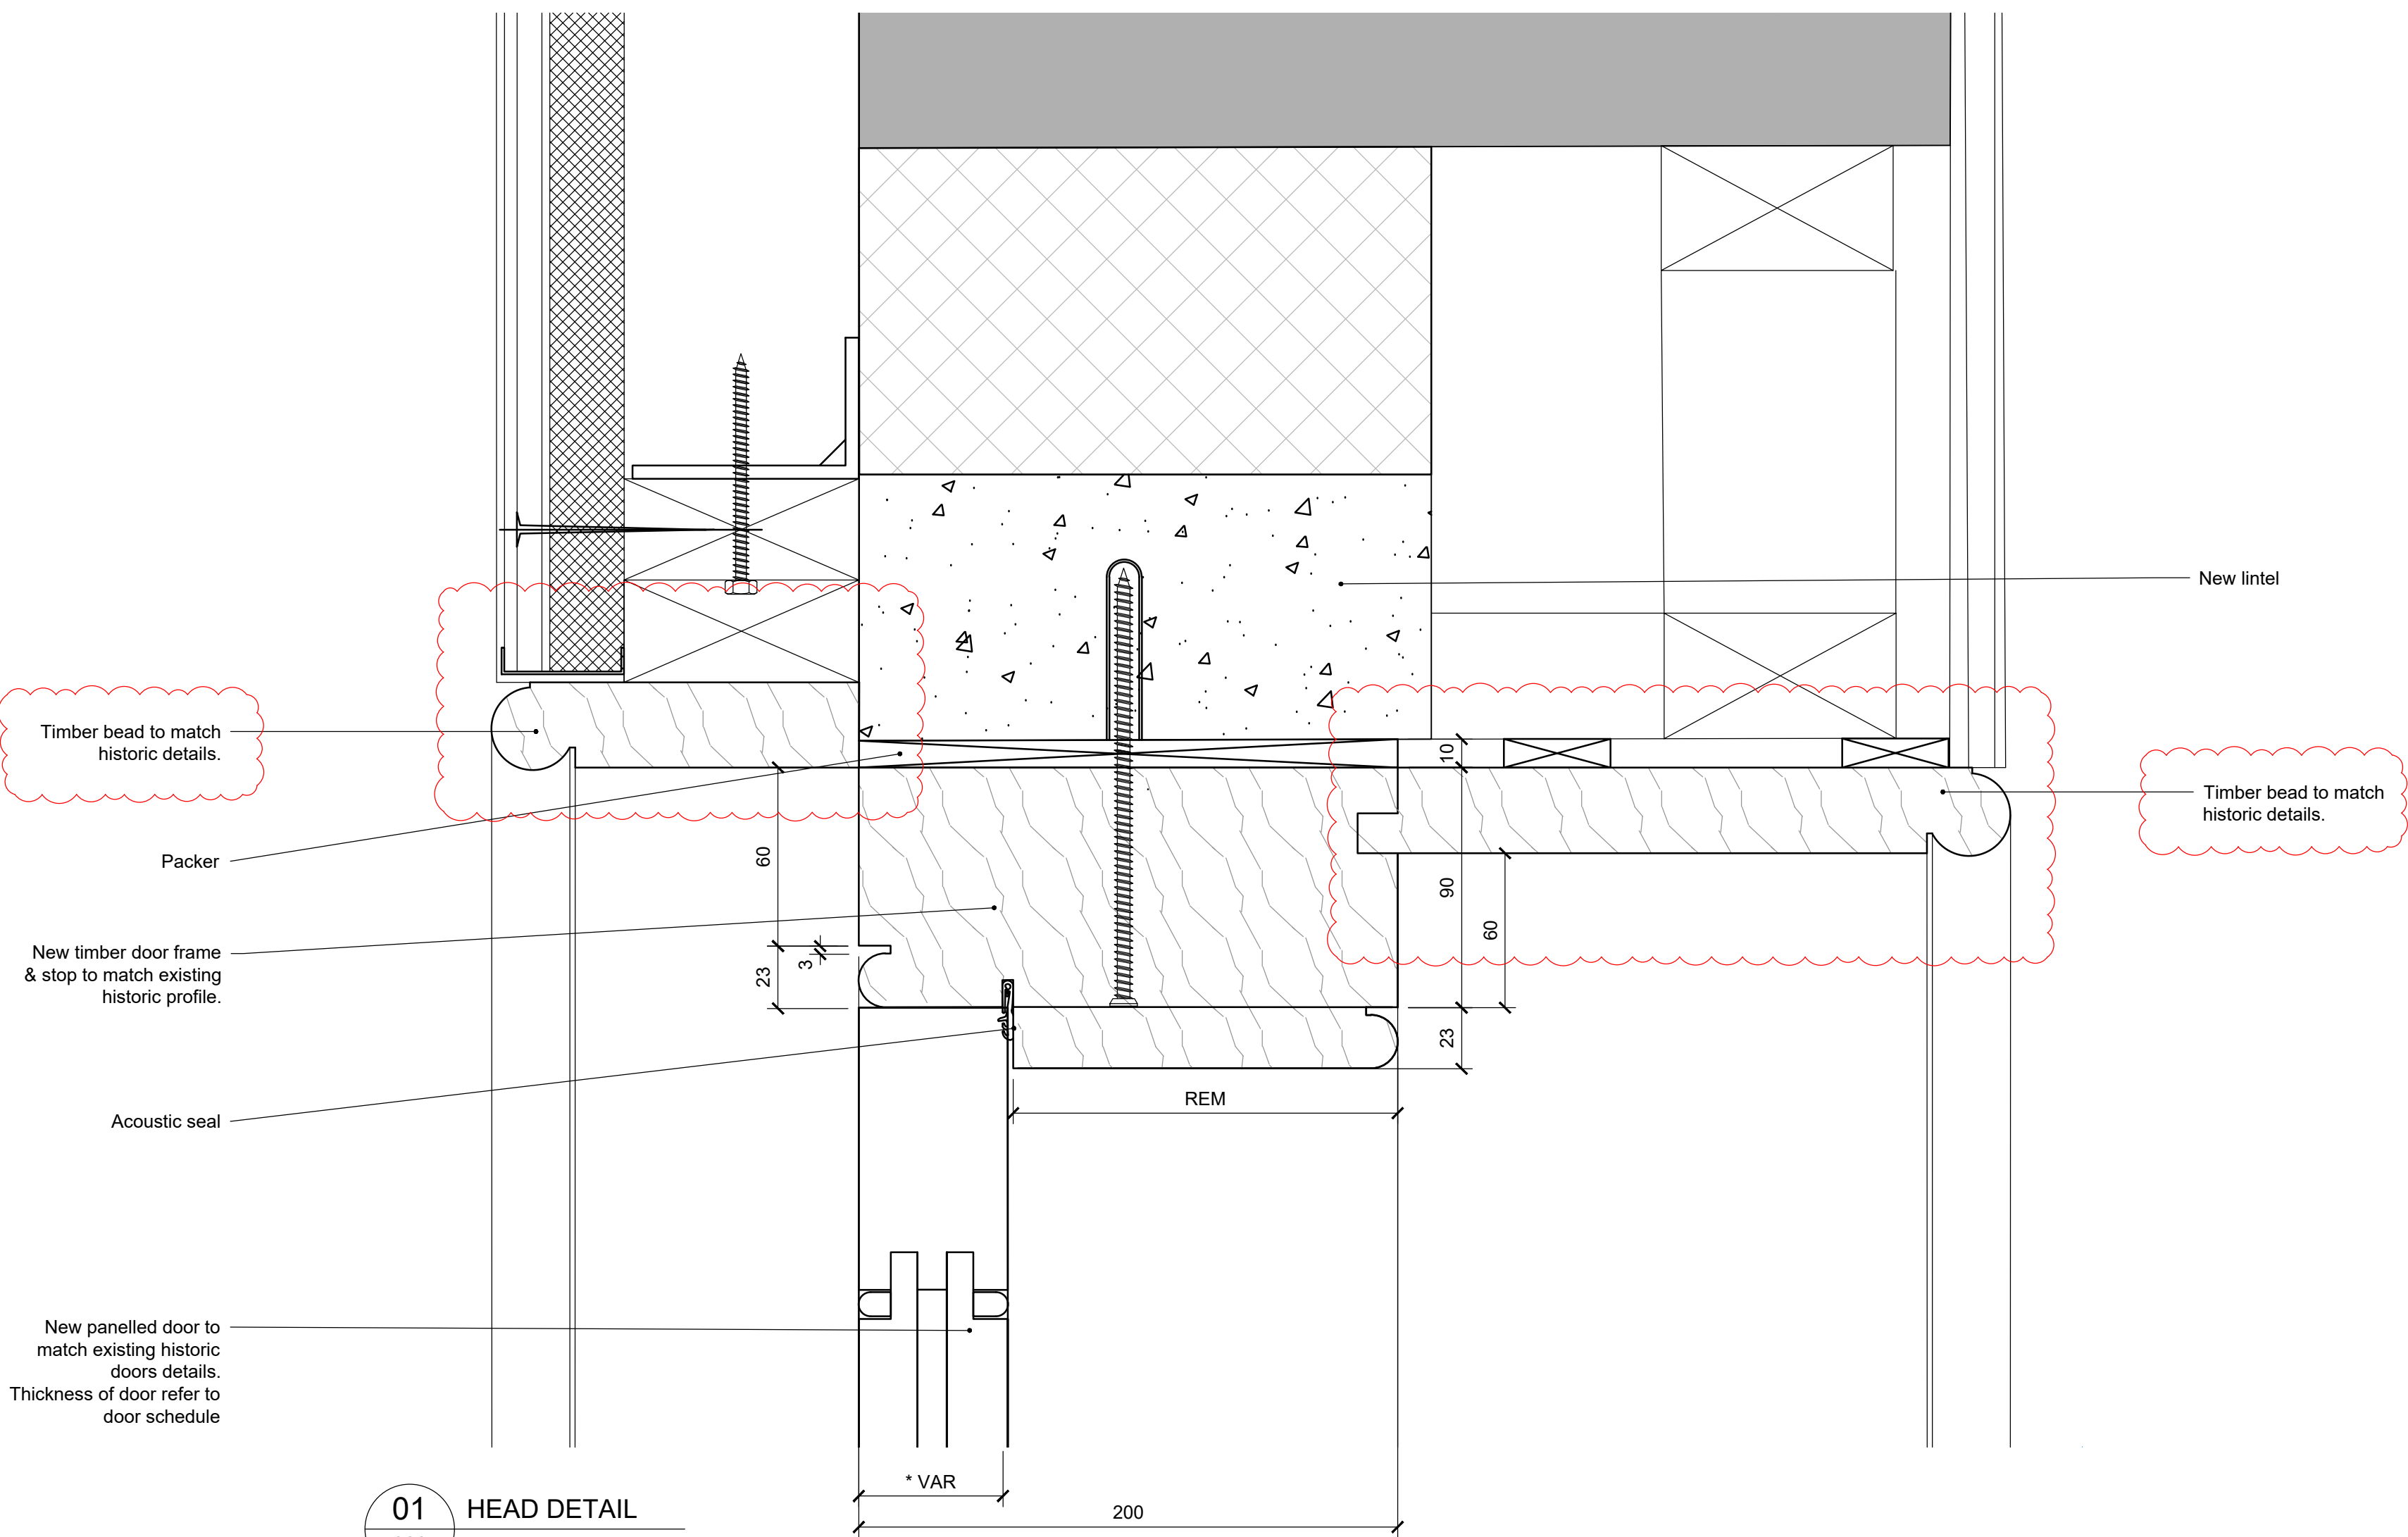

01 HEAD DETAIL
222 1.2 @ A1 / 1:4 @ A3

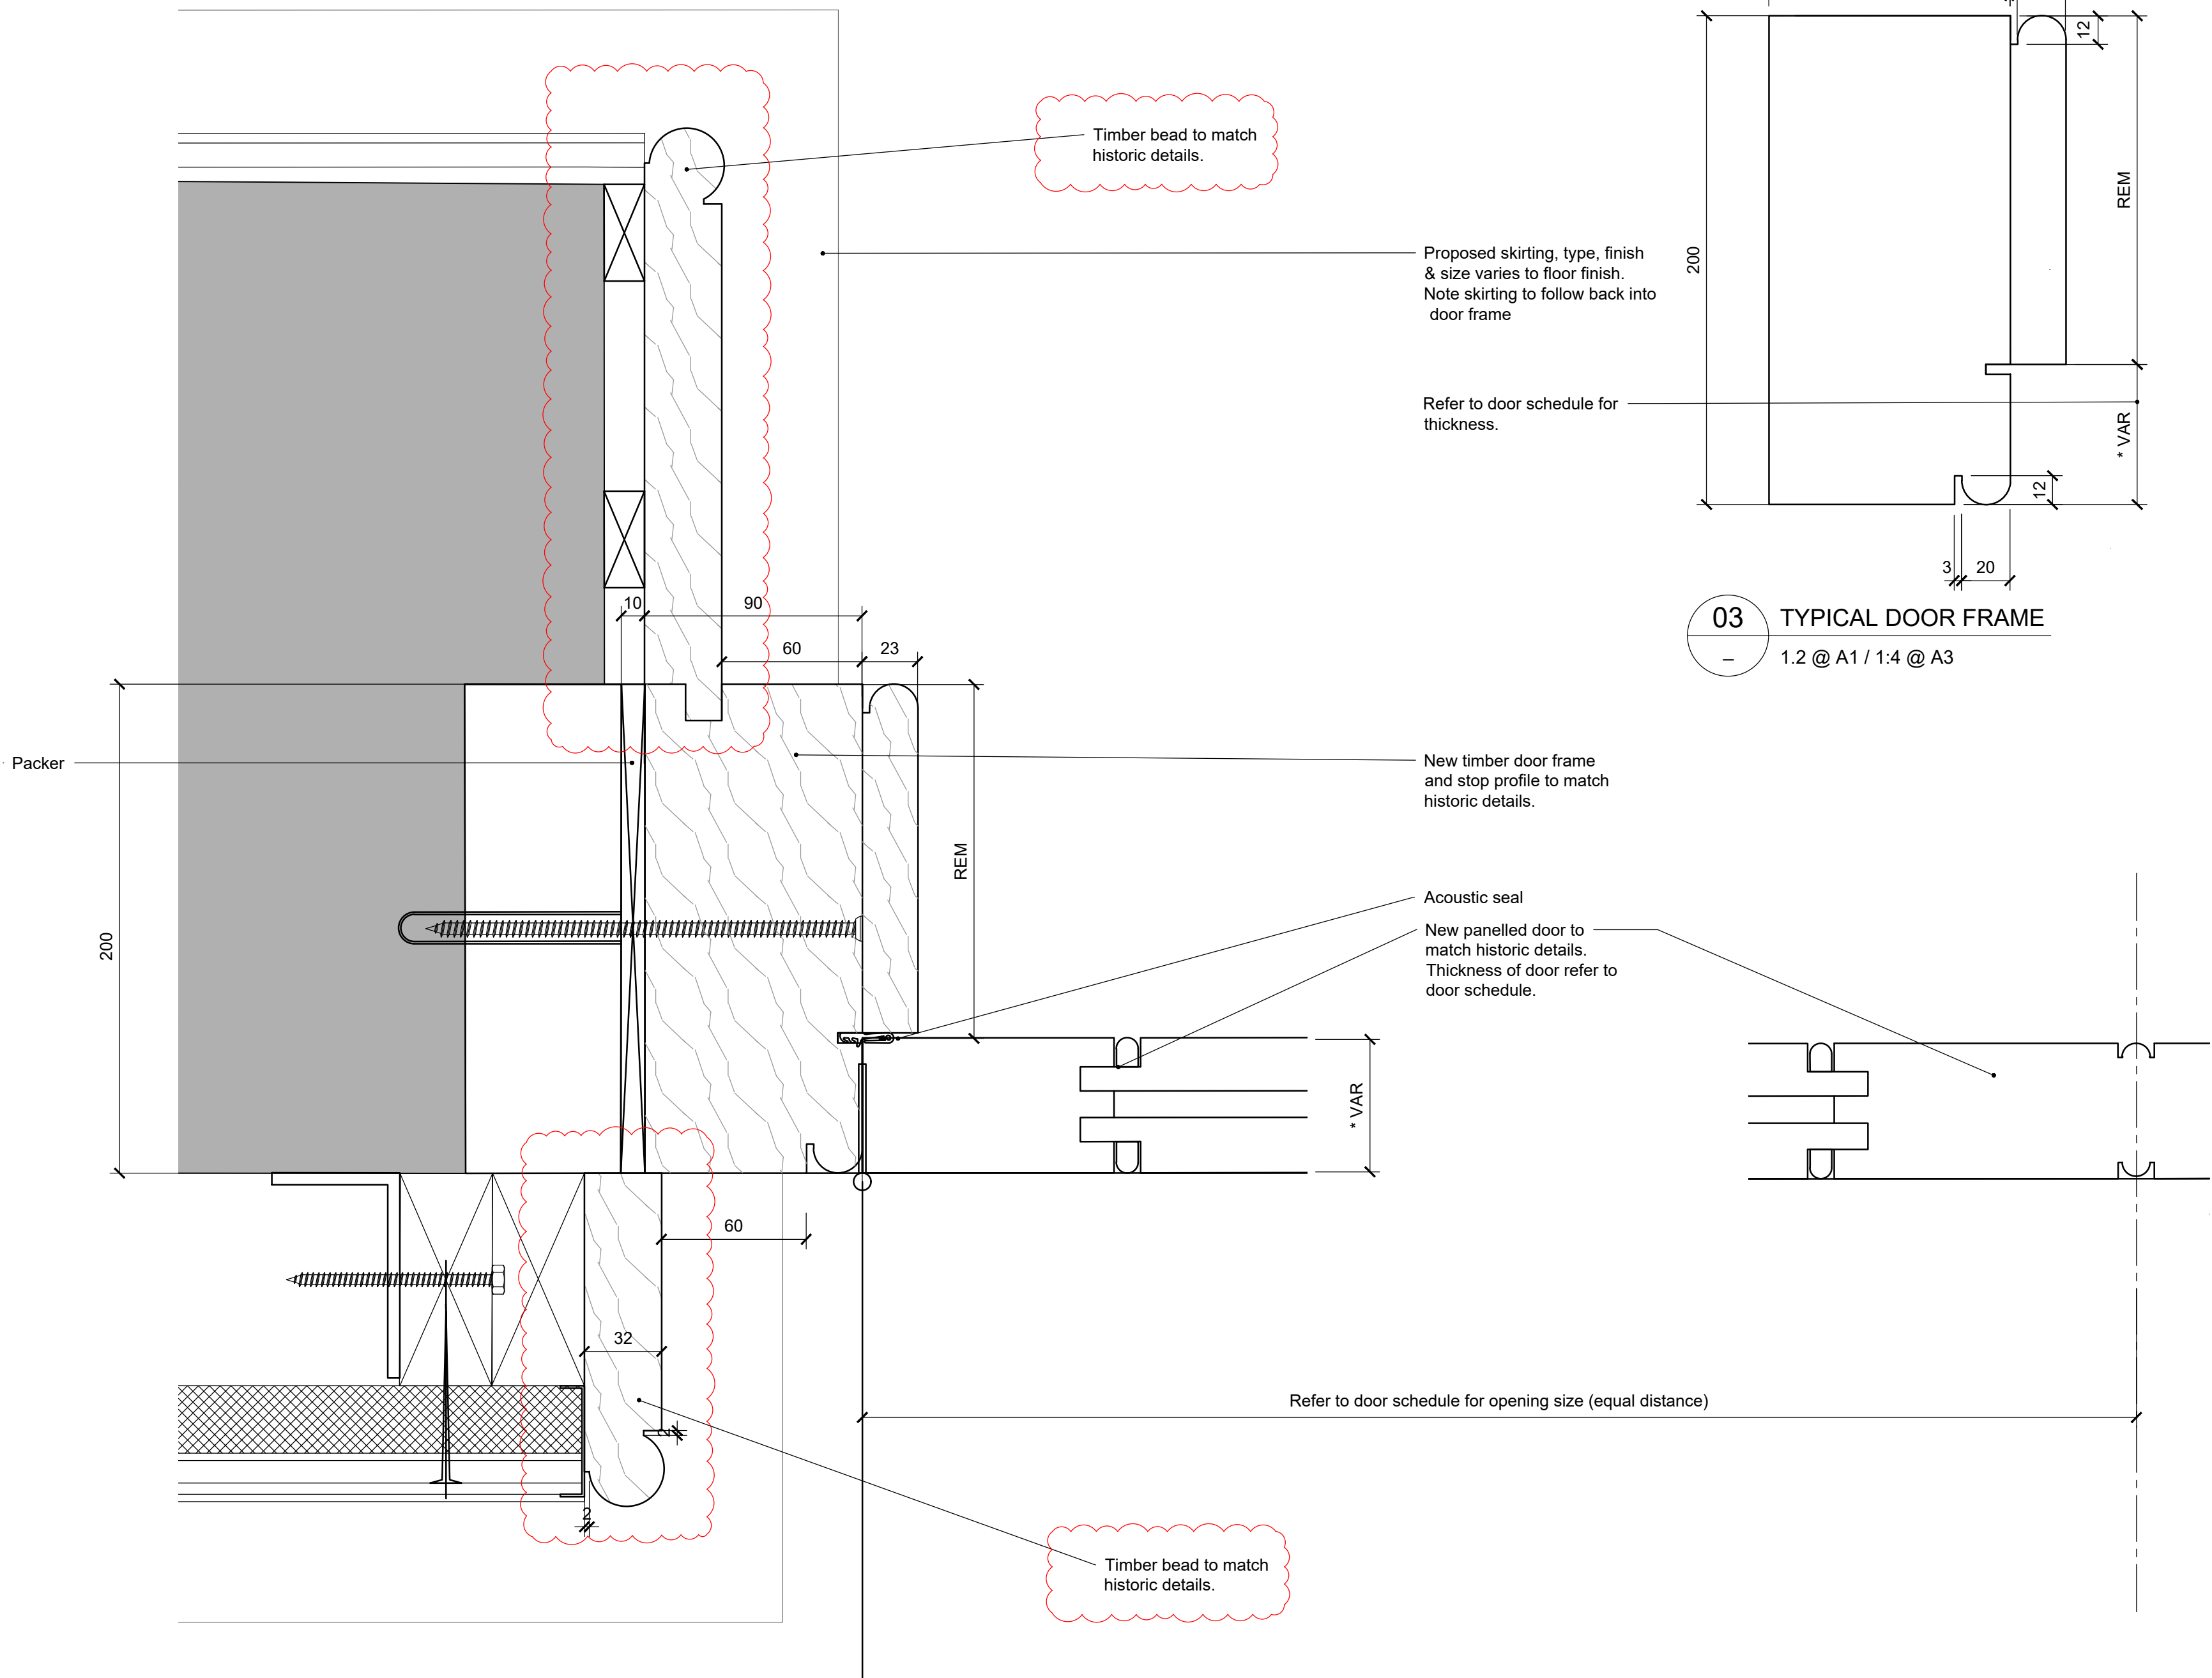

02 JAMB DETAIL
222 1.2 @ A1 / 1:4 @ A3

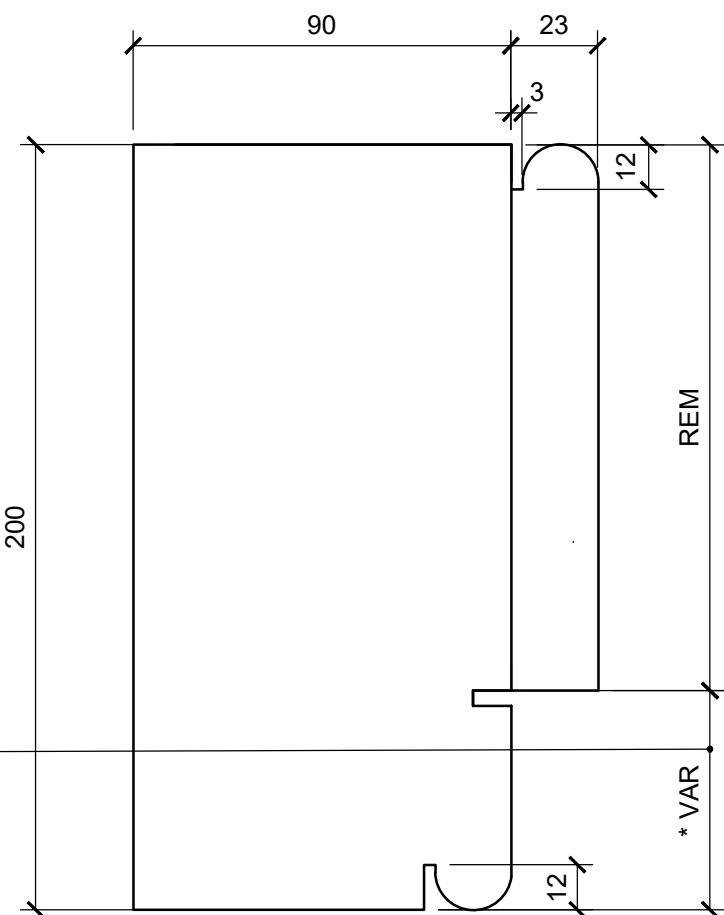

03 TYPICAL DOOR FRAME
1.2 @ A1 / 1:4 @ A3

TYPICAL NEW GROUND FLOOR DOOR - NON FIRE RATED

JAMB DETAIL SHOWN IS TYPICAL
REFER TO GROUND FLOOR
GA PLAN FOR INFORMATION.

No. Notes

1. Dimensions to be verified on site. Only figured dimensions to be used and any discrepancies in dimensions are to be reported to the architect. No dimensions are to be scaled from printed drawings. Any areas indicated on this drawing are for guidance only. No responsibility is taken for their accuracy.
2. There is a risk of injury or death in construction if the works are not properly planned and supervised. The contractor must not undertake any element of the work without first having carried out the necessary risk assessments and prepared detailed method statements.

Job: Tottenham House - The Old Stables
Title: Typical New Ground Floor Doors
DETAILS - NON FIRE RATED

Type: 200 Planning
Status: PLANNING

drawn by	JMH	checked by	RM	approved by	
scale	1:2	size	A1	date	07/09/26
job number	3123	drawing number	222.1	revision	A

A	Door bead revised to match existing	07/09/26
*	Issued for Planning	26/09/25
no.	revision.	date.



RIBA 211 Design Centre East
Chartered Practice Chelsea Harbour
London, SW10 0XF
mail@blda.co.uk
www.blda.co.uk
t +44 (0) 20 7838 5555