



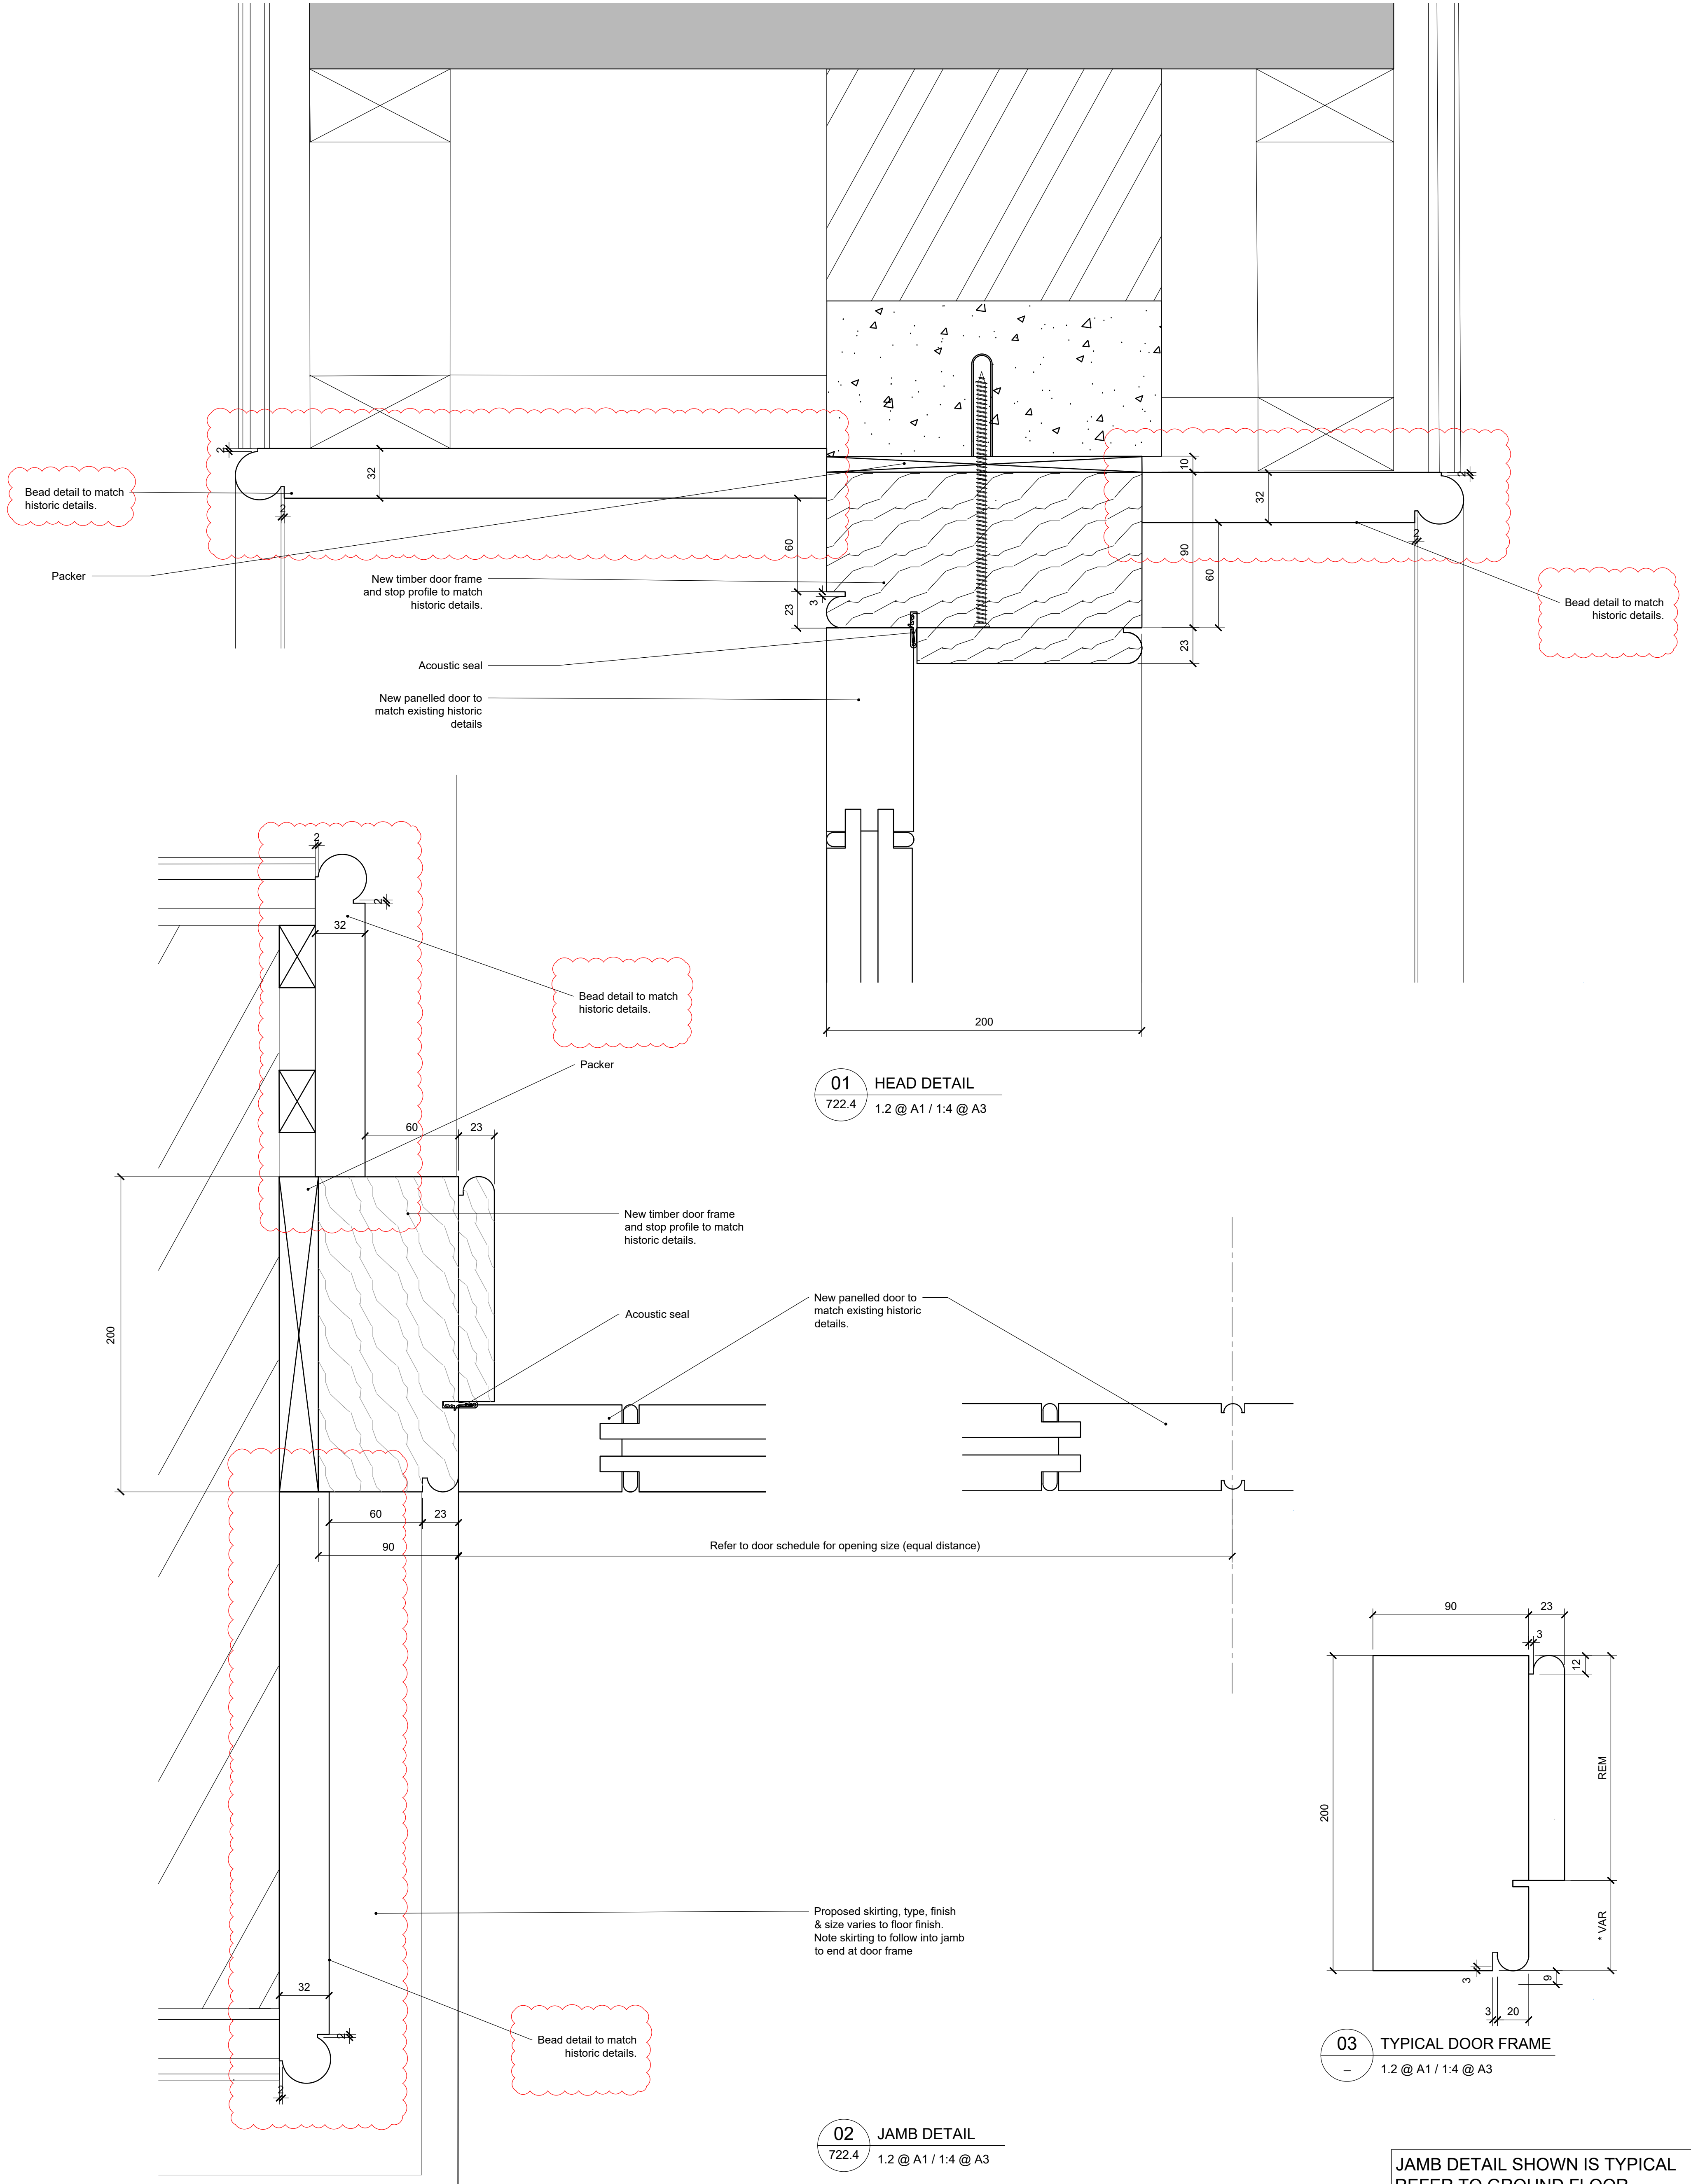

TYPICAL NEW CURVED HEAD GROUND FLOOR DOORS

No. Notes

1. Dimensions to be verified on site. Only figured dimensions to be used and any discrepancies in dimensions are to be reported to the architect. No dimensions are to be scaled from printed drawings. Any areas indicated on this drawing are for guidance only. No responsibility is taken for their accuracy.
2. There is a risk of injury or death in construction if the works are not properly planned and supervised. The contractor must not undertake any element of the work without first having carried out the necessary risk assessments and prepared detailed method statements.

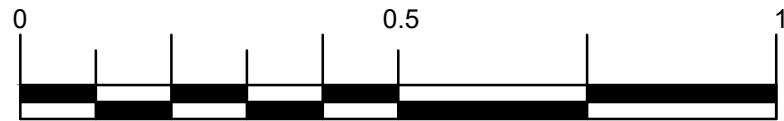

Scale in Metres @ 1:10

Job: Tottenham House - The Old Stables

Title: Typical New Ground Floor Doors
CURVED HEAD

Type: 200 Planning

Status: PLANNING

drawn by	JMH	checked by	RM	approved by	
scale	1:10	date	08/09/26	date	
job number	3123	size	A1	revision	
		drawing number	222.5		

A Door bead revised to match existing
Issued for Planning
no. revision.

07/09/26
26/09/25
date.

BLDA ARCHITECTS

RIBA 211 Design Centre East
Chartered Practice Chelsea Harbour
London, SW10 0XF
mail@blda.co.uk
www.blda.co.uk
t +44 (0) 20 7838 5555