

Proposed Store Signage

ITEM [1] - FASCIA

See specification page for detail.

ITEM [2] - ACM PANEL

Aluminium composite panels with digitally printed image to face of the panel. [If being installed to glazing then white vinyl is to be applied internally to conceal glue]

[Colour of silicone req'd : TBC]

A. size: 1360 x 500mm [Int White vinyl]

B. size: 1360 x 1840mm [Int White vinyl]

C. size: 1360 x 500mm [Int White vinyl]

[subject to survey]

ITEM [3] - MANIFESTATION

Reverse applied frosted manifestation dots 60mm

size: to suit area

ITEM [4] - POSTER CASES


External lockable poster case, anodised silver.

size: 580 x 830 x35mm [Qty | 6]

ITEM [6] - CAR PARK SIGNS

ACM direct UV print to face.
Matte laminated with radius corners.

A. size: 600mm x 400mm x 3mm [Qty | 2]

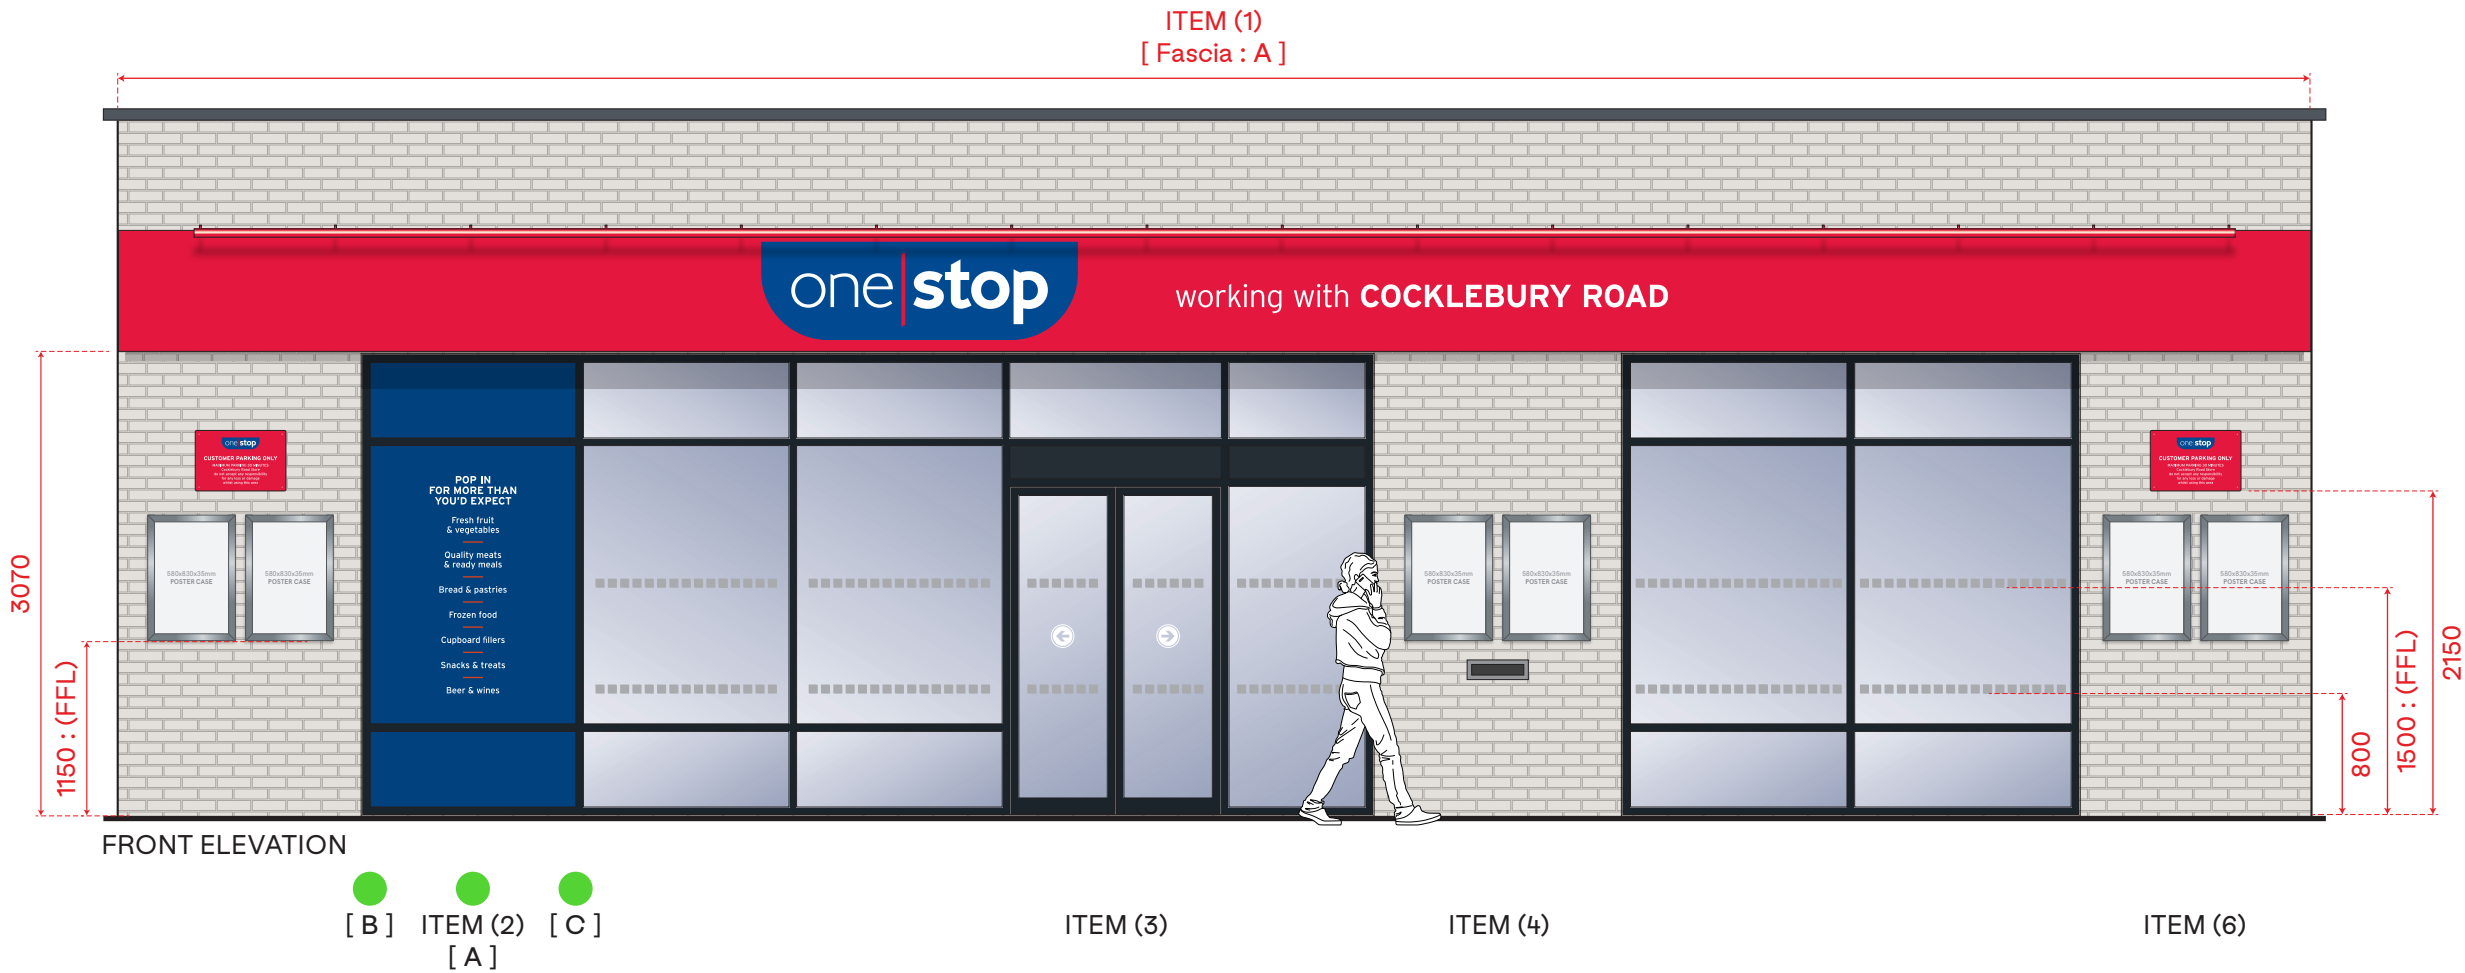

Note

New shopfront finished RAL 7016 anthracite grey details / dimensions (TBC)



White vinyl to
glazing behind
ACM's

SCALE BAR 1:50 @ A3



KEY: ● ACM [Aluminium Composite Panel] ◆ ACM/VW ■ F/ACM ★ Window Vinyl - [External] ▲ Window Vinyl - [Internal]

Innovate™

15 Barnes Wallis Road, Fareham, PO15 5TT
023 8023 2311 / weareinnovate.uk

Client: One Stop Stores
Site: Chippenham / Cocklebury Road
Project: Franchise / New Store
EPOS: 6931

© 2026 Innovate. All Rights Reserved.
Do not reproduce without express written permission. This drawing is for approval purposes only. Do not scale. On-screen or printed colours are approximations only. Once approved, any changes may result in additional costs.