

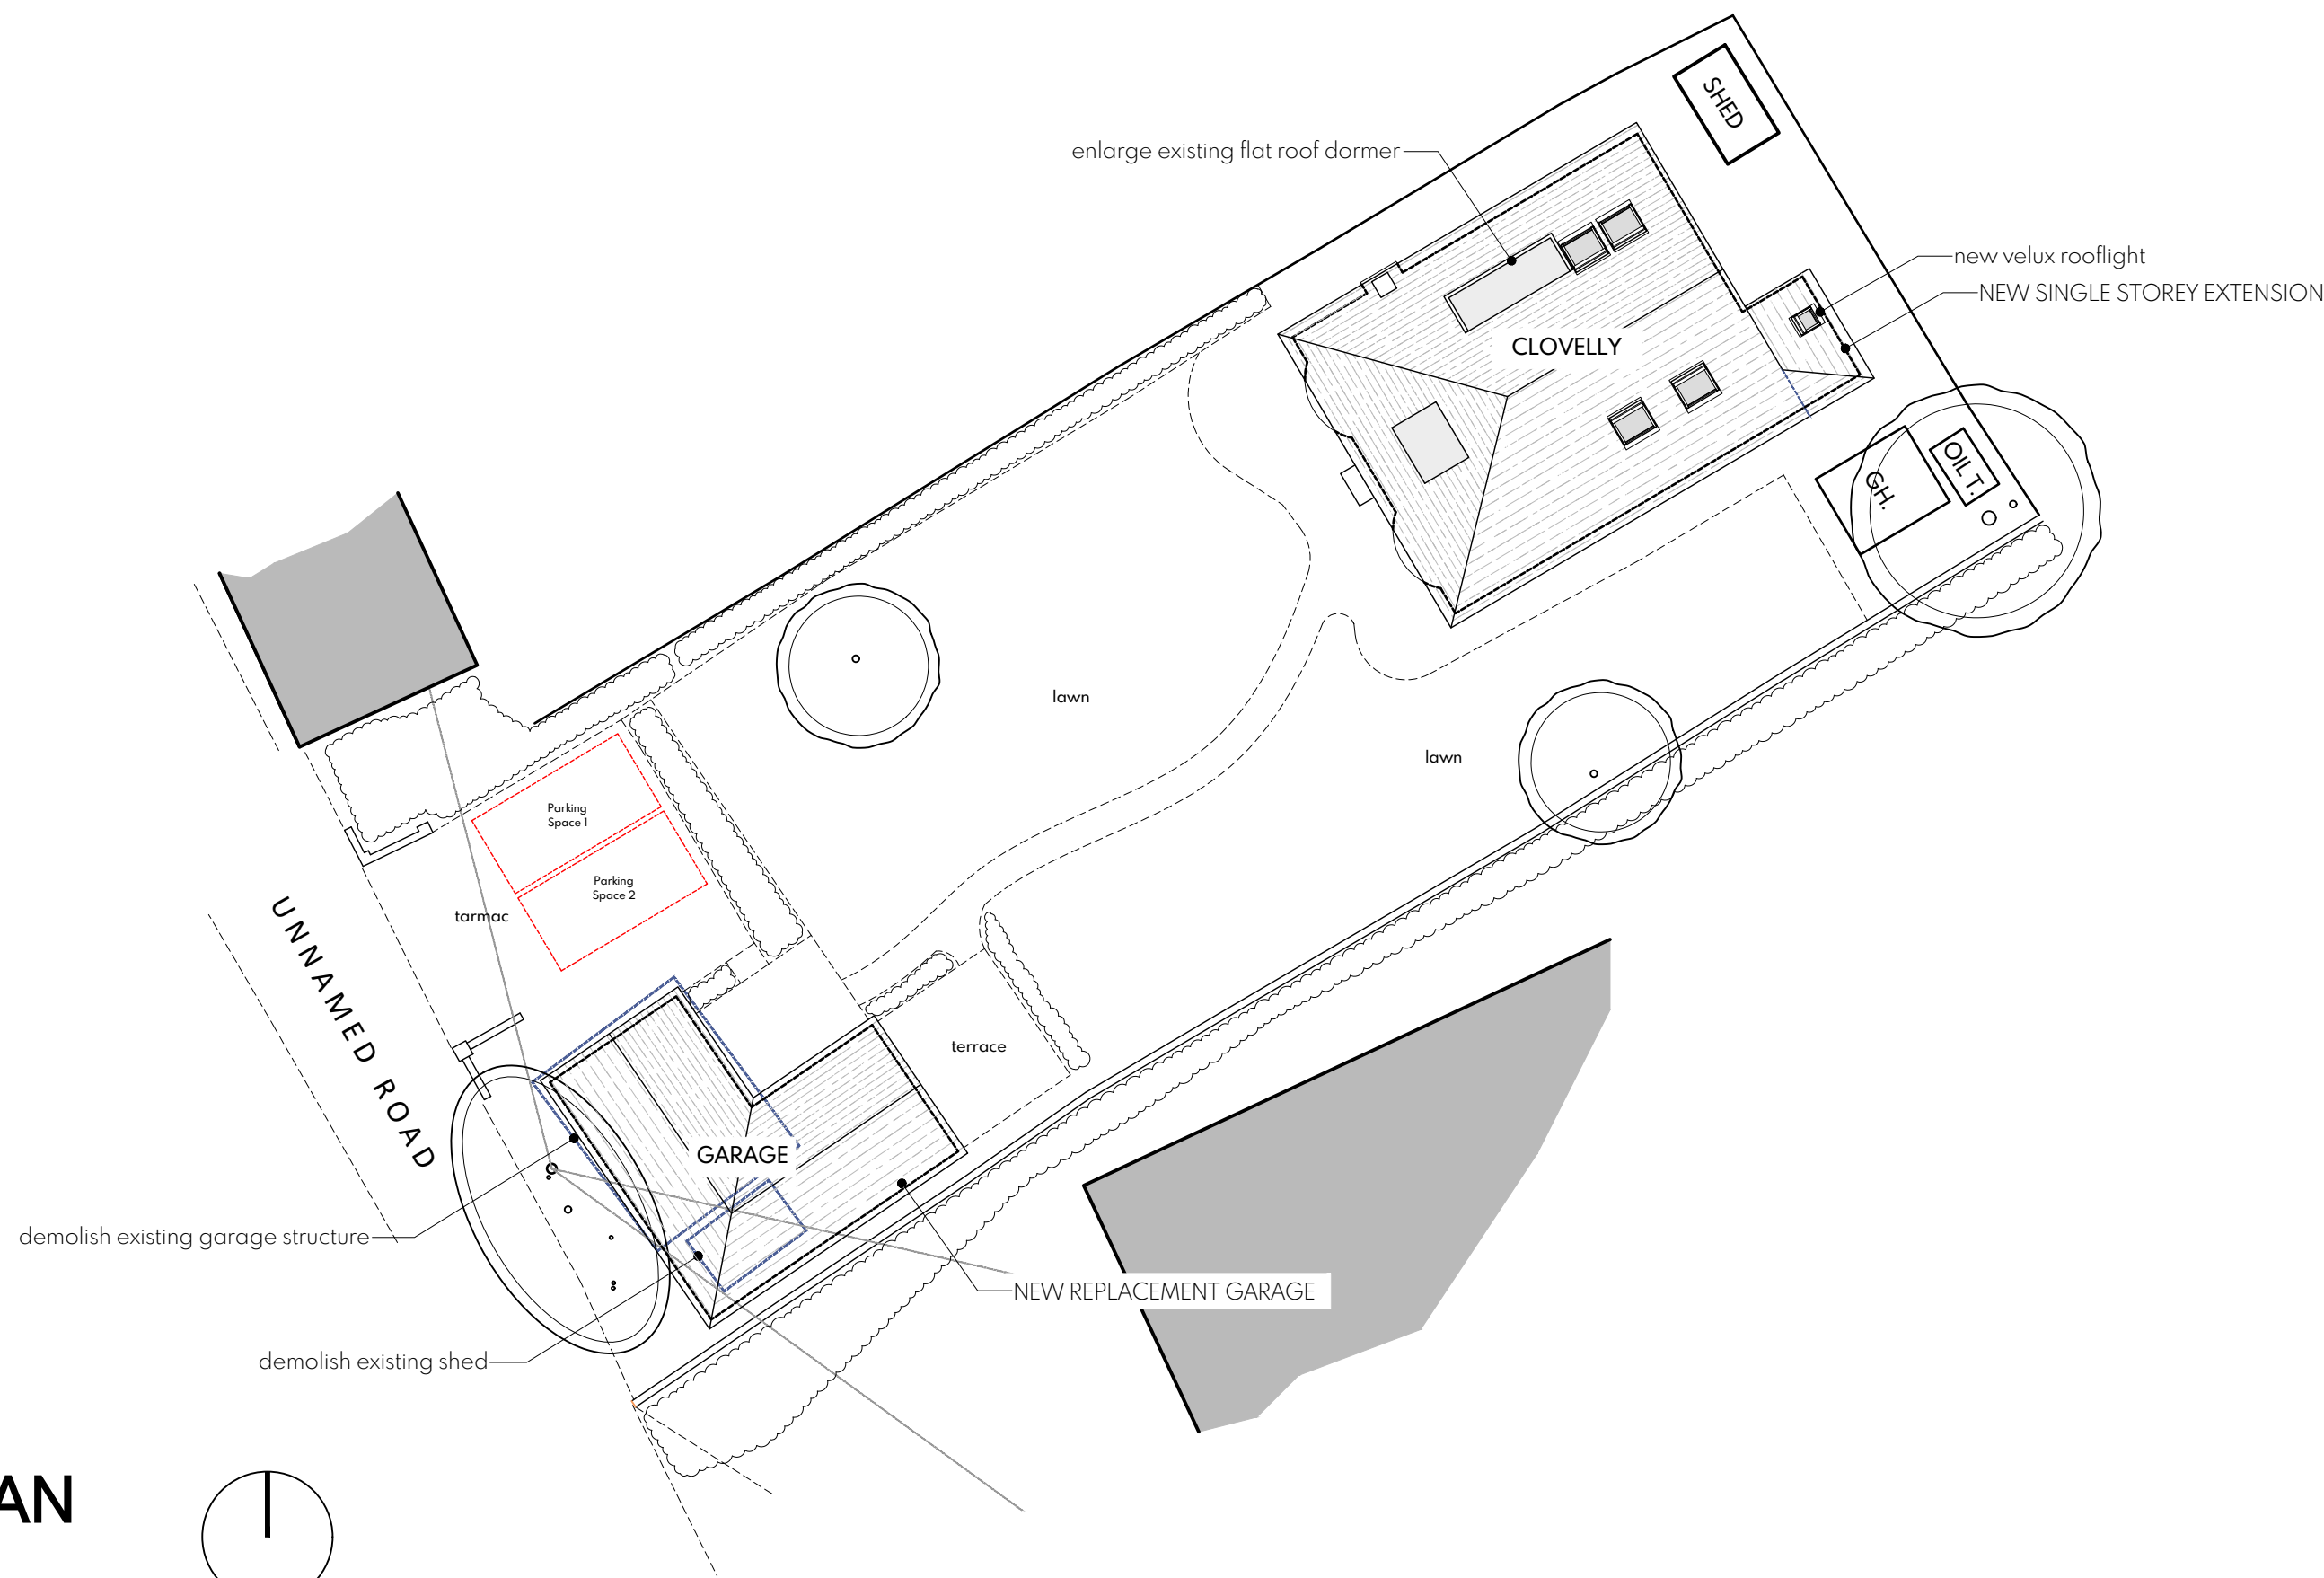


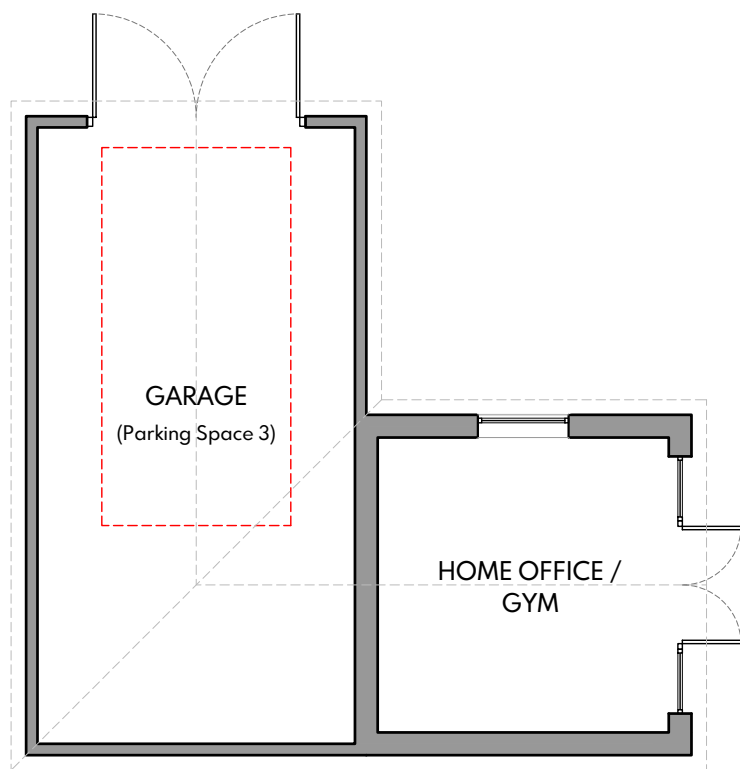


SITE PLAN
1:200


0 1:200 10m

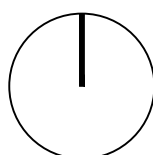


FLOOR PLAN
1:100
0 1:100 5m

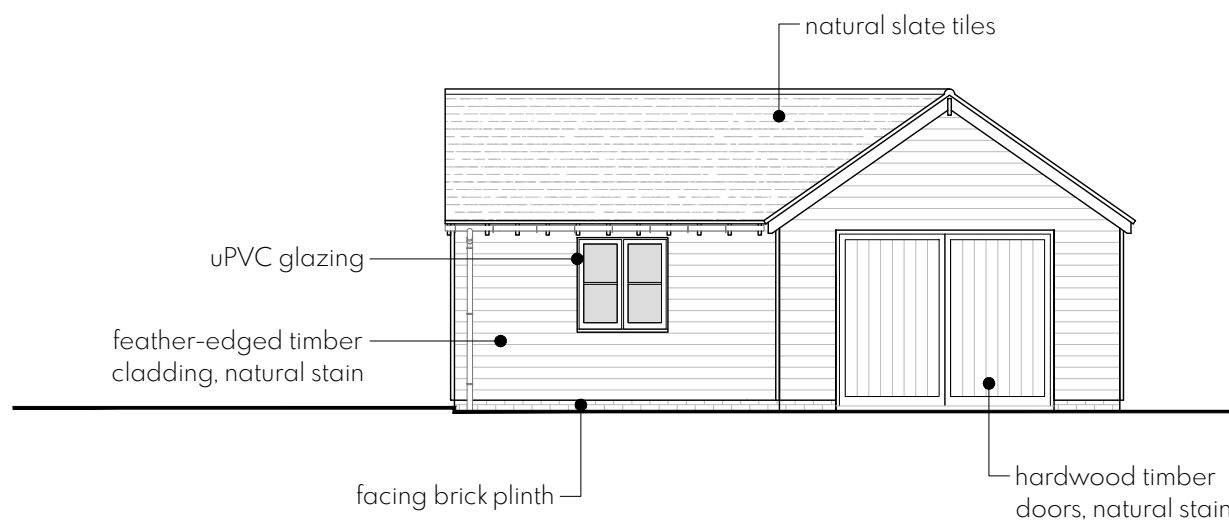


NW ELEVATION
1:100

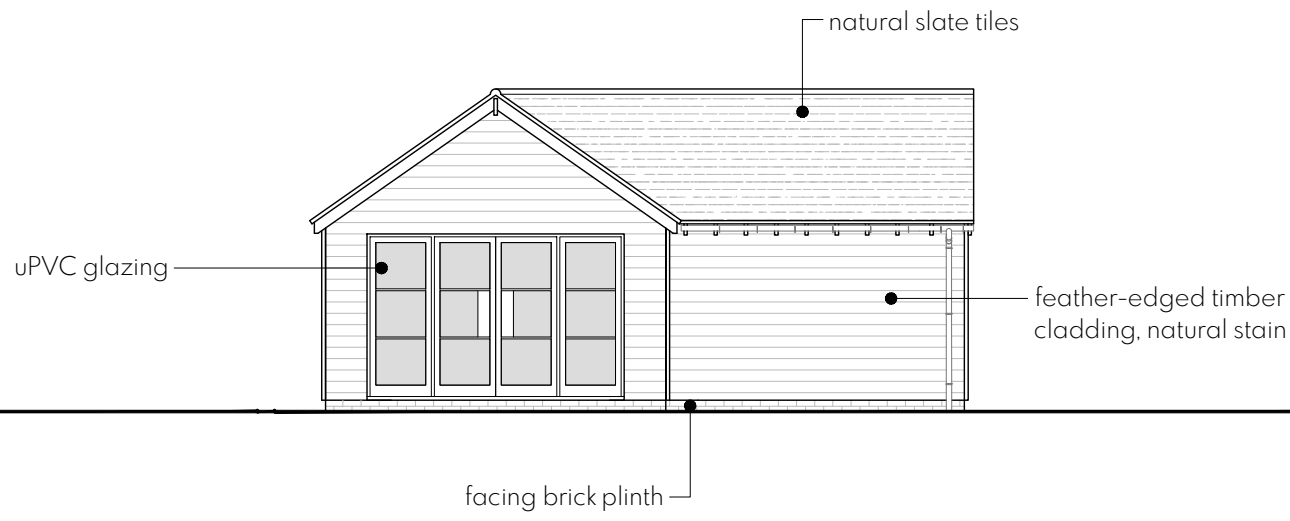

NE ELEVATION
1:100

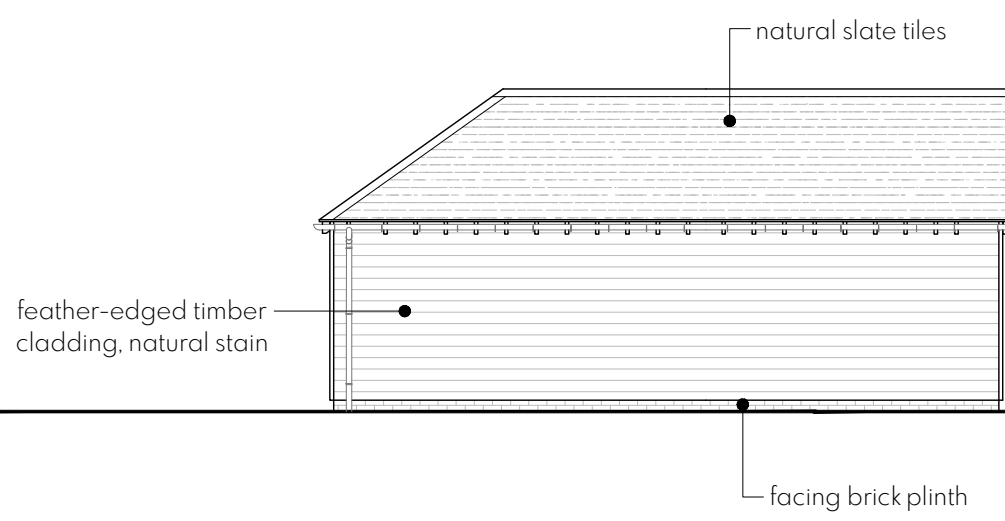

SE ELEVATION
1:100

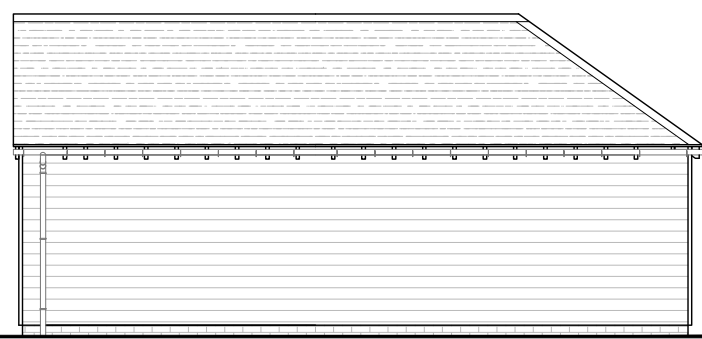

SW ELEVATION
1:100