
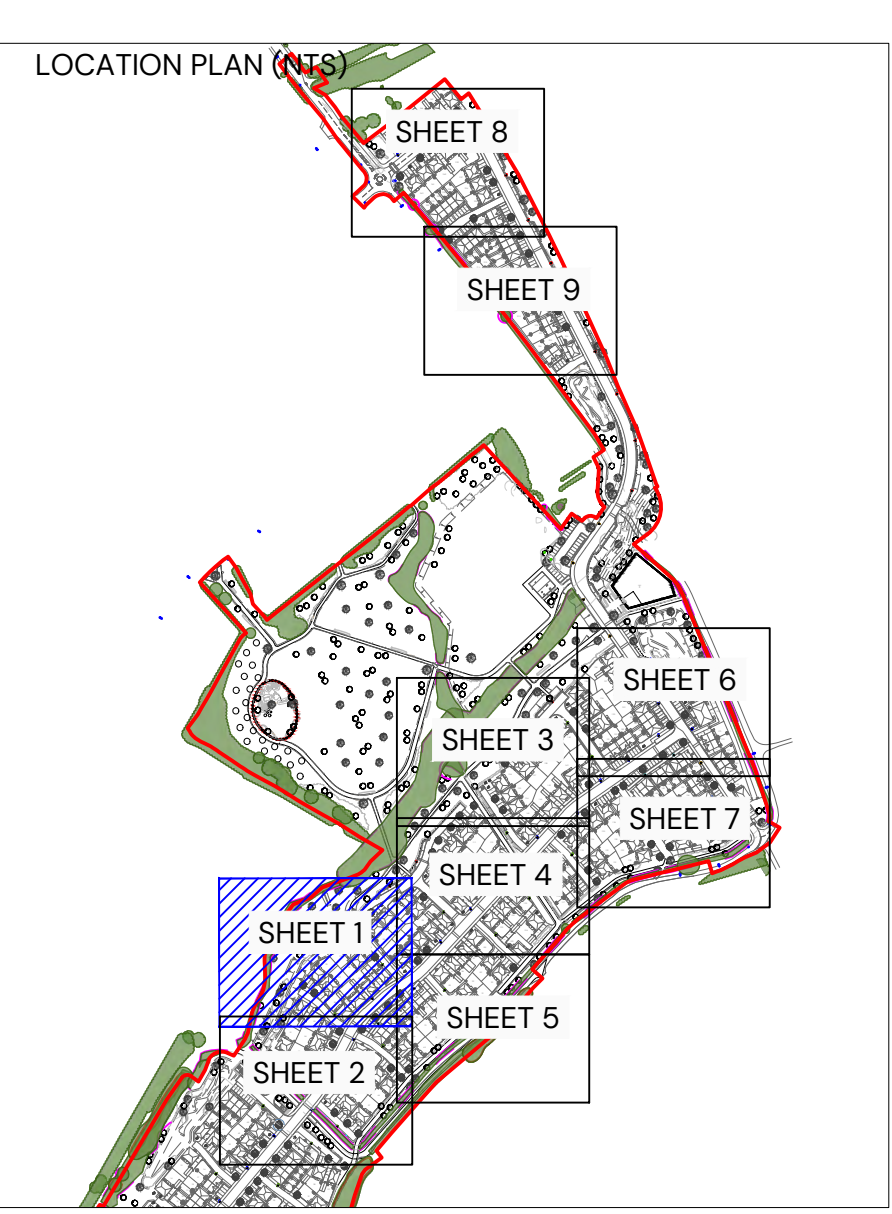


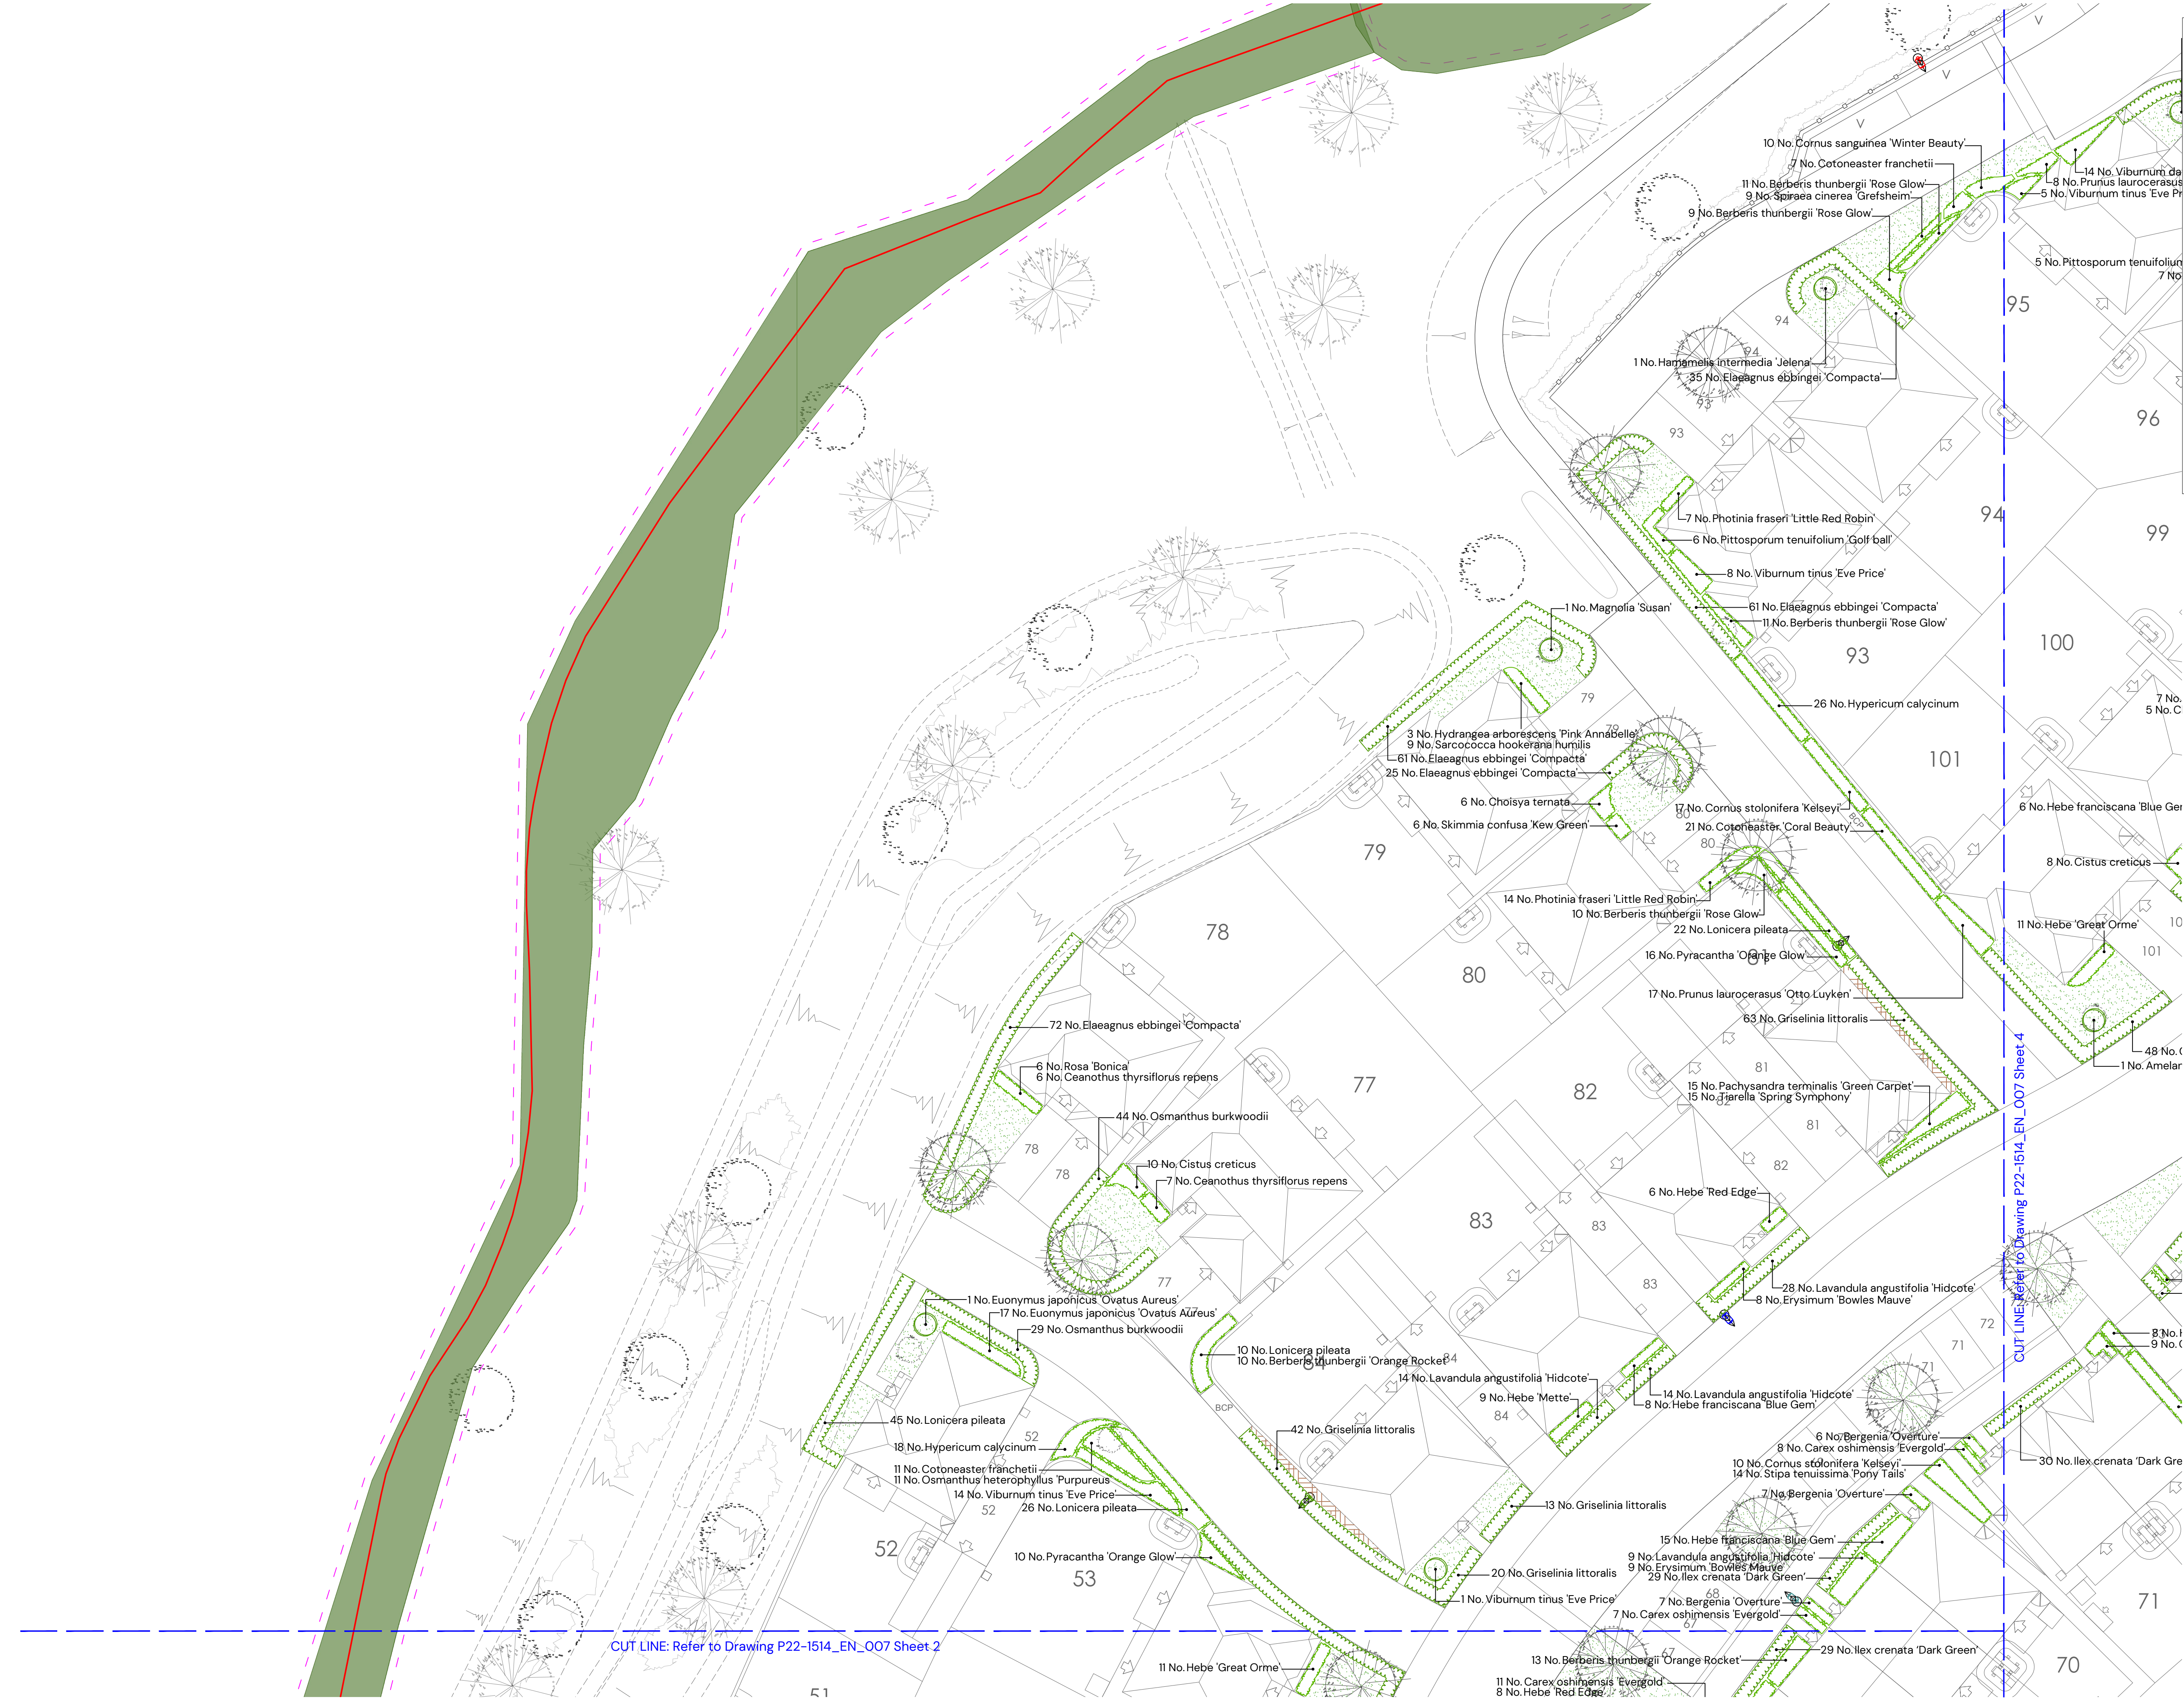

KEY

	Existing trees to be retained in accordance with BS 5837
	On-plot tree for detail refer to drawing P22-1514_EN_04
	Proposed specimen shrubs
	Proposed hedge planting
	Proposed ornamental shrub / herbaceous planting
	Proposed areas of amenity grass
	Areas of gravel- to be laid over a semi-permeable weed suppressant membrane
	Proposed ornamental bark mulch
	Streetlight column location

Note:
For Landscape Specification refer to 'General Landscape Specification For Redrow Homes South West Rev G, October 2017'

For Detailed On-Plot Tree Landscape Proposals refer to Pegasus Group drawing P22-1514_EN_004A

For Detailed POS Landscape Proposals refer to Pegasus Group drawing P22-1514_EN_002E

A	15/06/2026	Existing hedgerow removed and replaced	IBD
REV:	DATE:	DETAILS	DRAWN BY

TITLE:
Detailed Soft On-Plot Landscape Proposals

PROJECT NAME:
Elm Grove, Trowbridge, Phase 2

CLIENT:
Redrow Homes (South West)

DATE:	SCALE:	TEAM:	APPROVED:
15.06.2026	1:200 @A1	ARW	IBD


DRAWING NO:
P22-1514_EN_007



SHEET NO:
1 of 9

REVISION:
A

STATUS:
PLANNING

PEGASUS GROUP

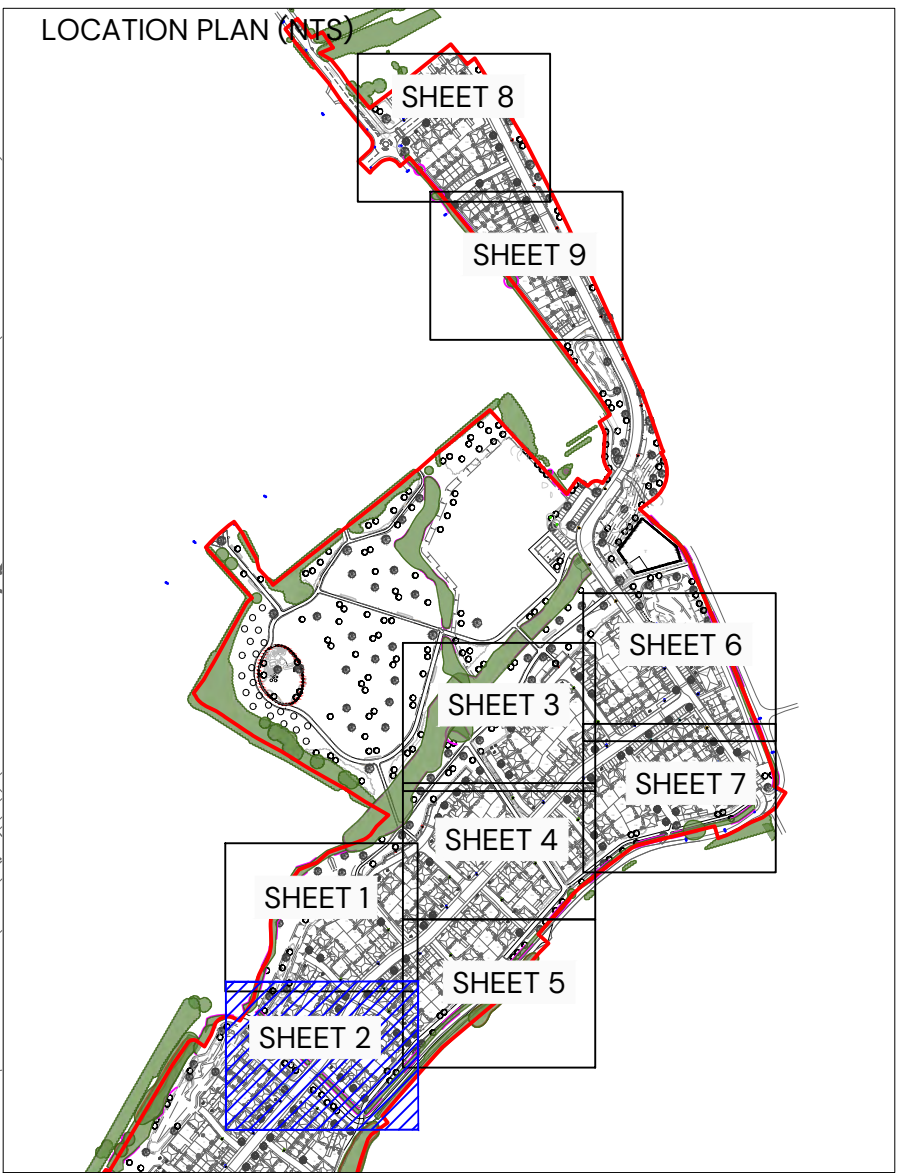

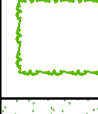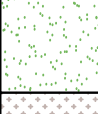	Existing trees to be retained in accordance with BS 5837
	On-plot tree for detail refer to drawing P22-1514_EN_04
	Proposed specimen shrubs
	Proposed hedge planting
	Proposed ornamental shrub / herbaceous planting
	Proposed areas of amenity grass
	Areas of gravel- to be laid over a semi-permeable weed suppressant membrane
	Proposed ornamental bark mulch
	Streetlight column location

Note:
For Landscape Specification refer to 'General Landscape
Specification For Redrow Homes South West Rev G,
October 2017'

For Detailed On-Plot Tree Landscape Proposals refer to Pegasus Group drawing P22-1514_EN_004A

For Detailed POS Landscape Proposals refer to Pegasus Group drawing P22-1514_EN_002E

A	15/06/2026	Existing hedgerow removed and replaced	IBD
REV:	DATE:	DETAILS	DRAWN BY

TITLE:
Detailed Soft On-Plot Landscape
Proposals

PROJECT NAME:
Elm Grove, Trowbridge, Phase 2



CLIENT:
Redrow Homes (South West)

DATE: 15.06.2026 SCALE: 1:200 @A1 TEAM: ARW APPROVED: IBD

DRAWING NO:	SHEET NO:	REVISION:
P22-1514_EN_007	2 of 9	A

STATUS:
PLANNING



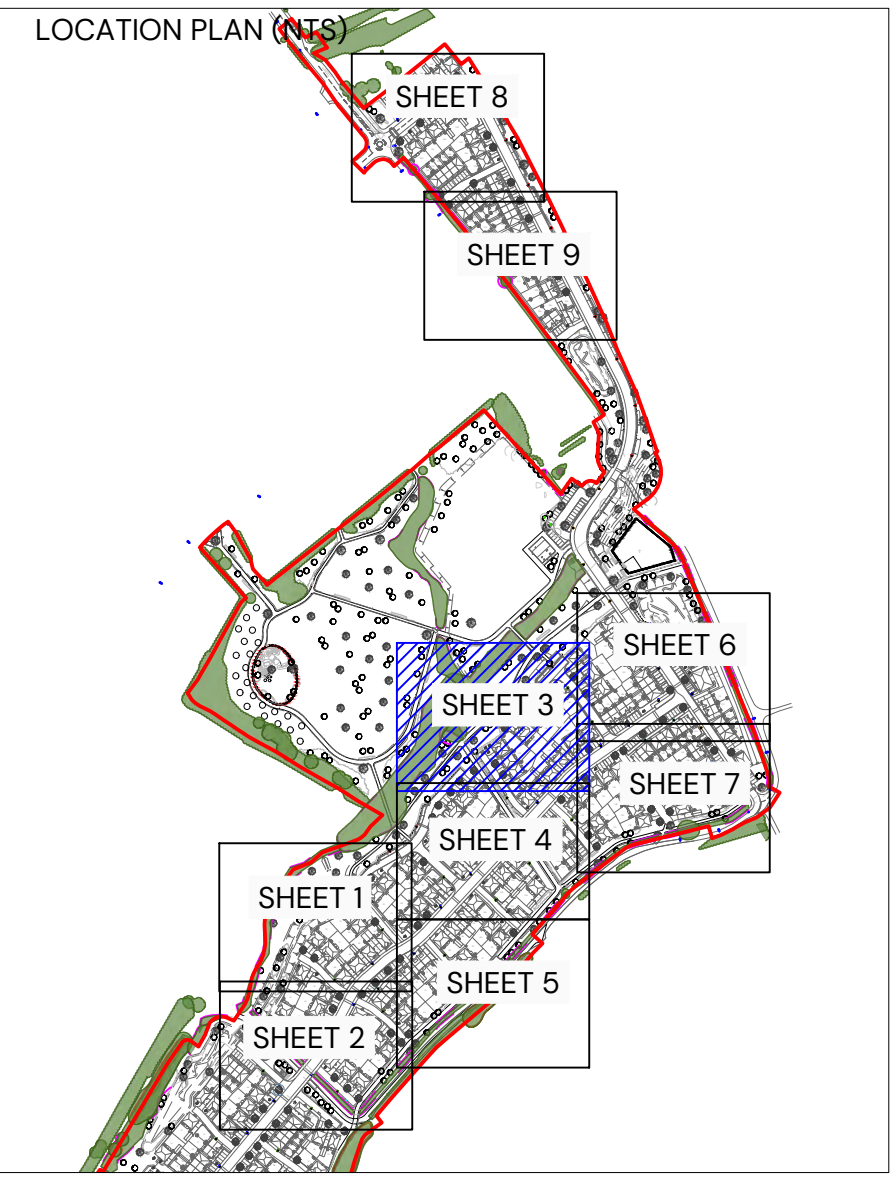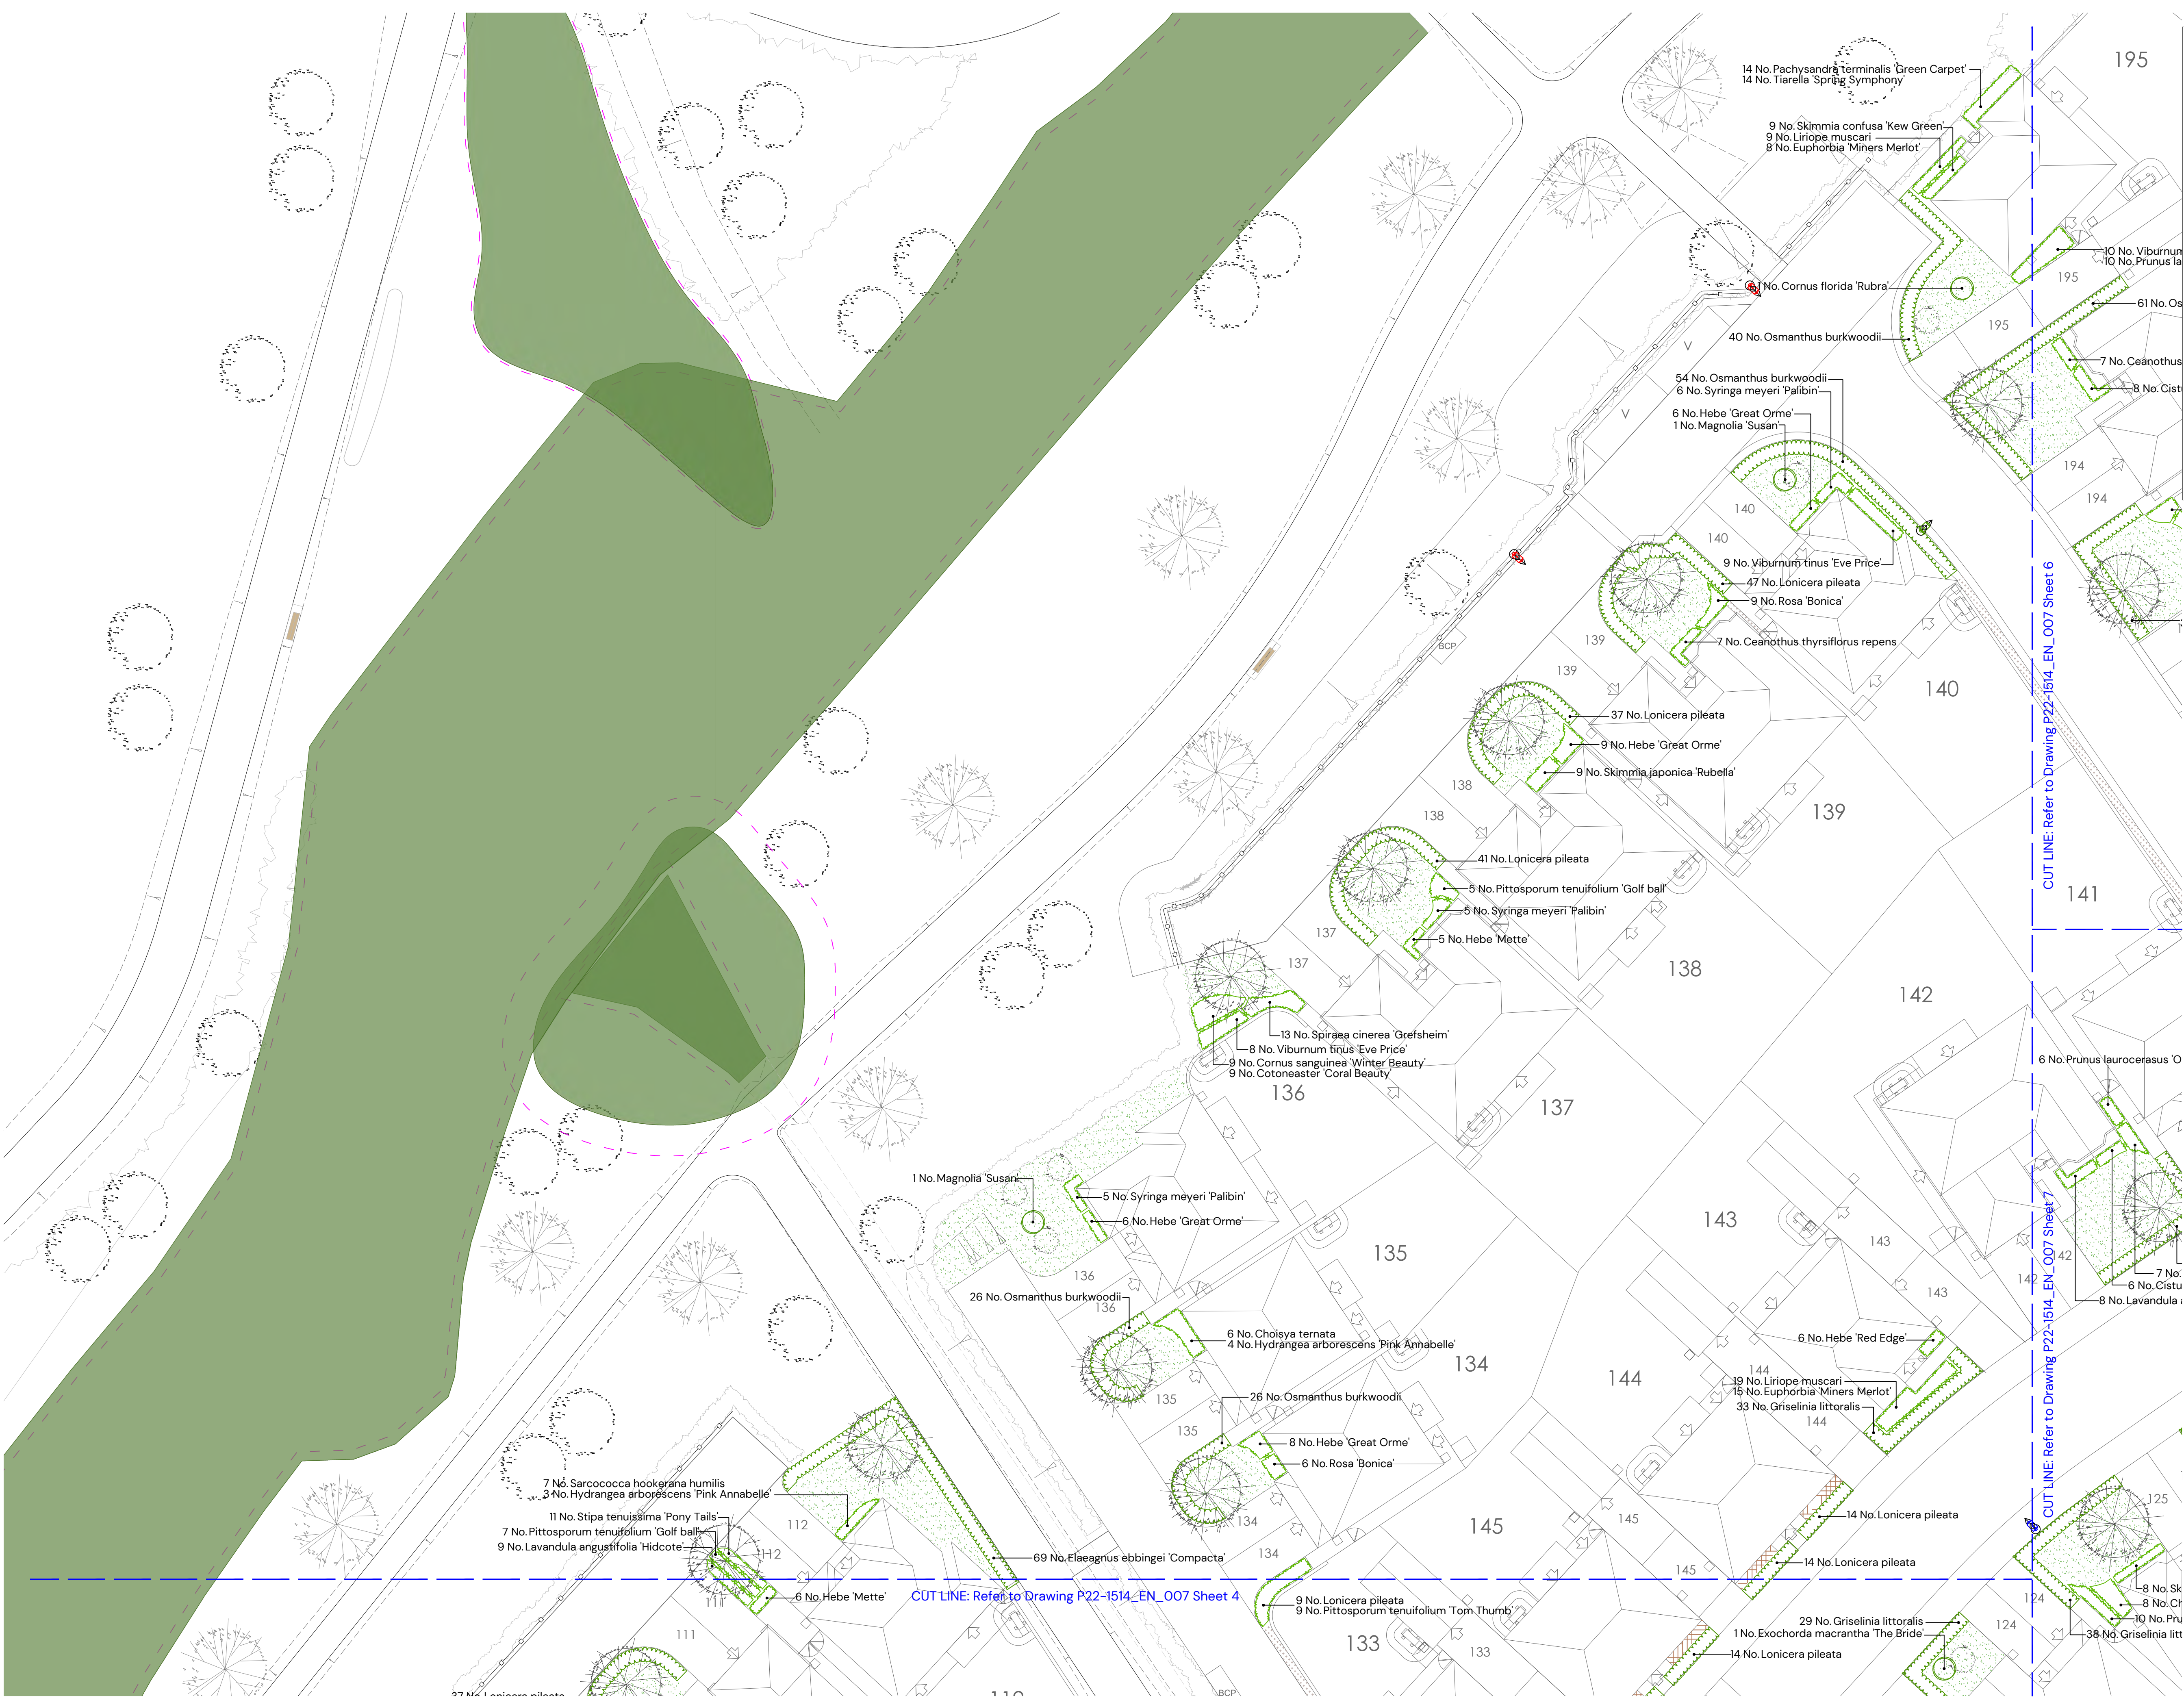

KEY	
	Existing trees to be retained in accordance with BS 5837
	On-plot tree for detail refer to drawing P22-1514_EN_04
	Proposed specimen shrubs
	Proposed hedge planting
	Proposed ornamental shrub / herbaceous planting
	Proposed areas of amenity grass
	Areas of gravel to be laid over a semi-permeable weed suppressant membrane
	Proposed ornamental bark mulch
	Streetlight column location

Note:
For Landscape Specification refer to 'General Landscape Specification For Redrow Homes South West Rev G, October 2017'

For Detailed On-Plot Tree Landscape Proposals refer to Pegasus Group drawing P22-1514_EN_Q04A

For Detailed POS Landscape Proposals refer to Pegasus Group drawing P22-1514_EN_002E

A	15/06/2026	Existing hedgerow removed and replaced	IBD
REV:	DATE:	DETAILS	DRAWN BY

TITLE:
Detailed Soft On-Plot Landscape Proposals

PROJECT NAME:
Elm Grove, Trowbridge, Phase 2



CLIENT:
Redrow Homes (South West)

DATE:	SCALE:	TEAM:	APPROVED:
15.06.2026	1:200 @A1	ARW	IBD

DRAWING NO:	SHEET NO:	REVISION:
P22-1514_EN_007	3 of 9	A

STATUS:
PLANNING



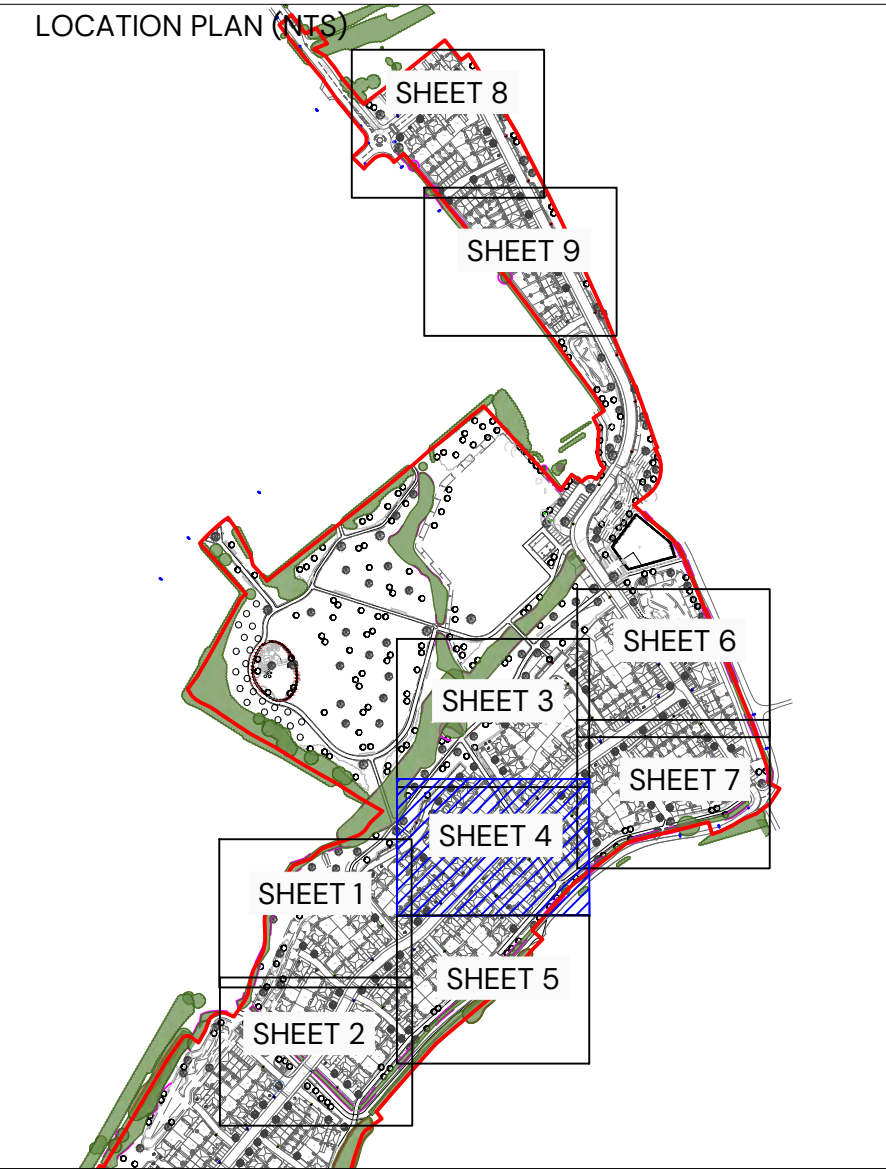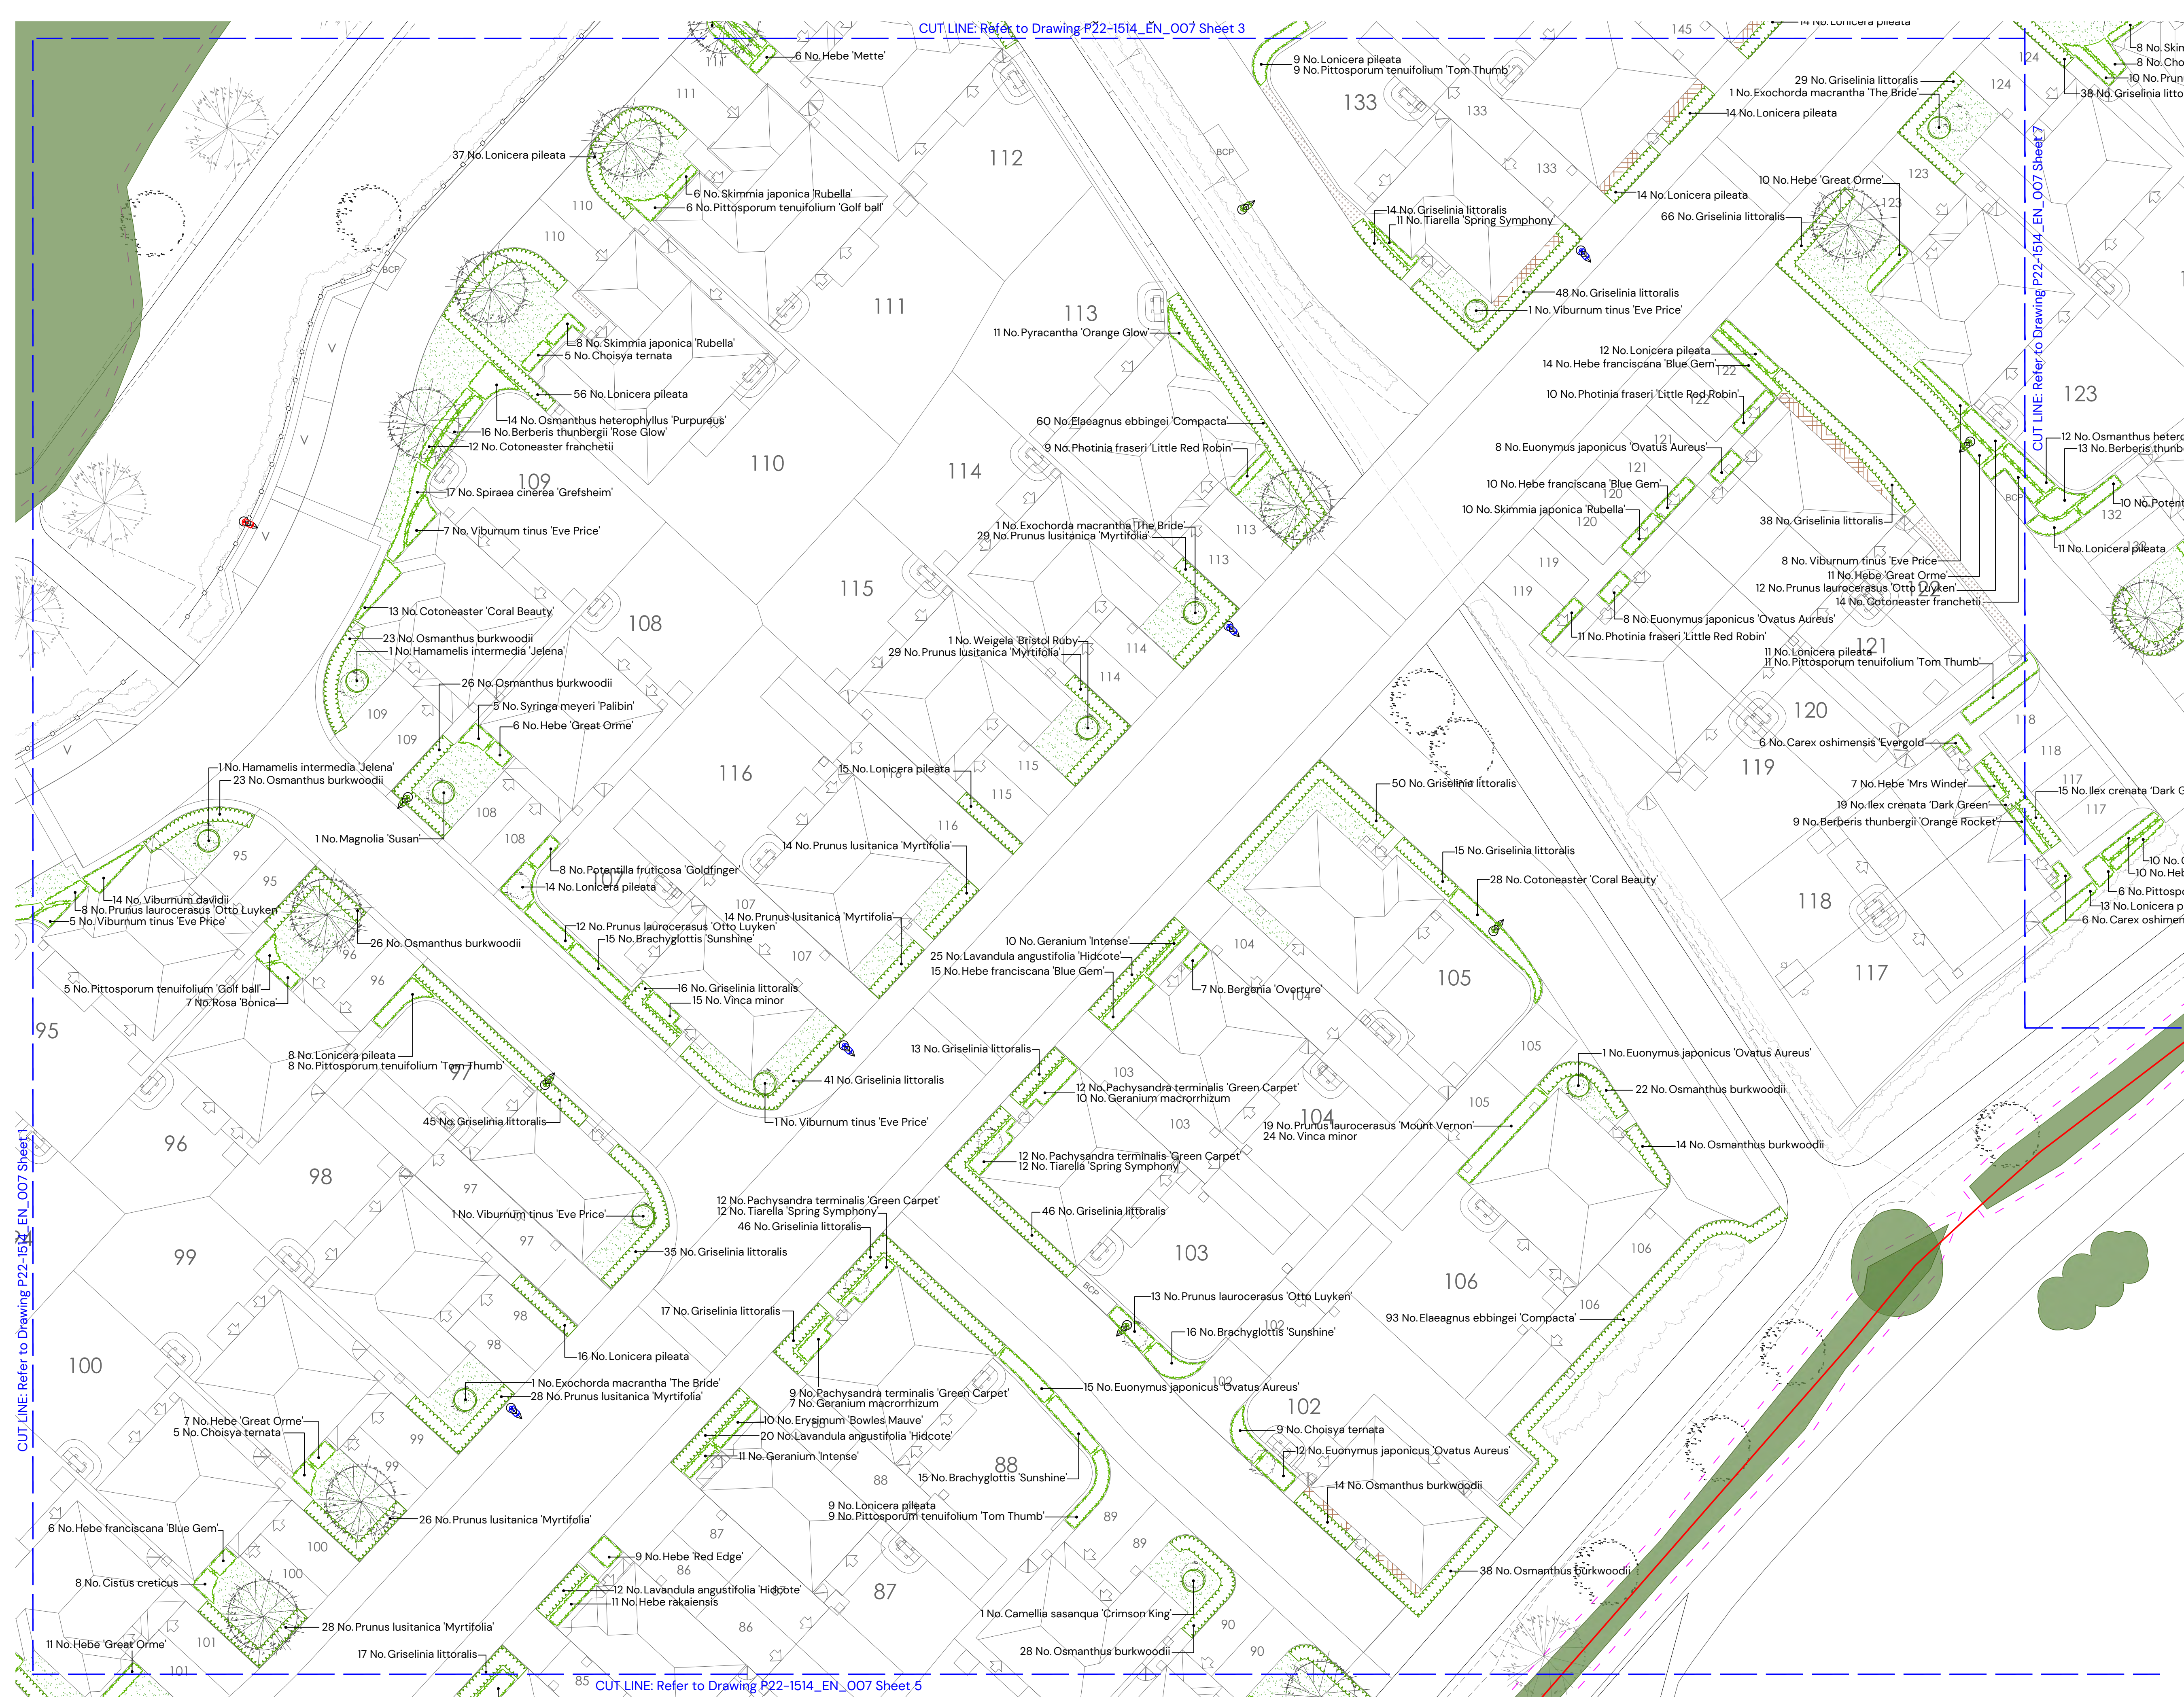

KEY	
	Existing trees to be retained in accordance with BS 5837
	On-plot tree for detail refer to drawing P22-1514_EN_04
	Proposed specimen shrubs
	Proposed hedge planting
	Proposed ornamental shrub / herbaceous planting
	Proposed areas of amenity grass
	Areas of gravel to be laid over a semi-permeable weed suppressant membrane
	Proposed ornamental bark mulch
	Streetlight column location

Note:
For Landscape Specification refer to 'General Landscape Specification For Redrow Homes South West Rev G, October 2017'

For Detailed On-Plot Tree Landscape Proposals refer to Pegasus Group drawing P22-1514_EN_004A

For Detailed POS Landscape Proposals refer to Pegasus Group drawing P22-1514_EN_002E

A	15/06/2026	Existing hedgerow removed and replaced	IBD
REV:	DATE:	DETAILS	DRAWN BY

Detailed Soft On-Plot Landscape Proposals

PROJECT NAME:
Elm Grove, Trowbridge, Phase 2


CLIENT:
Redrow Homes (South West)

DATE:	SCALE:	TEAM:	APPROVED:
15.06.2026	1:200 @A1	ARW	IBD

DRAWING NO:	SHEET NO:	REVISION:
P22-1514_EN_007	4 of 9	A

STATUS:
PLANNING



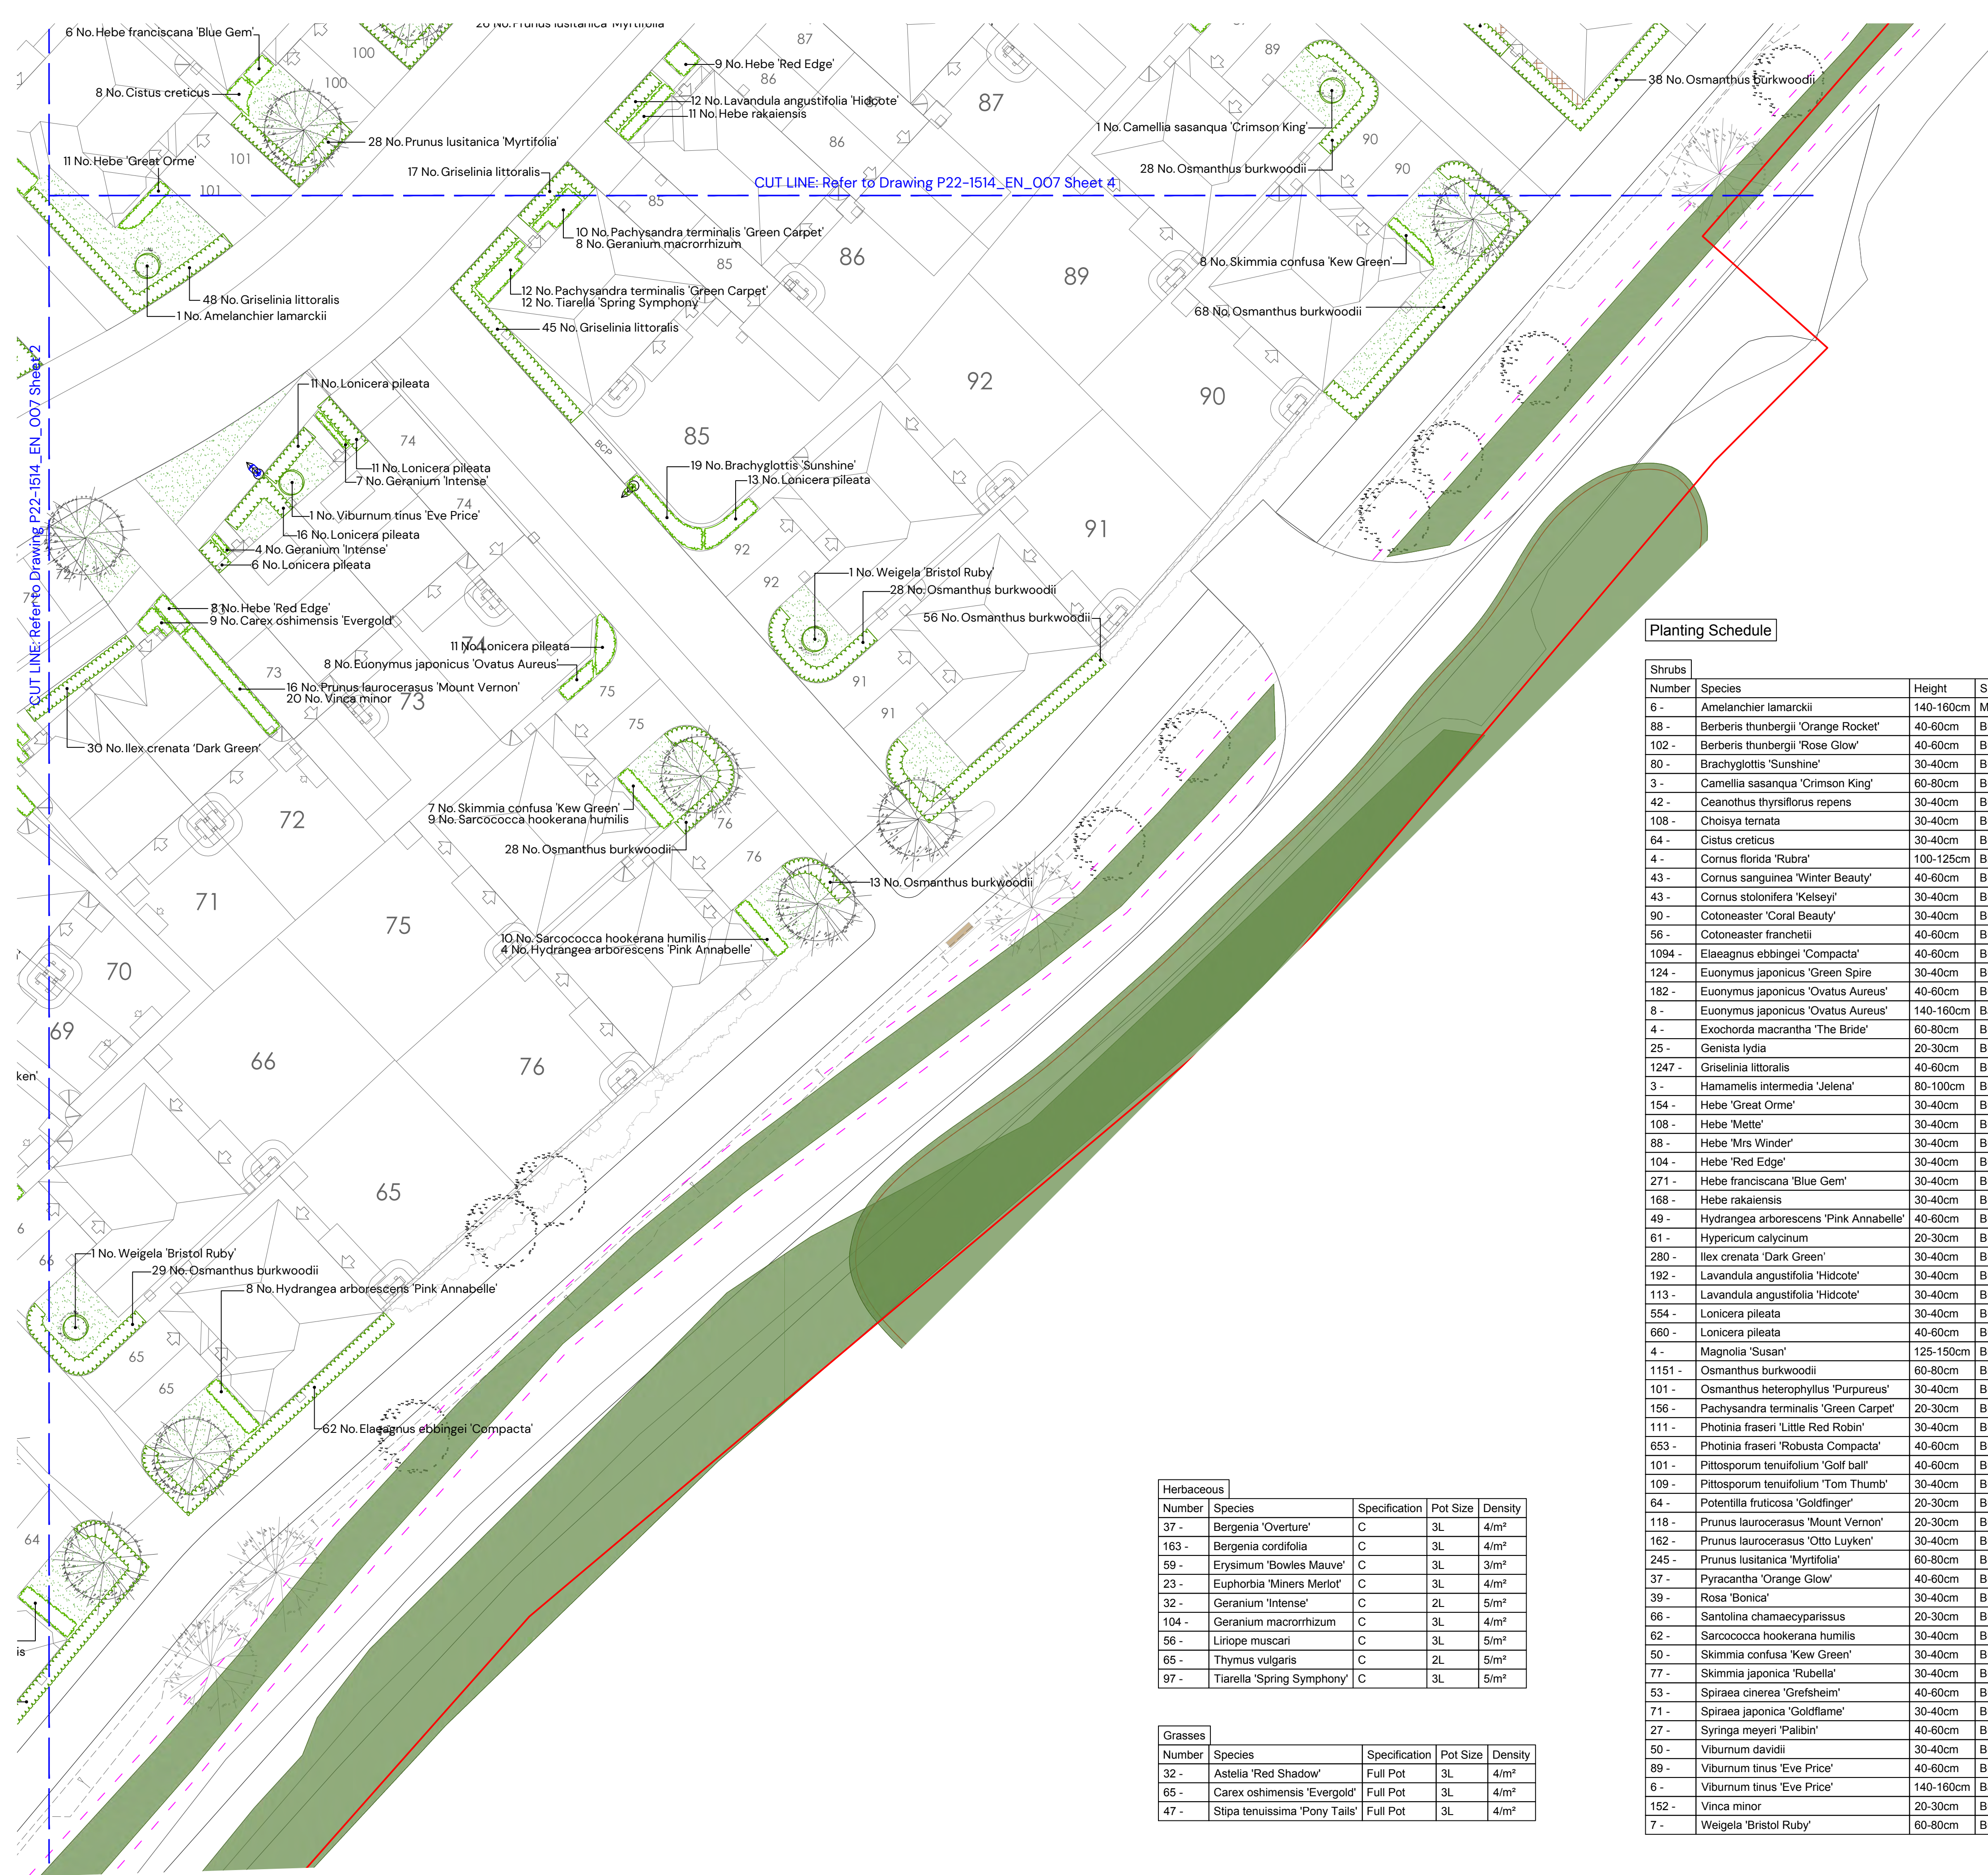


Planting Schedule

Shrubs					
Number	Species	Height	Specification	Pot Size	Density
6 -	Amelanchier lamarckii	140-160cm	Multi-stem :C: Specimen Shrub	20L	Counted
88 -	Berberis thunbergii 'Orange Rocket'	40-60cm	Bushy :C	5L	3/m²
102 -	Berberis thunbergii 'Rose Glow'	40-60cm	Bushy :C	5L	3/m²
80 -	Brachyglottis 'Sunshine'	30-40cm	Bushy :C	3L	3/m²
3 -	Camellia sasanqua 'Crimson King'	60-80cm	Bushy :C: Specimen Shrub	10L	Counted
42 -	Ceanothus thyrsiflorus repens	30-40cm	Bushy :C	5L	3/m²
108 -	Choisya ternata	30-40cm	Bushy :C	5L	2/m²
64 -	Cistus creticus	30-40cm	Bushy :C	5L	3/m²
4 -	Cornus florida 'Rubra'	100-125cm	Branched :C: Specimen Shrub	20L	Counted
43 -	Cornus sanguinea 'Winter Beauty'	40-60cm	Bushy :C	3L	3/m²
43 -	Cornus stolonifera 'Kelsey'	30-40cm	Bushy :C	3L	3/m²
90 -	Cotoneaster 'Coral Beauty'	30-40cm	Bushy :C	3L	3/m²
56 -	Cotoneaster franchetii	40-60cm	Bushy :C	3L	3/m²
1094 -	Elaeagnus ebbingei 'Compacta'	40-60cm	Bushy :C	10L	3/m
124 -	Euonymus japonicus 'Green Spire	30-40cm	Bushy :C	3L	4/m²
182 -	Euonymus japonicus 'Ovatus Aureus'	40-60cm	Bushy :C	5L	3/m²
8 -	Euonymus japonicus 'Ovatus Aureus'	140-160cm	Ball on stem; ball dia. 40-50cm; neatly clipped :C	15L	Counted
4 -	Exochorda macrantha 'The Bride'	60-80cm	Bushy :C: Specimen Shrub	10L	Counted
25 -	Genista lydia	20-30cm	Bushy :C	3L	4/m²
1247 -	Griselinia littoralis	40-60cm	Bushy :C	10L	3/m
3 -	Hamamelis intermedia 'Jelena'	80-100cm	Branched :C: Specimen Shrub	15L	Counted
154 -	Hebe 'Great Orme'	30-40cm	Bushy :C	5L	3/m²
108 -	Hebe 'Mette'	30-40cm	Bushy :C	5L	3/m²
88 -	Hebe 'Mrs Winder'	30-40cm	Bushy :C	5L	3/m²
104 -	Hebe 'Red Edge'	30-40cm	Bushy :C	5L	3/m²
271 -	Hebe franciscana 'Blue Gem'	30-40cm	Bushy :C	5L	3/m²
168 -	Hebe rakaiensis	30-40cm	Bushy :C	5L	3/m²
49 -	Hydrangea arborescens 'Pink Annabelle'	40-60cm	Bushy :C	5L	2/m²
61 -	Hypericum calycinum	20-30cm	Bushy :C	3L	4/m²
280 -	Ilex crenata 'Dark Green'	30-40cm	Bushy :C: Hedge	5L	4/m
192 -	Lavandula angustifolia 'Hidcote'	30-40cm	Bushy :C	5L	3/m²
113 -	Lavandula angustifolia 'Hidcote'	30-40cm	Bushy :C: Hedge	5L	3/m
554 -	Lonicera pileata	30-40cm	Bushy :C	5L	3/m²
660 -	Lonicera pileata	40-60cm	Bushy :C: Hedge	5-7.5L	3/m
4 -	Magnolia 'Susan'	125-150cm	Branched :C: Specimen Shrub	20L	Counted
1151 -	Osmanthus burkwoodii	60-80cm	Branched :C: Hedge	7.5L	3/m
101 -	Osmanthus heterophyllus 'Purpureus'	30-40cm	Bushy :C	5L	3/m²
156 -	Pachysandra terminalis 'Green Carpet'	20-30cm	Bushy :C	3L	5/m²
111 -	Photinia fraseri 'Little Red Robin'	30-40cm	Bushy :C	5L	3/m²
653 -	Photinia fraseri 'Robusta Compacta'	40-60cm	Bushy :C: Hedge	7.5-10L	3/m
101 -	Pittosporum tenuifolium 'Golf ball'	40-60cm	Bushy :C	5L	2/m²
109 -	Pittosporum tenuifolium 'Tom Thumb'	30-40cm	Bushy :C	5L	3/m²
64 -	Potentilla fruticosa 'Goldfinger'	20-30cm	Bushy :C	5L	3/m²
118 -	Prunus laurocerasus 'Mount Vernon'	20-30cm	Bushy :C	3L	4/m²
162 -	Prunus laurocerasus 'Otto Luyken'	30-40cm	Bushy :C	5L	3/m²
245 -	Prunus lusitanica 'Myrtifolia'	60-80cm	Bushy :C	10L	3/m
37 -	Pyracantha 'Orange Glow'	40-60cm	Bushy :C	5L	3/m²
39 -	Rosa 'Bonica'	30-40cm	Bushy :C	5L	3/m²
66 -	Santolina chamaecyparissus	20-30cm	Bushy :C	3L	3/m²
62 -	Sarcococca hookerana humilis	30-40cm	Bushy :C	5L	4/m²
50 -	Skimmia confusa 'Kew Green'	30-40cm	Bushy :C	5L	3/m²
77 -	Skimmia japonica 'Rubella'	30-40cm	Bushy :C	5L	3/m²
53 -	Spiraea cinerea 'Grefsheim'	40-60cm	Bushy :C	3L	3/m²
71 -	Spiraea japonica 'Goldflame'	30-40cm	Bushy :C	3L	3/m²
27 -	Syringa meyeri 'Palibin'	40-60cm	Bushy :C	5L	2/m²
50 -	Viburnum davidii	30-40cm	Bushy :C	3L	3/m²
89 -	Viburnum tinus 'Eve Price'	40-60cm	Bushy :C	5L	2/m²
65 -	Viburnum tinus 'Eve Price'	140-160cm	Ball on stem; ball dia. 40-50cm; neatly clipped :C	15L	Counted
152 -	Vinca minor	20-30cm	Bushy :C	3L	5/m²
7 -	Weigela 'Bristol Ruby'	60-80cm	Bushy :C: Specimen Shrub	10L	Counted

Herbaceous				
Number	Species	Specification	Pot Size	Density
37 -	Bergenia 'Overture'	C	3L	4/m²
163 -	Bergenia cordifolia	C	3L	4/m²
59 -	Erysimum 'Bowles Mauve'	C	3L	3/m²
23 -	Euphorbia 'Miners Merlot'	C	3L	4/m²
32 -	Geranium 'Intense'	C	2L	5/m²
104 -	Geranium macrorrhizum	C	3L	4/m²
56 -	Liriope muscari	C	3L	5/m²
65 -	Thymus vulgaris	C	2L	5/m²
97 -	Tiarella 'Spring Symphony'	C	3L	5/m²

Grasses				
Number	Species	Specification	Pot Size	Density
32 -	Astelia 'Red Shadow'	Full Pot	3L	4/m²
65 -	Carex oshimensis 'Evergold'	Full Pot	3L	4/m²
47 -	Stipa tenuissima 'Pony Tails'	Full Pot	3L	4/m²

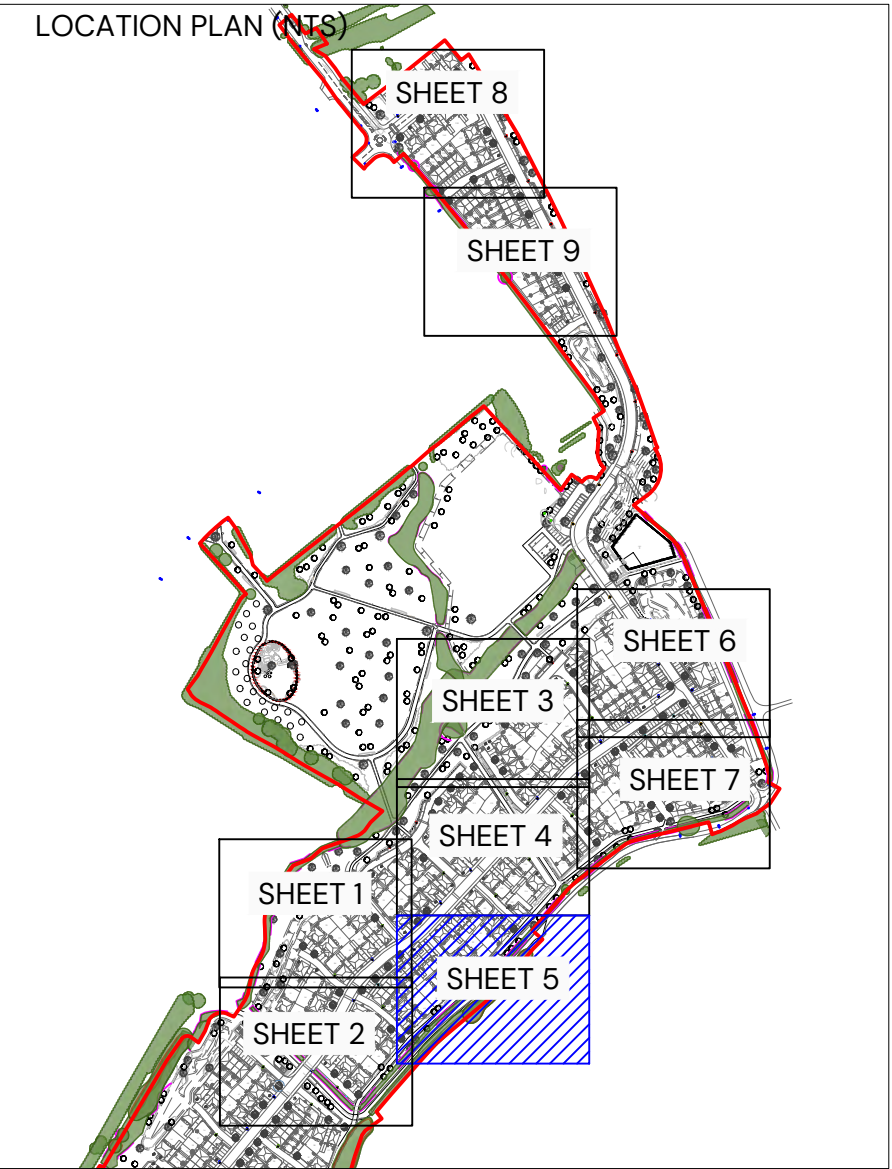

KEY

	Existing trees to be retained in accordance with BS 5837
	On-plot tree for detail refer to drawing P22-1514_EN_04
	Proposed specimen shrubs
	Proposed hedge planting
	Proposed ornamental shrub / herbaceous planting
	Proposed areas of amenity grass
	Areas of gravel- to be laid over a semi-permeable weed suppressant membrane
	Proposed ornamental bark mulch
	Streetlight column location

Note:
For Landscape Specification refer to 'General Landscape Specification For Redrow Homes South West Rev G, October 2017'

For Detailed On-Plot Tree Landscape Proposals refer to Pegasus Group drawing P22-1514_EN_004A

For Detailed POS Landscape Proposals refer to Pegasus Group drawing P22-1514_EN_002E

A	15/06/2026	Existing hedgerow removed and replaced	IBD
REV:	DATE:	DETAILS	DRAWN BY

Detailed Soft On-Plot Landscape Proposals

PROJECT NAME:
Elm Grove, Trowbridge, Phase 2


CLIENT:
Redrow Homes (South West)



DATE:	SCALE:	TEAM:	APPROVED:
15.06.2026	1:200 @A1	ARW	IBD

DRAWING NO:	SHEET NO:	REVISION:
P22-1514_EN_007	5 of 9	A

STATUS:
PLANNING

PEGASUS
GROUP

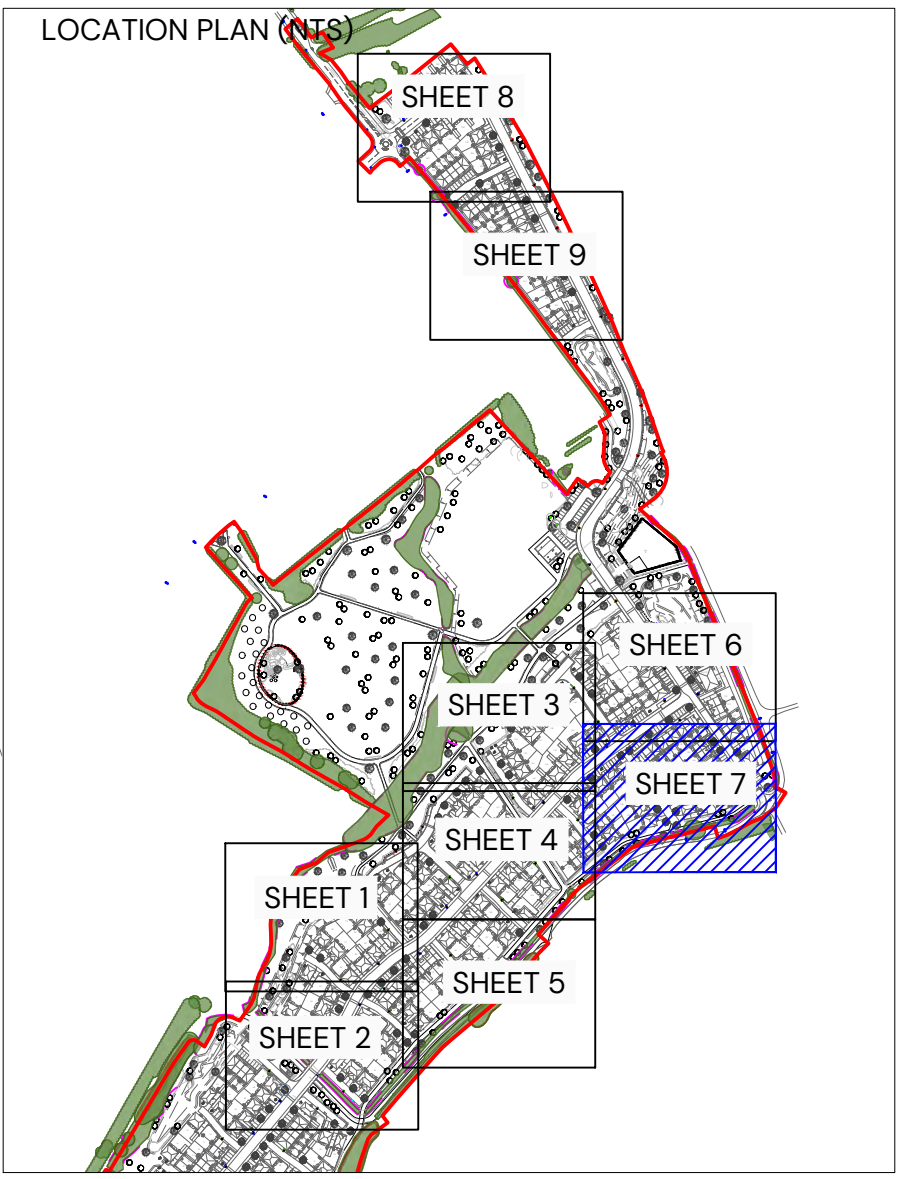

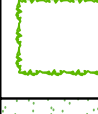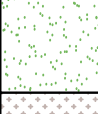	Existing trees to be retained in accordance with BS 5837
	On-plot tree for detail refer to drawing P22-1514_EN_04
	Proposed specimen shrubs
	Proposed hedge planting
	Proposed ornamental shrub / herbaceous planting
	Proposed areas of amenity grass
	Areas of gravel- to be laid over a semi-permeable weed suppressant membrane
	Proposed ornamental bark mulch
	Streetlight column location

Note:
For Landscape Specification refer to 'General Landscape
Specification For Redrow Homes South West Rev G,
October 2017'

For Detailed On-Plot Tree Landscape Proposals refer to Pegasus Group drawing P22-1514_EN_004A

For Detailed POS Landscape Proposals refer to Pegasus Group drawing P22-1514_EN_002E

A	15/06/2026	Existing hedgerow removed and replaced	IBD
REV:	DATE:	DETAILS	DRAWN BY

TITLE:
Detailed Soft On-Plot Landscape
Proposals

PROJECT NAME:
Elm Grove, Trowbridge, Phase 2

CLIENT:
Redrow Homes (South West)

DATE: 15.06.2026 SCALE: 1:200 @A1 TEAM: ARW APPROVED: IBD

DRAWING NO:	SHEET NO:	REVISION:
P22-1514_EN_007	7 of 9	A

STATUS:
PLANNING



All Intellectual Property Rights (including but not limited to copyright) subsisting in or arising out of this drawing and the building works depicted are owned by Pegasus Planning Group Ltd (Pegasus Group) and may not be copied, adapted, disseminated, redistributed, reproduced and/or otherwise used without a written licence. Pegasus Group accepts no liability for any use of this drawing other than its original purpose and by the original client except in circumstances where approval for use has been provided by Pegasus Group in writing. Use only written dimensions. Drawing prepared for planning application purposes only. Do not scale (or use) for construction, sales or any other purpose. Any queries to be reported to Pegasus Group for clarification. Copyright © Pegasus Planning Group Limited (2025). Use of this drawing is subject to the Terms & Conditions available at pegasusgroup.co.uk

