

 One Step Joinery

Unit 15, Techno Trading Estate
Bramble Road, Swindon, SN2 8HB

Tel: 01793 524458

Fax: 01793 574806


e-mail: info@onestepjoinery.co.uk

SCALE 1:1 @ A4

0 10 20 30 40 50mm

DRAWING NO. 5

DOOR DETAILS

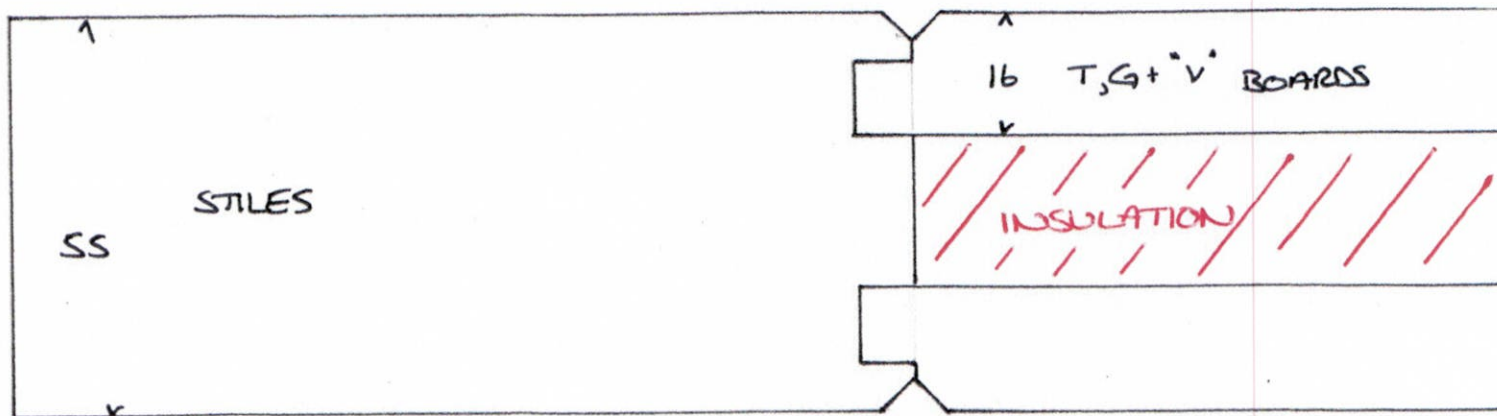

120

BOTTOM RAIL 200 x 55