


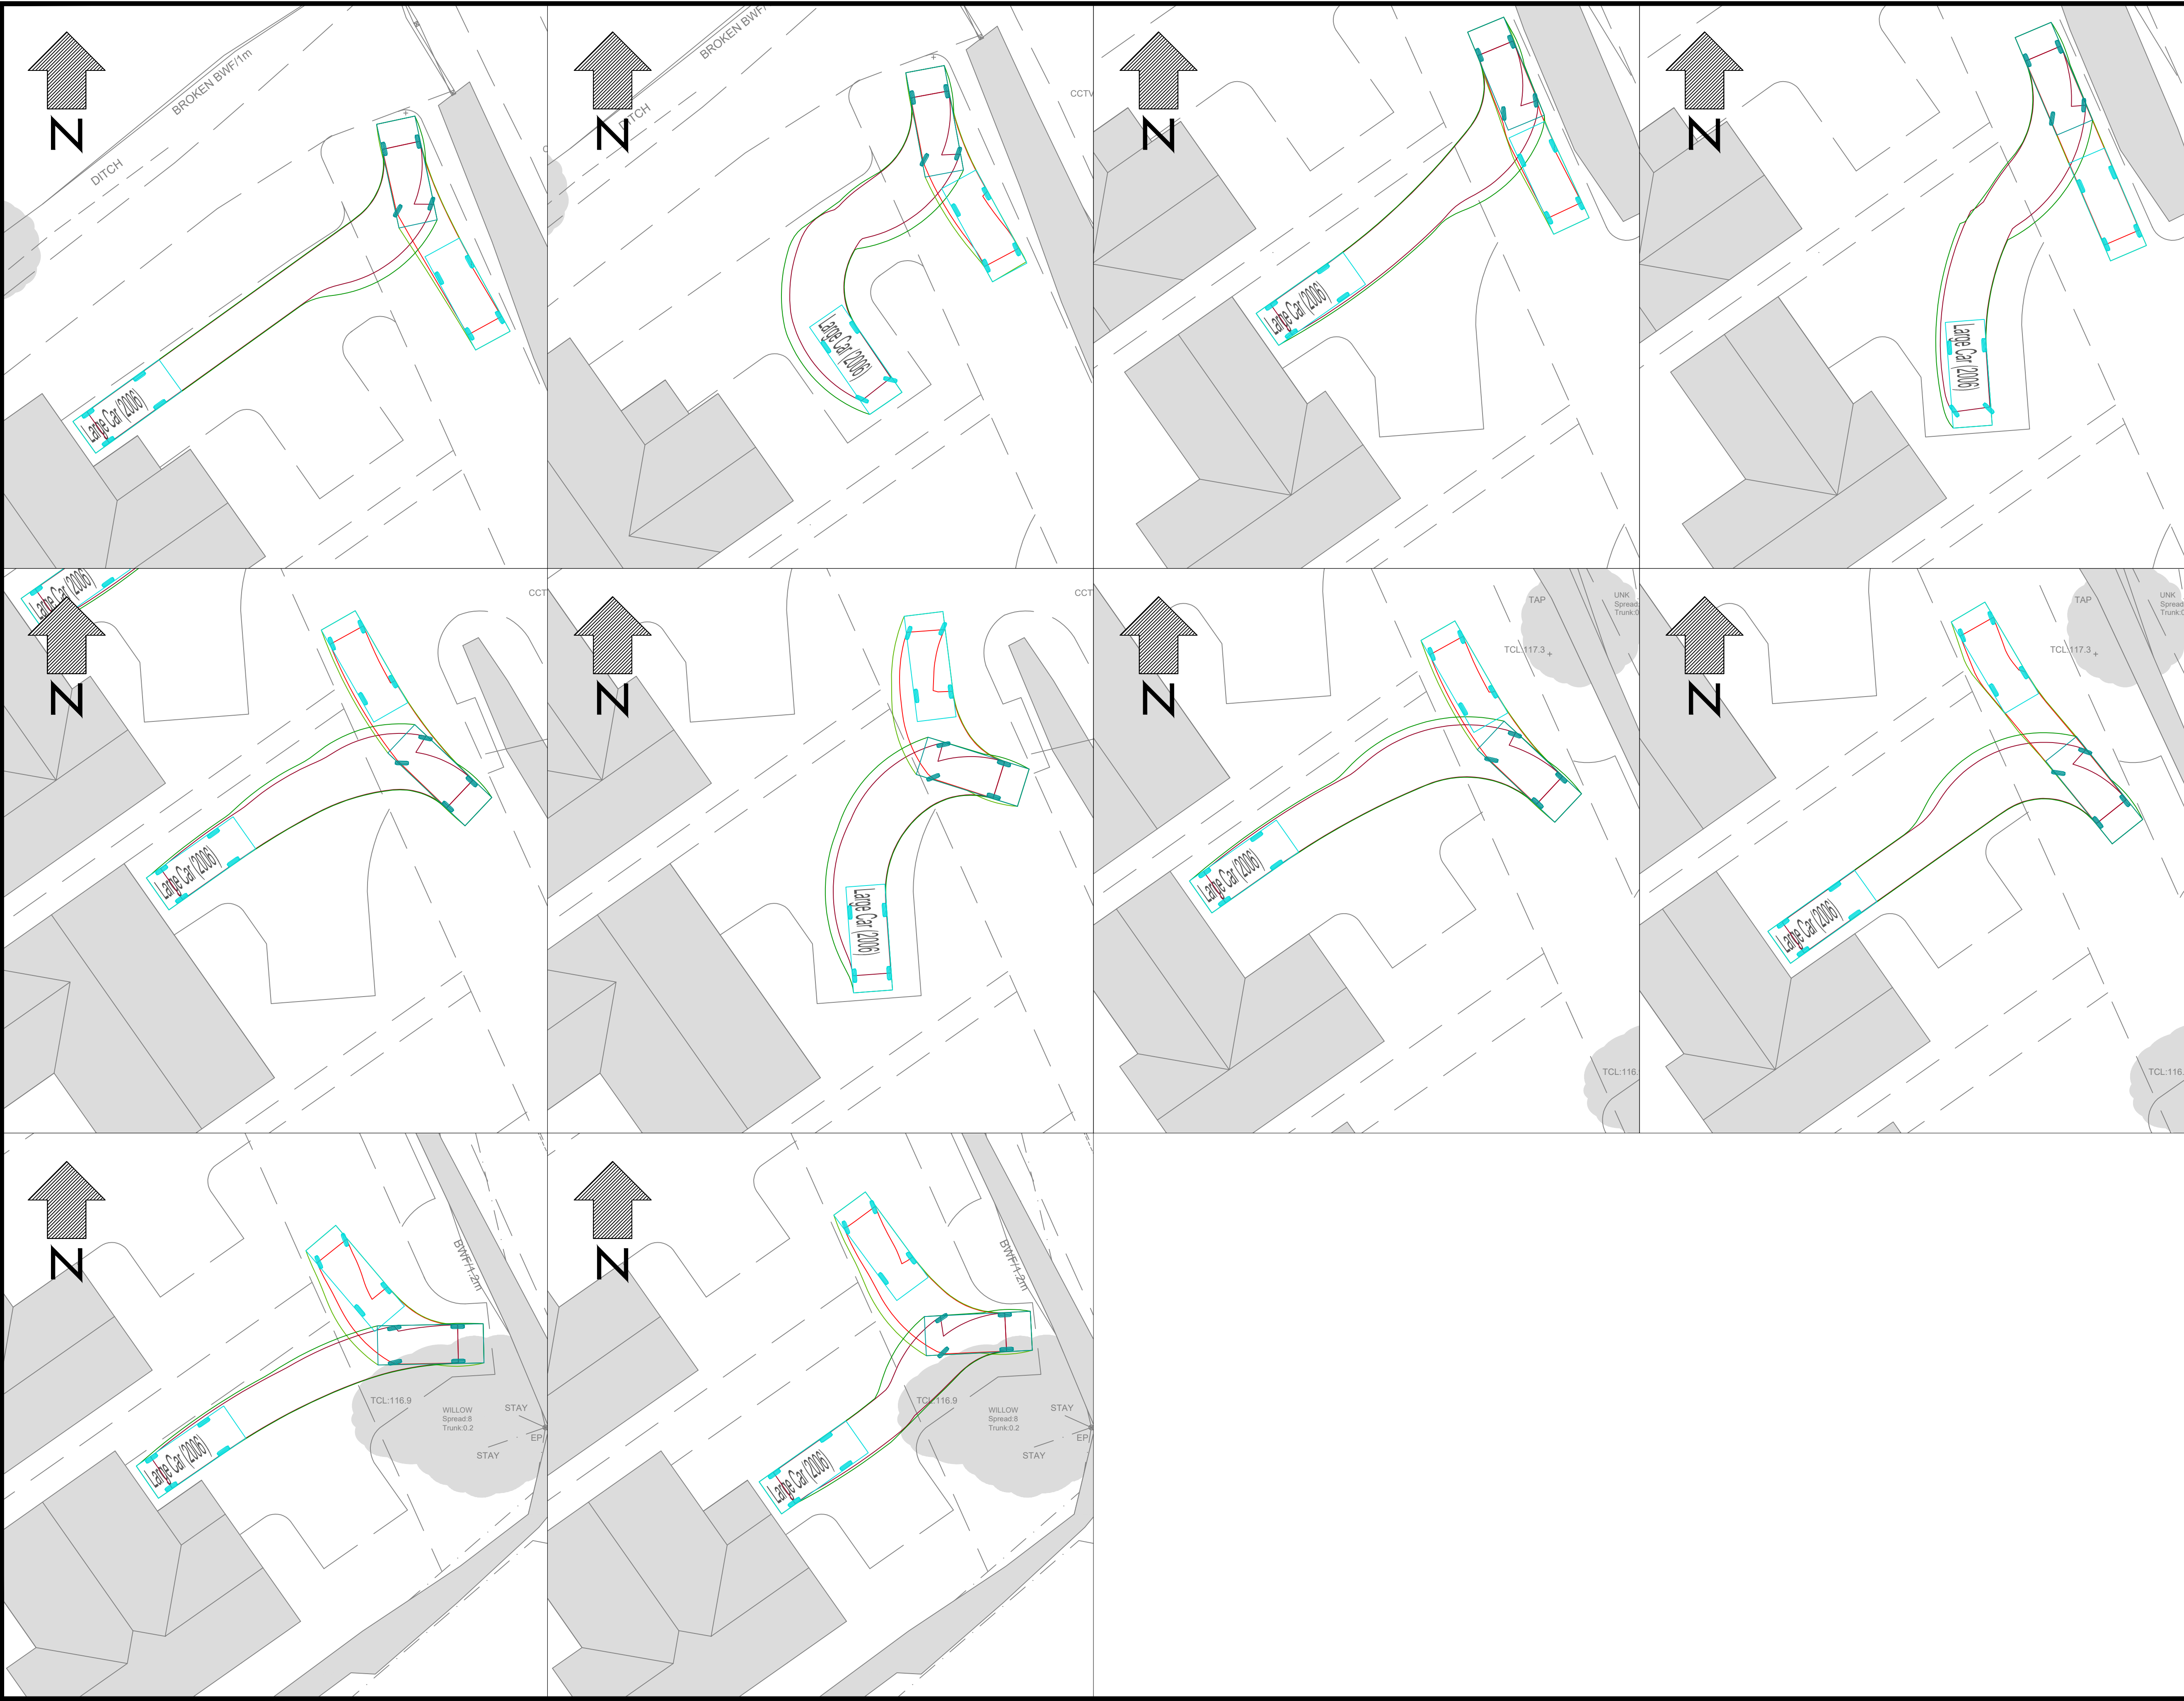

VEHICLE DETAILS:

Large Car (2006)
Overall Length 4.079m
Overall Width 1.872m
Overall Body Height 1.525m
Min Body Ground Clearance 0.310m
Max Track Width 1.831m
Lock to lock time 4.00s
Kerb to Kerb Turning Radius 5.900m
Design speed 16kph for all forward movements
Design speed 10kph for all reverse movements

KEY

— OUTER EDGE OF THE WHEELS (INSIDE CLEARANCE)

— OUTER VEHICLE SWING/ENVELOPE (OUTSIDE CLEARANCE)

Client

Project

RESIDENTIAL DEVELOPMENT
AT WITT ROAD

Drawing Title

SWEPT PATH AND TRACKING

Drawing Status

FOR INFORMATION

Date SEP 2026	Scale 1:150	Size A1
Drawing No. NJC-003	Rev A	