


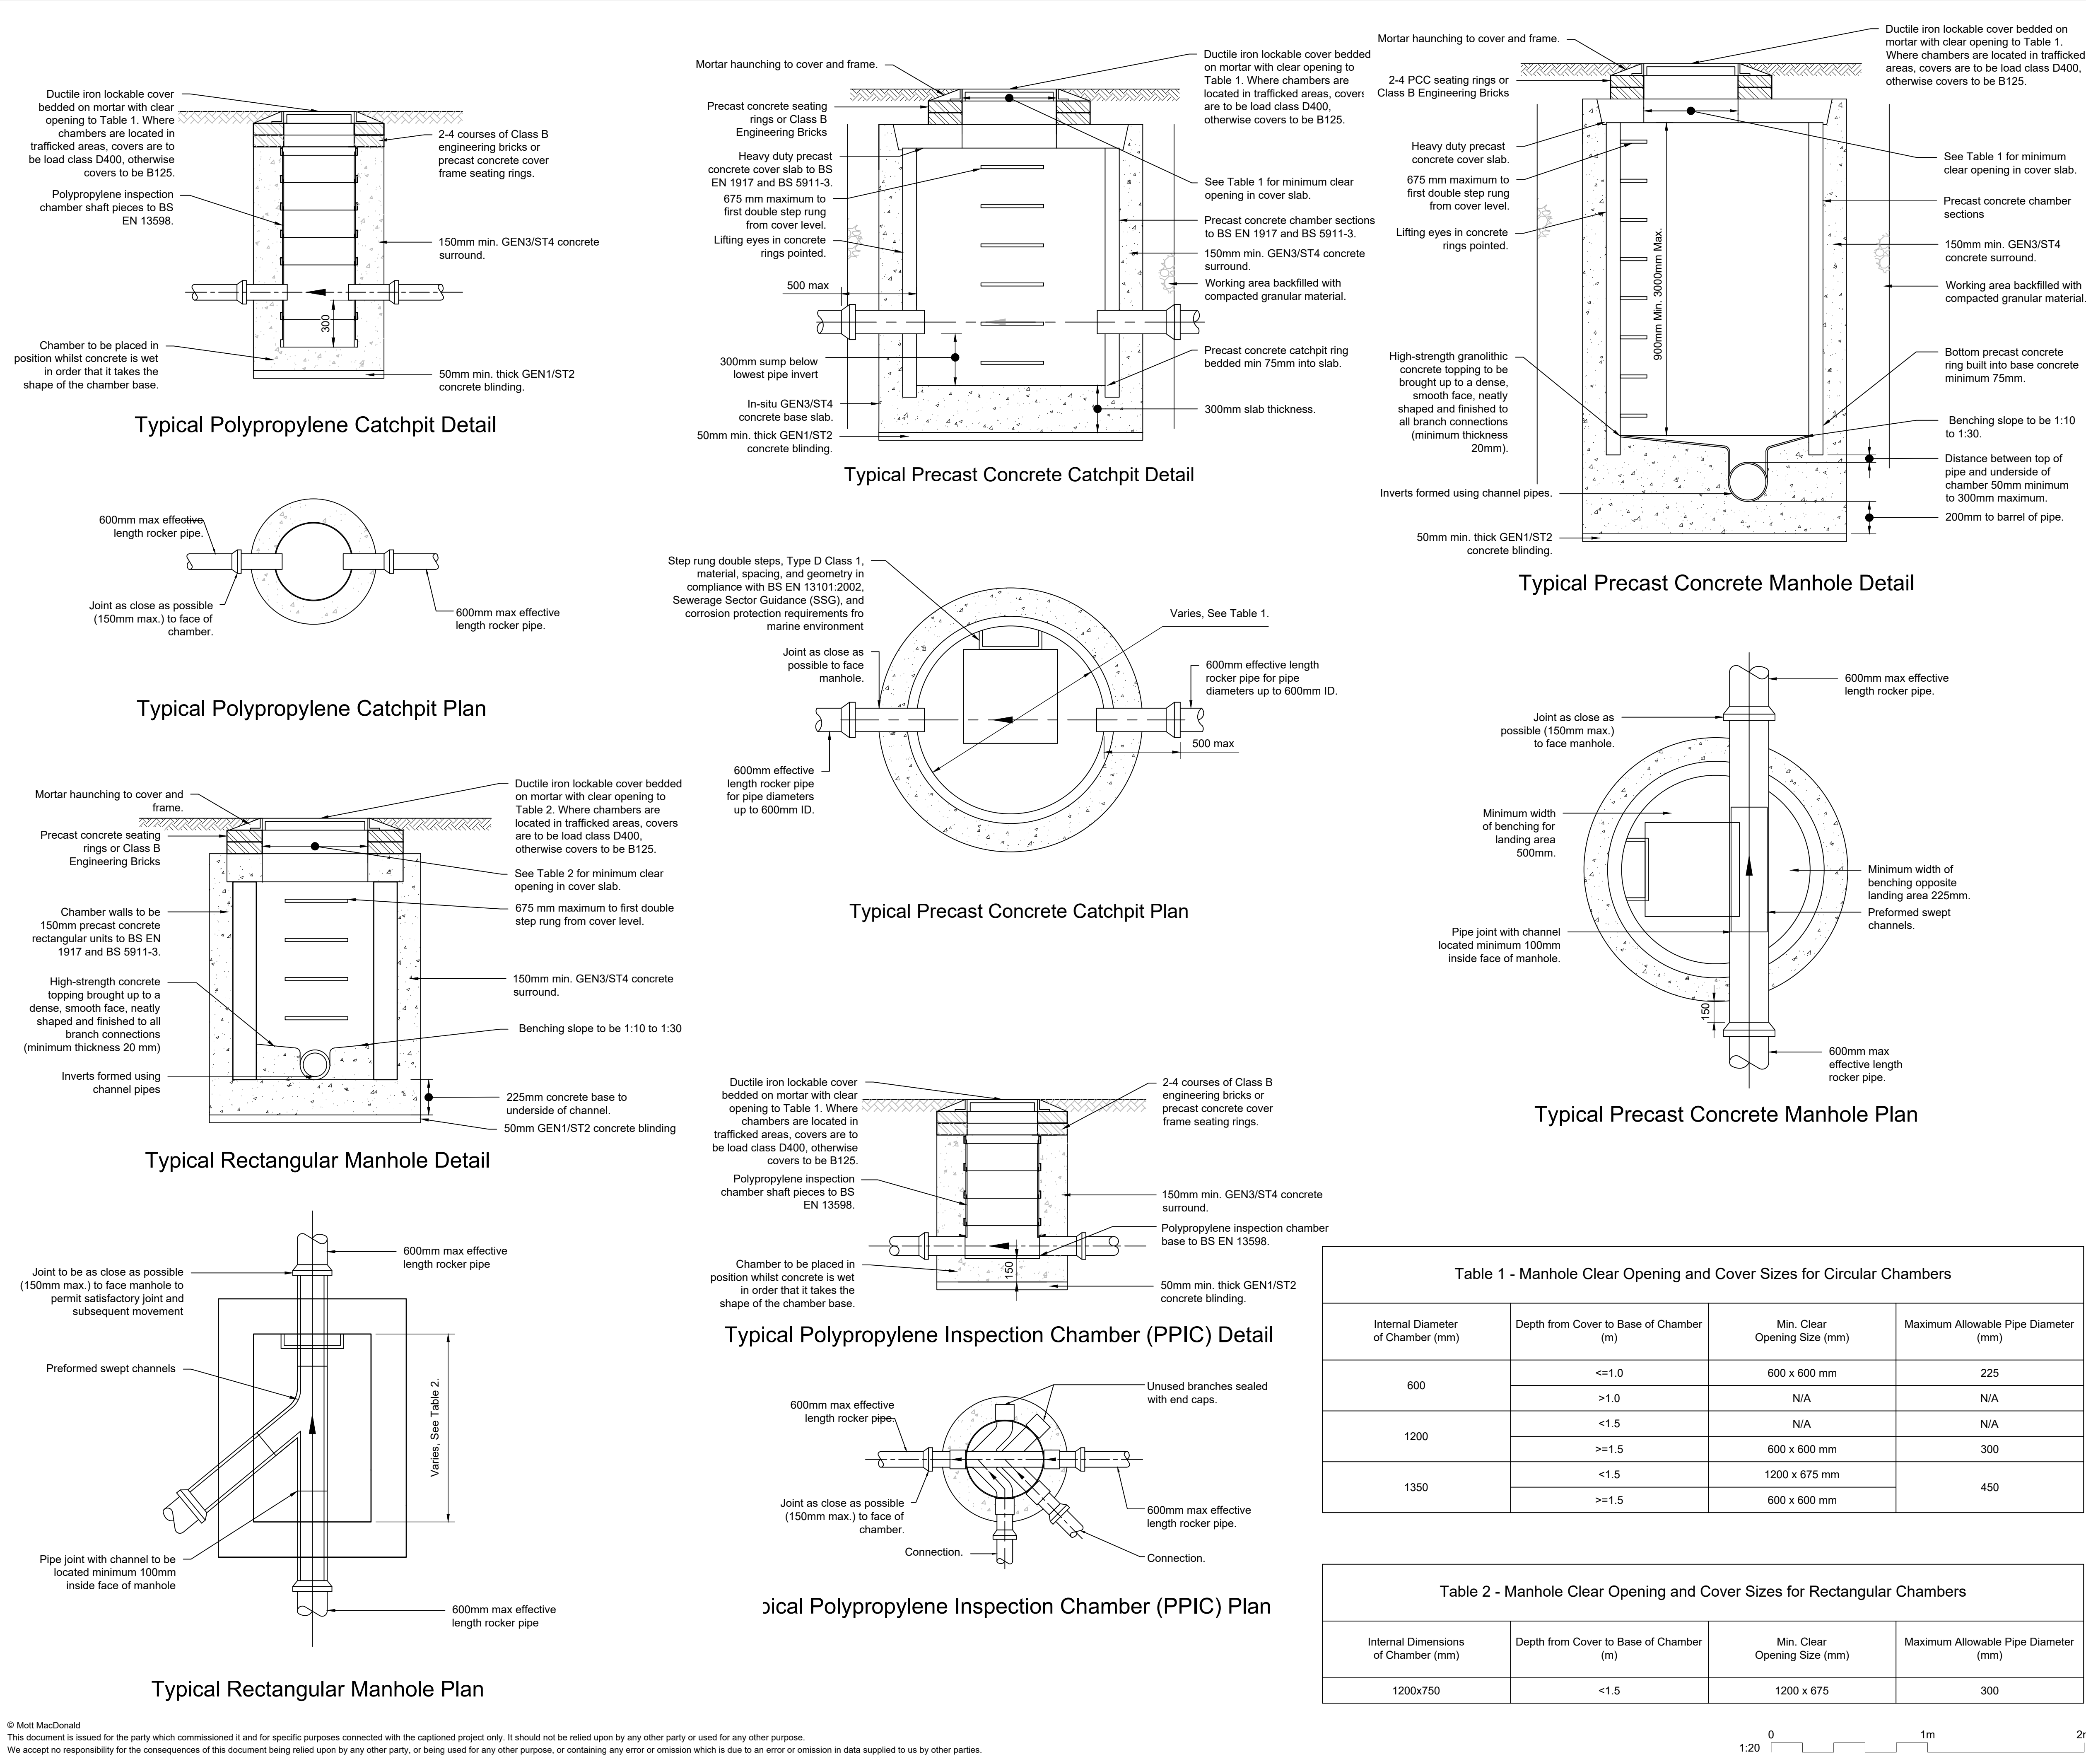

Notes

1. Do not scale any items or information from this drawing.

2. This drawing is to be printed in colour.

3. All dimensions shown in millimetres unless otherwise stated.

4. All levels are in metres above ordnance Datum (mAOD).

5. This Drawing represents a RIBA Stage 3 Design for the proposed surface water and foul water drainage, based on information provided to Mott MacDonald. This design is subject to change through RIBA Stage 4 and shall not be used for construction.

6. This drawing should be read in conjunction with the Salisbury DASH RIBA Stage 3 Drainage Specification and all other relevant drawings and specifications.

Reference Drawings

STECC-MMD-XX-XX-DR-CE-520010 - Surface Water General Arrangement

STECC-MMD-XX-XX-DR-CE-520011 - Foul Water General Arrangement

STECC-MMD-XX-XX-DR-CE-520012 - Below Ground Drainage Schedules

STECC-MMD-XX-XX-DR-CE-520013 - Oil Separator Standard Details

STECC-MMD-XX-XX-DR-CE-520014 - Penstock Chamber Standard Details

STECC-MMD-XX-XX-DR-CE-520015 - SuDS Standard Details

STECC-MMD-XX-XX-DR-CE-520017 - Below Ground Drainage Standard Details

STECC-MMD-XX-XX-SP-SE-520007 - RIBA Stage 3 Drainage Specification

STECC-MMD-ZZ-ZZ-RP-CE-930001 - RIBA Stage 3 Drainage Strategy

|     |          |       |                   |        |       |
|-----|----------|-------|-------------------|--------|-------|
|     |          |       |                   |        |       |
|     |          |       |                   |        |       |
|     |          |       |                   |        |       |
| P01 | 17/07/26 | HC    | RIBA 3 Submission | OWD    | AL    |
| Rev | Date     | Drawn | Description       | Ch'k'd | App'd |

M

M

MOTT  
MACDONALD

Mott MacDonald House

8-10 Sydenham Road

Croydon, CR0 2EE

United Kingdom

T +44 (0)20 8774 2000

F +44 (0)20 8681 5706

W mottmac.com

Client

Salisbury National Health Service (NHS) Foundation Trust

Title

Salisbury District Hospital  
Diagnostic and Surgical Hub (DASH)  
RIBA Stage 3  
Drainage Standard Details  
Chamber Details

|           |         |     |              |         |     |
|-----------|---------|-----|--------------|---------|-----|
| Designed  | H Clark | HC  | Eng check    | O Dawes | OWD |
| Drawn     | H Clark | HC  | Coordination | ---     | -   |
| Dwg check | O Dawes | OWD | Approved     |         |     |

|             |        |     |          |
|-------------|--------|-----|----------|
| Scale at A1 | Status | Rev | Security |
| 1:20        | PRE    | P01 | STD      |

Drawing Number

STECC-MMD-XX-XX-DR-CE-520016