


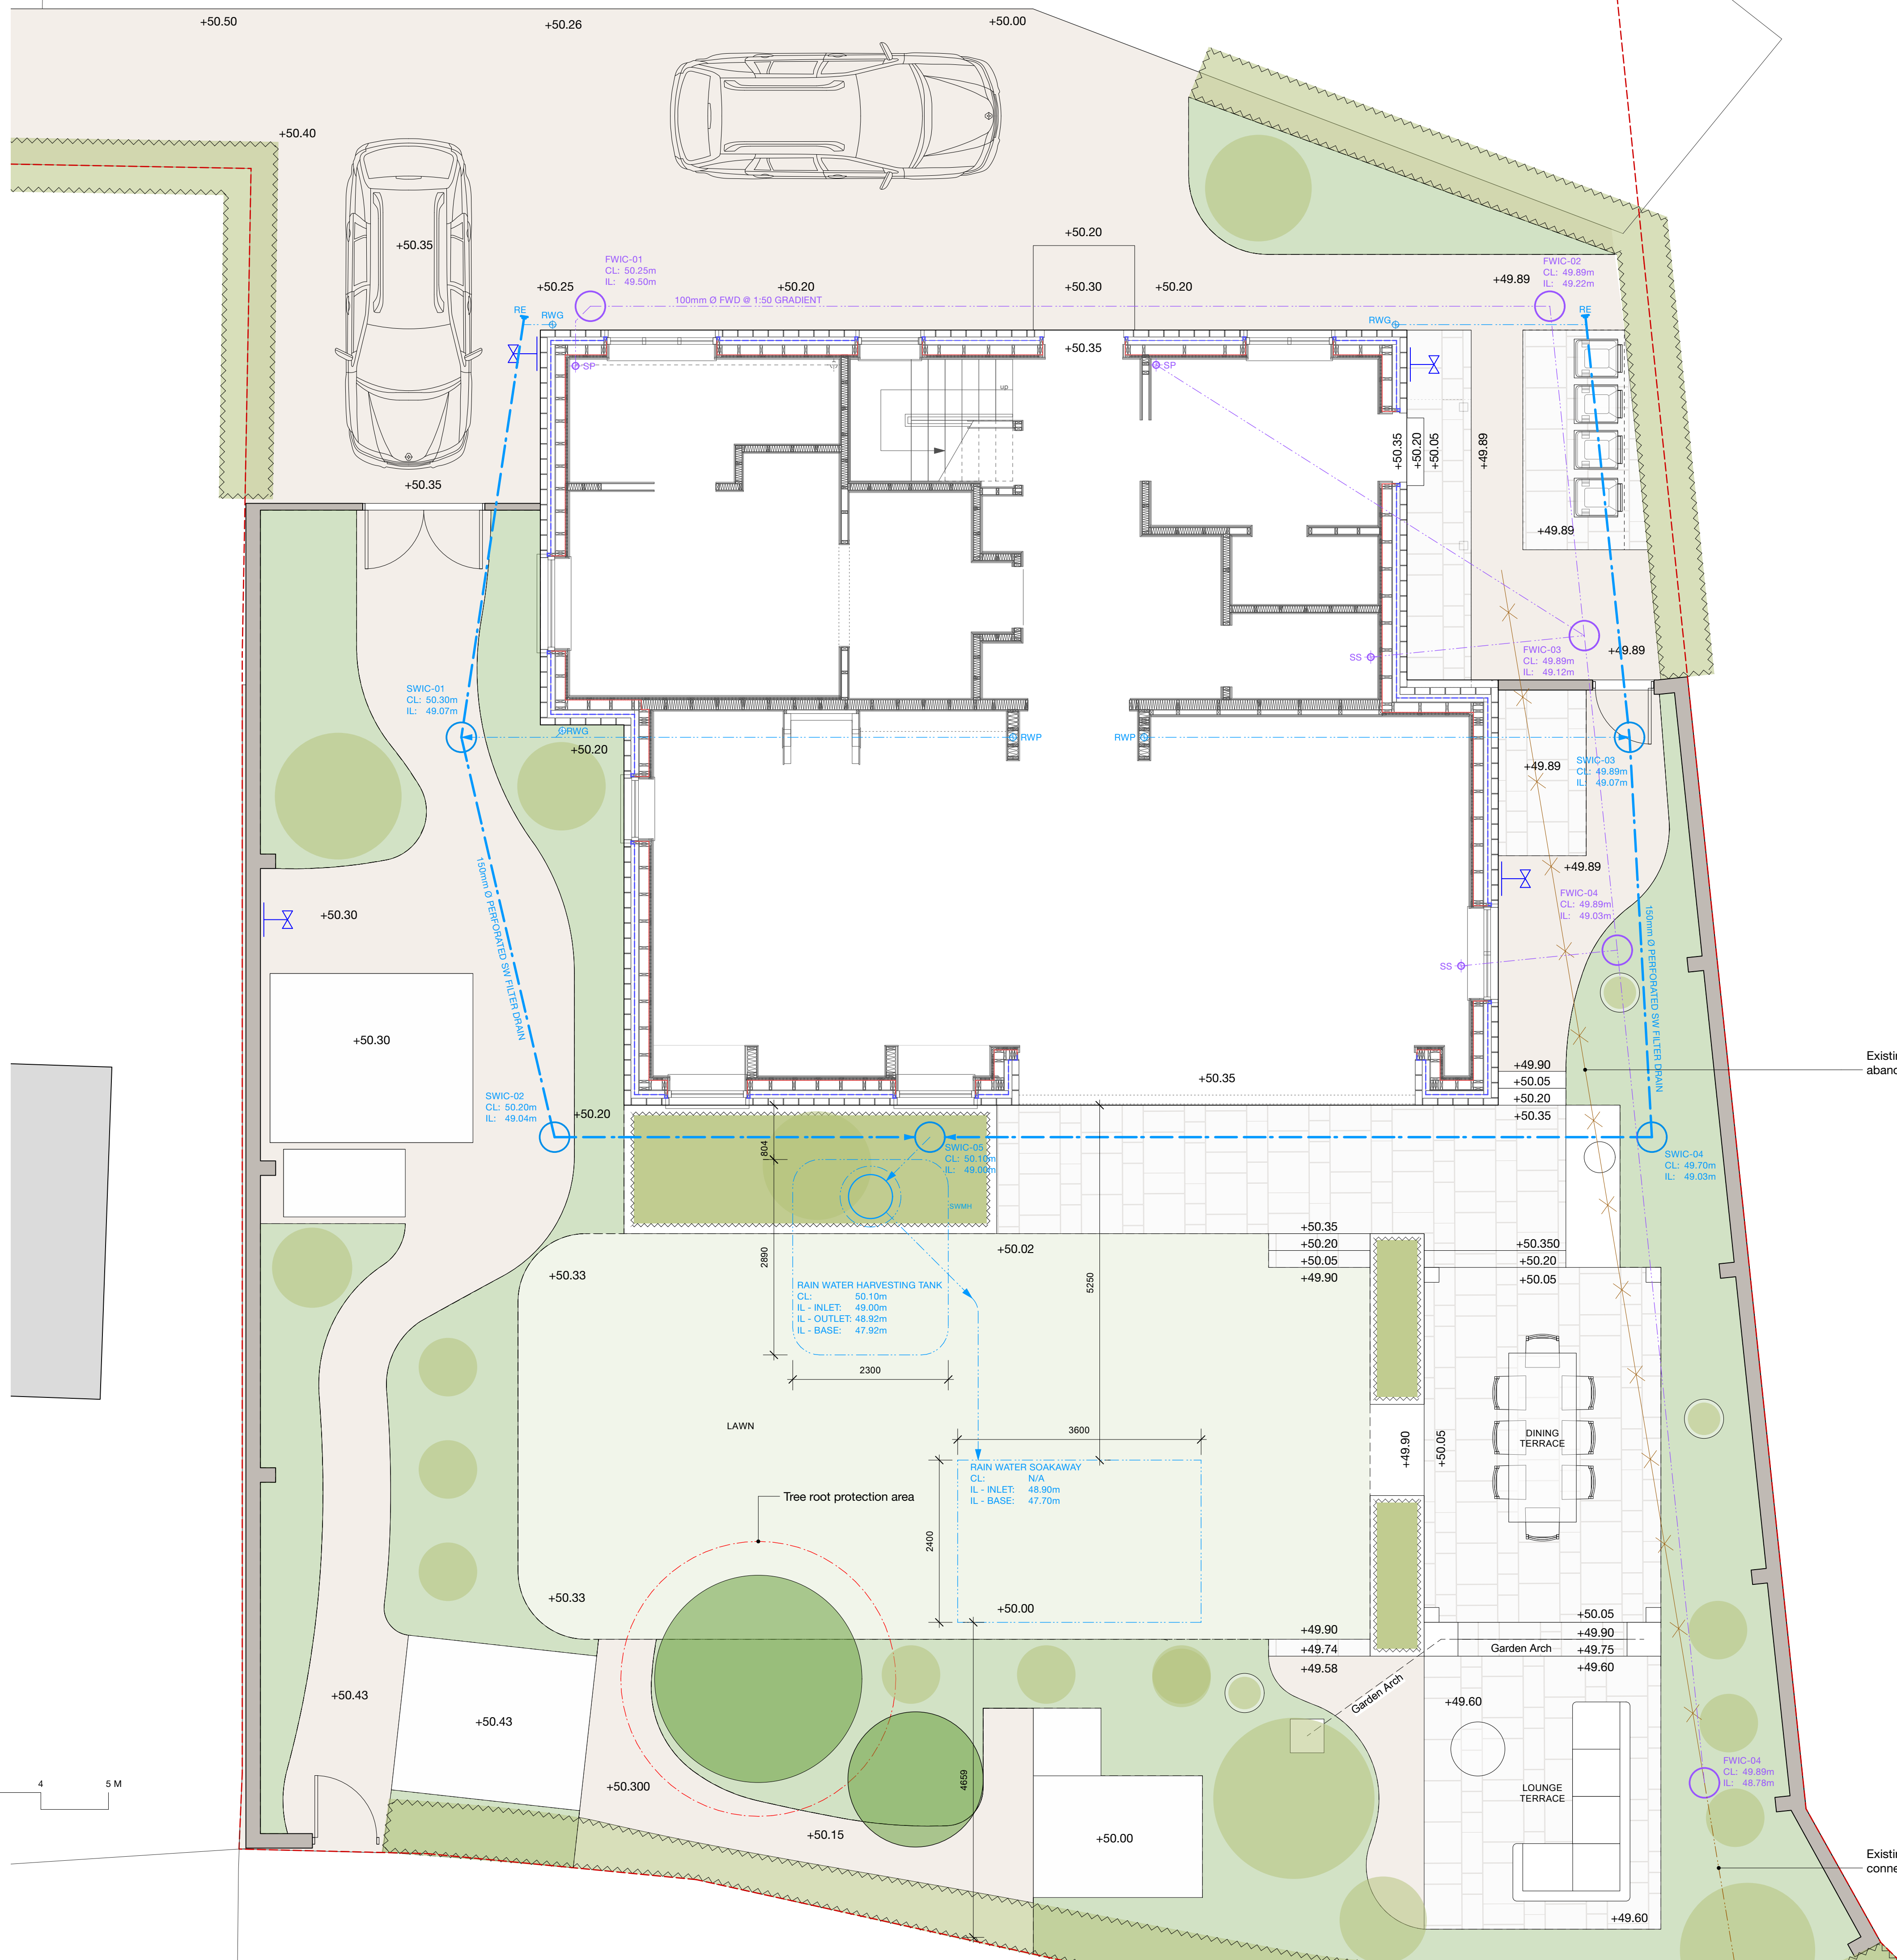

Revision history:		
Rev	Date	Description
A	07/09/2026	Issued for discharge of planning condition 3
Notes:		
THIS DRAWING IS TO BE TAKEN AS CONFIRMATION OF THE FINAL DRAINAGE LAYOUT FOR APPROVAL, INCLUDING THE FINAL LOCATION OF THE PROPOSED 5,000-LITRE RAINWATER HARVESTING TANK, SOAKAWAY, AND ASSOCIATED DRAINAGE INFRASTRUCTURE.		
TO BE READ IN CONJUNCTION WITH CALIBRO DRAINAGE STATEMENT DATED 29 JULY 2026.		
ALL SPECIFICATIONS TO BE IN ACCORDANCE WITH THE DETAILS WITHIN CALIBRO REPORT AND SHOWN ON CALIBRO DRAWING 26-254_70-100 DATED 17/07/26.		
Status : FINAL		
Do not scale from this drawing. If in doubt ask the Architect		
m milton architects Old Stables Court The Parade Marlborough Wiltshire SN8 1NE Telephone 01672 514354 Mobile 07795 414675 Email mail@miltonarchitects.co.uk		
Project : Astra Cottage Oare Replacement Dwelling		
Contents PROPOSED - Site Plan: DRAINAGE		
Date :	07/09/2026	
Scale :	1:50	Size : ISO A1
Drawing :	2514 / 4_120	A