



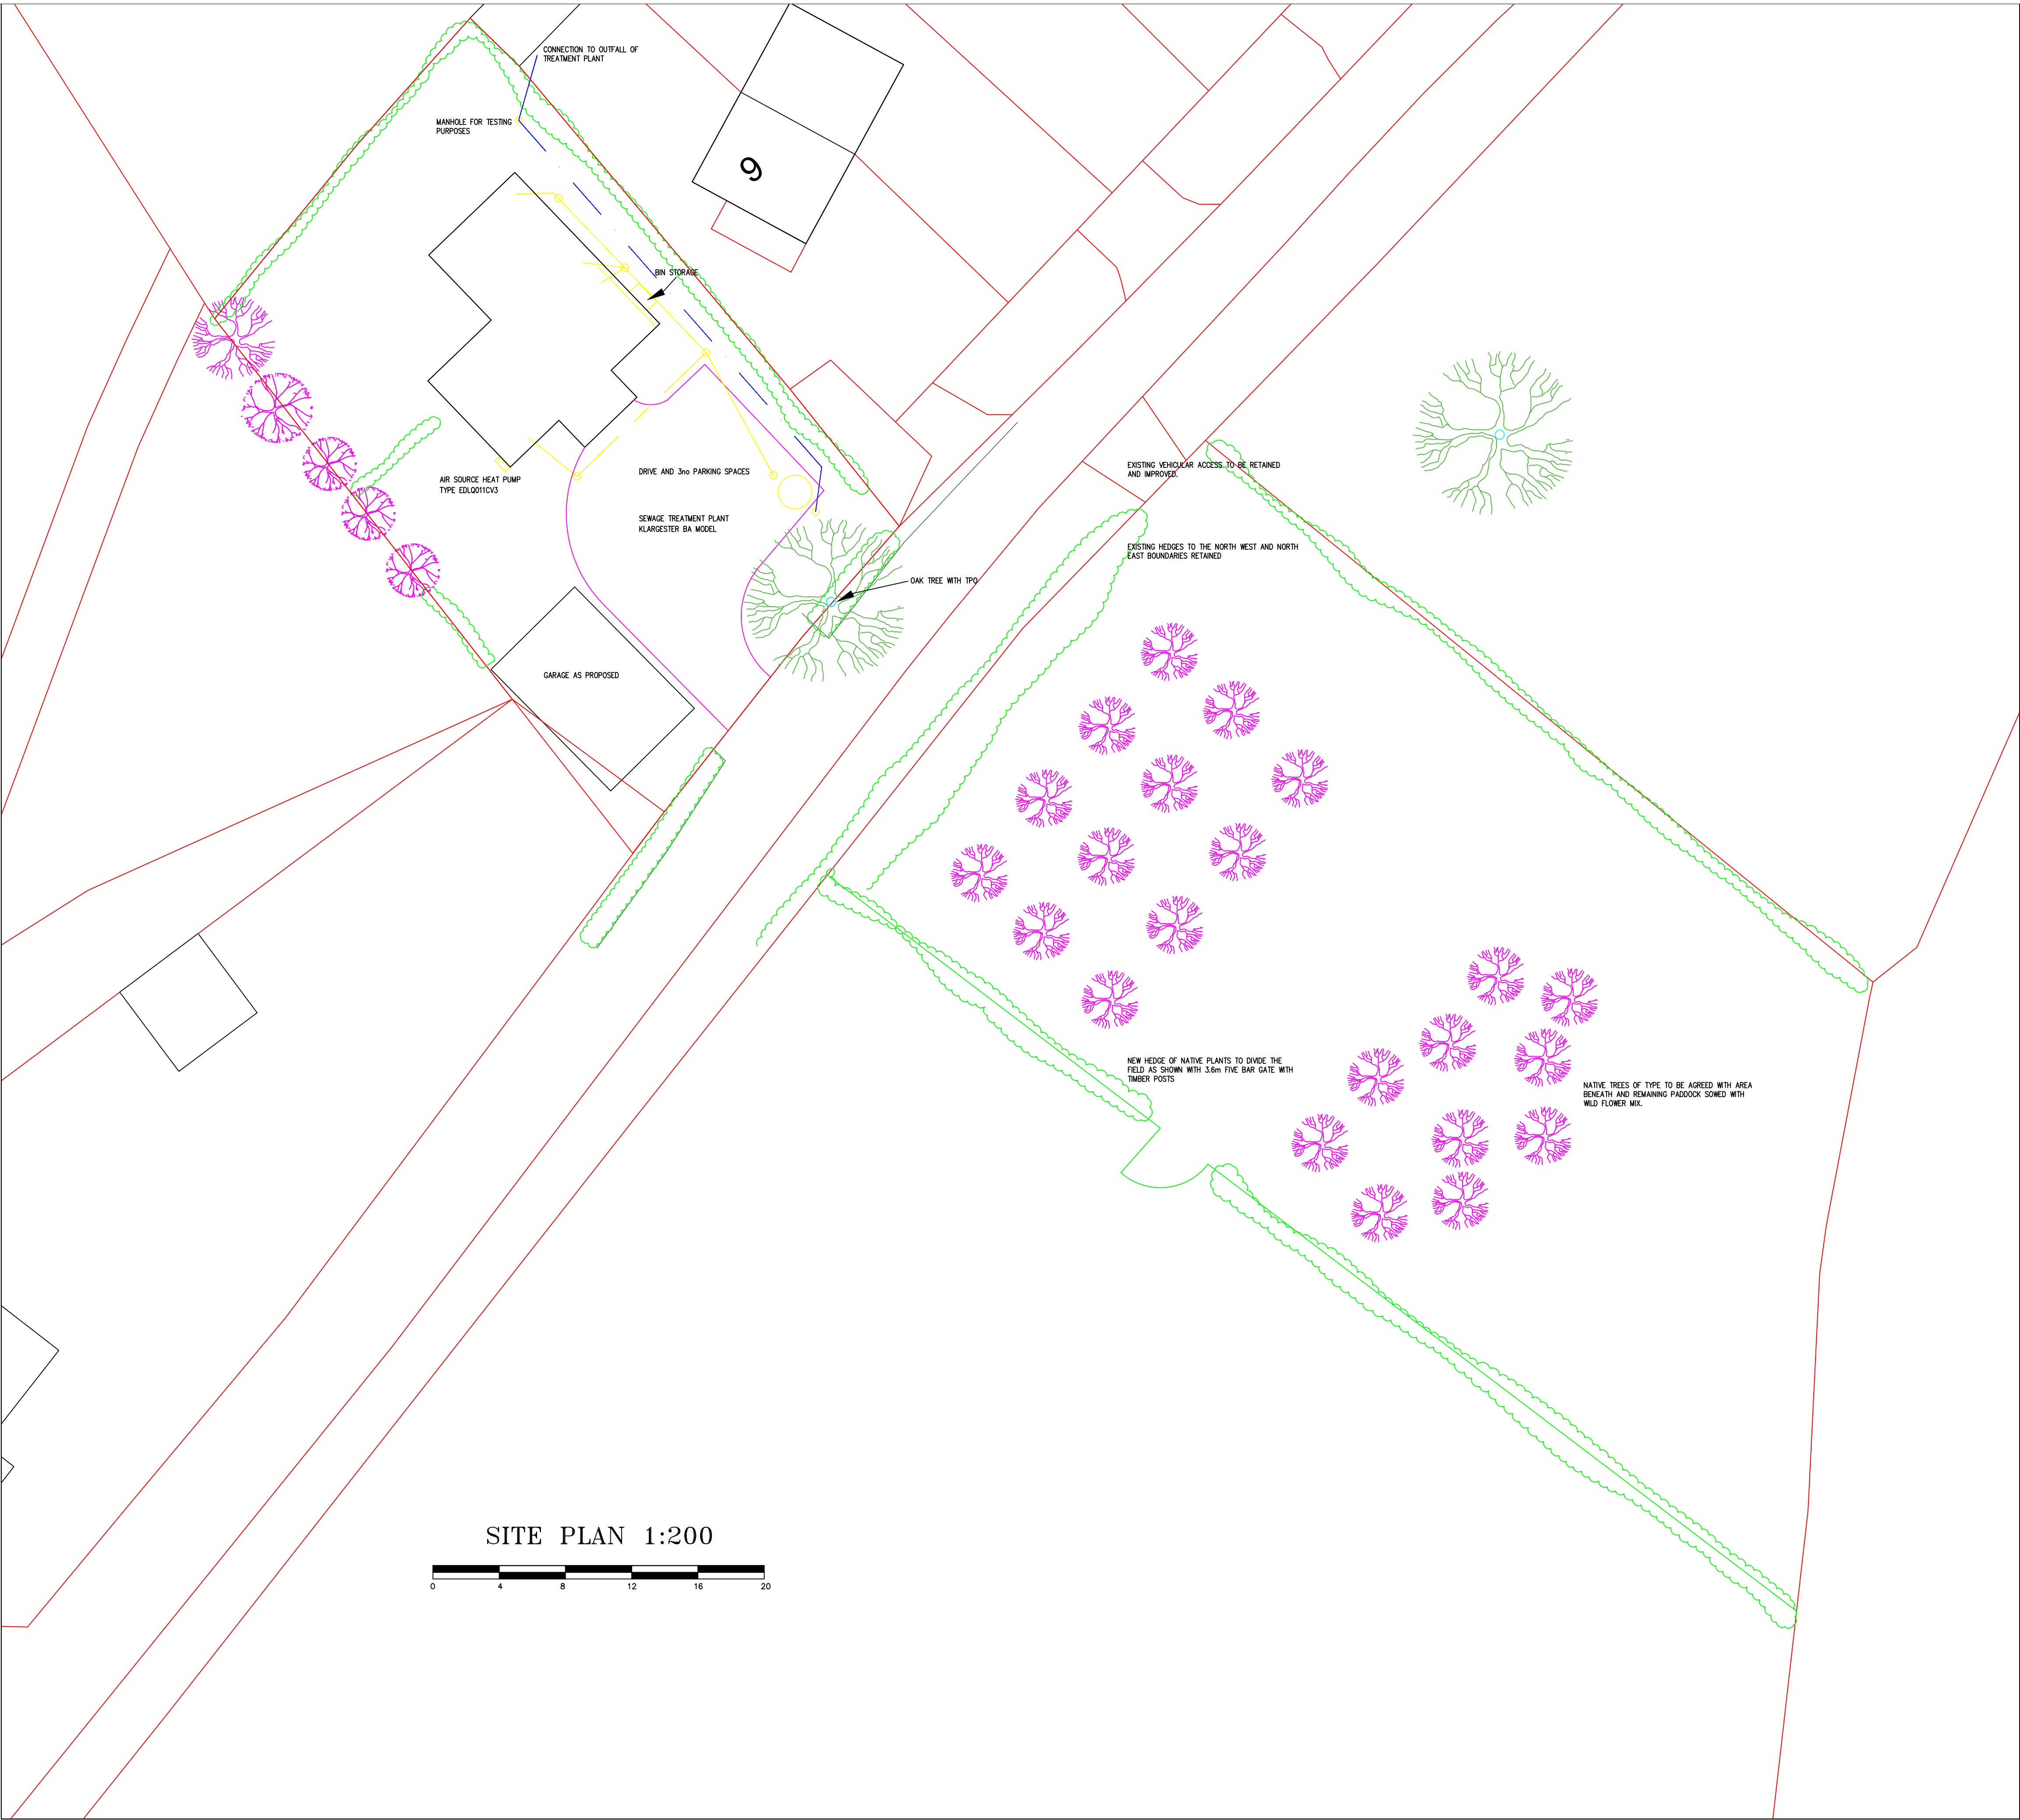

SITE PLAN 1:200

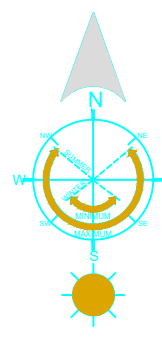

WORKING DRAWINGS  
THE STREET, WEST KNOYLE  
WARMINSTER, WILTS, BA12 6AE  
FOR MR D MARSH

2511/5B

1:200@A1