
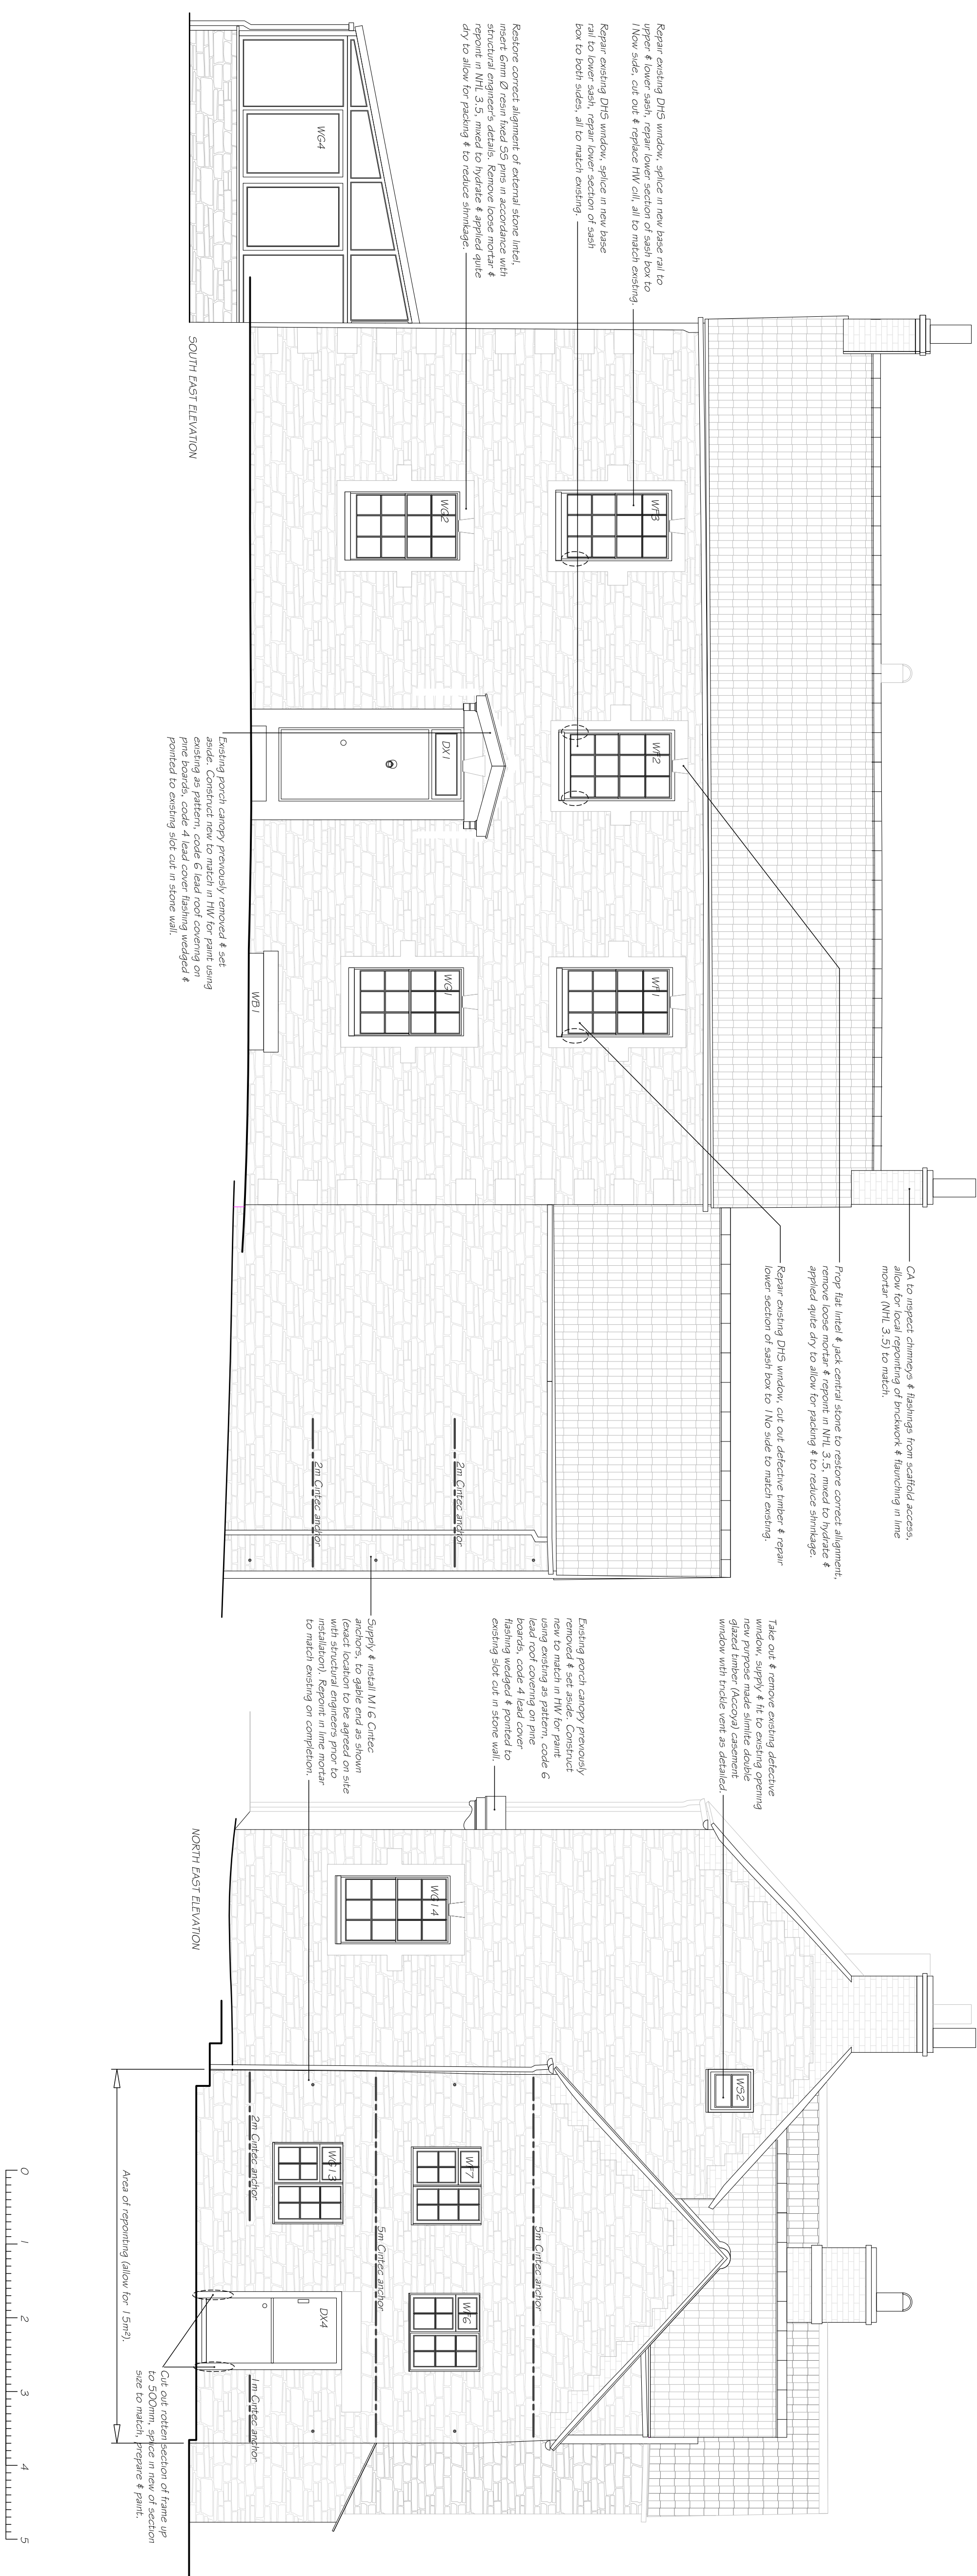


Do not scale in this drawing unless for planning purposes. Figured dimensions to be used. All dimensions must be checked on site by the Contractor prior to the commencement of any fabrication or building works. Where applicable, dimensions and details are to be read in conjunction with specialist consultants drawings; any disparity between drawings is to be brought to the attention of Savills prior to the commencement of any fabrication or building works. This drawing is the property of Savills and may not be reproduced without their expressed permission.

Notes

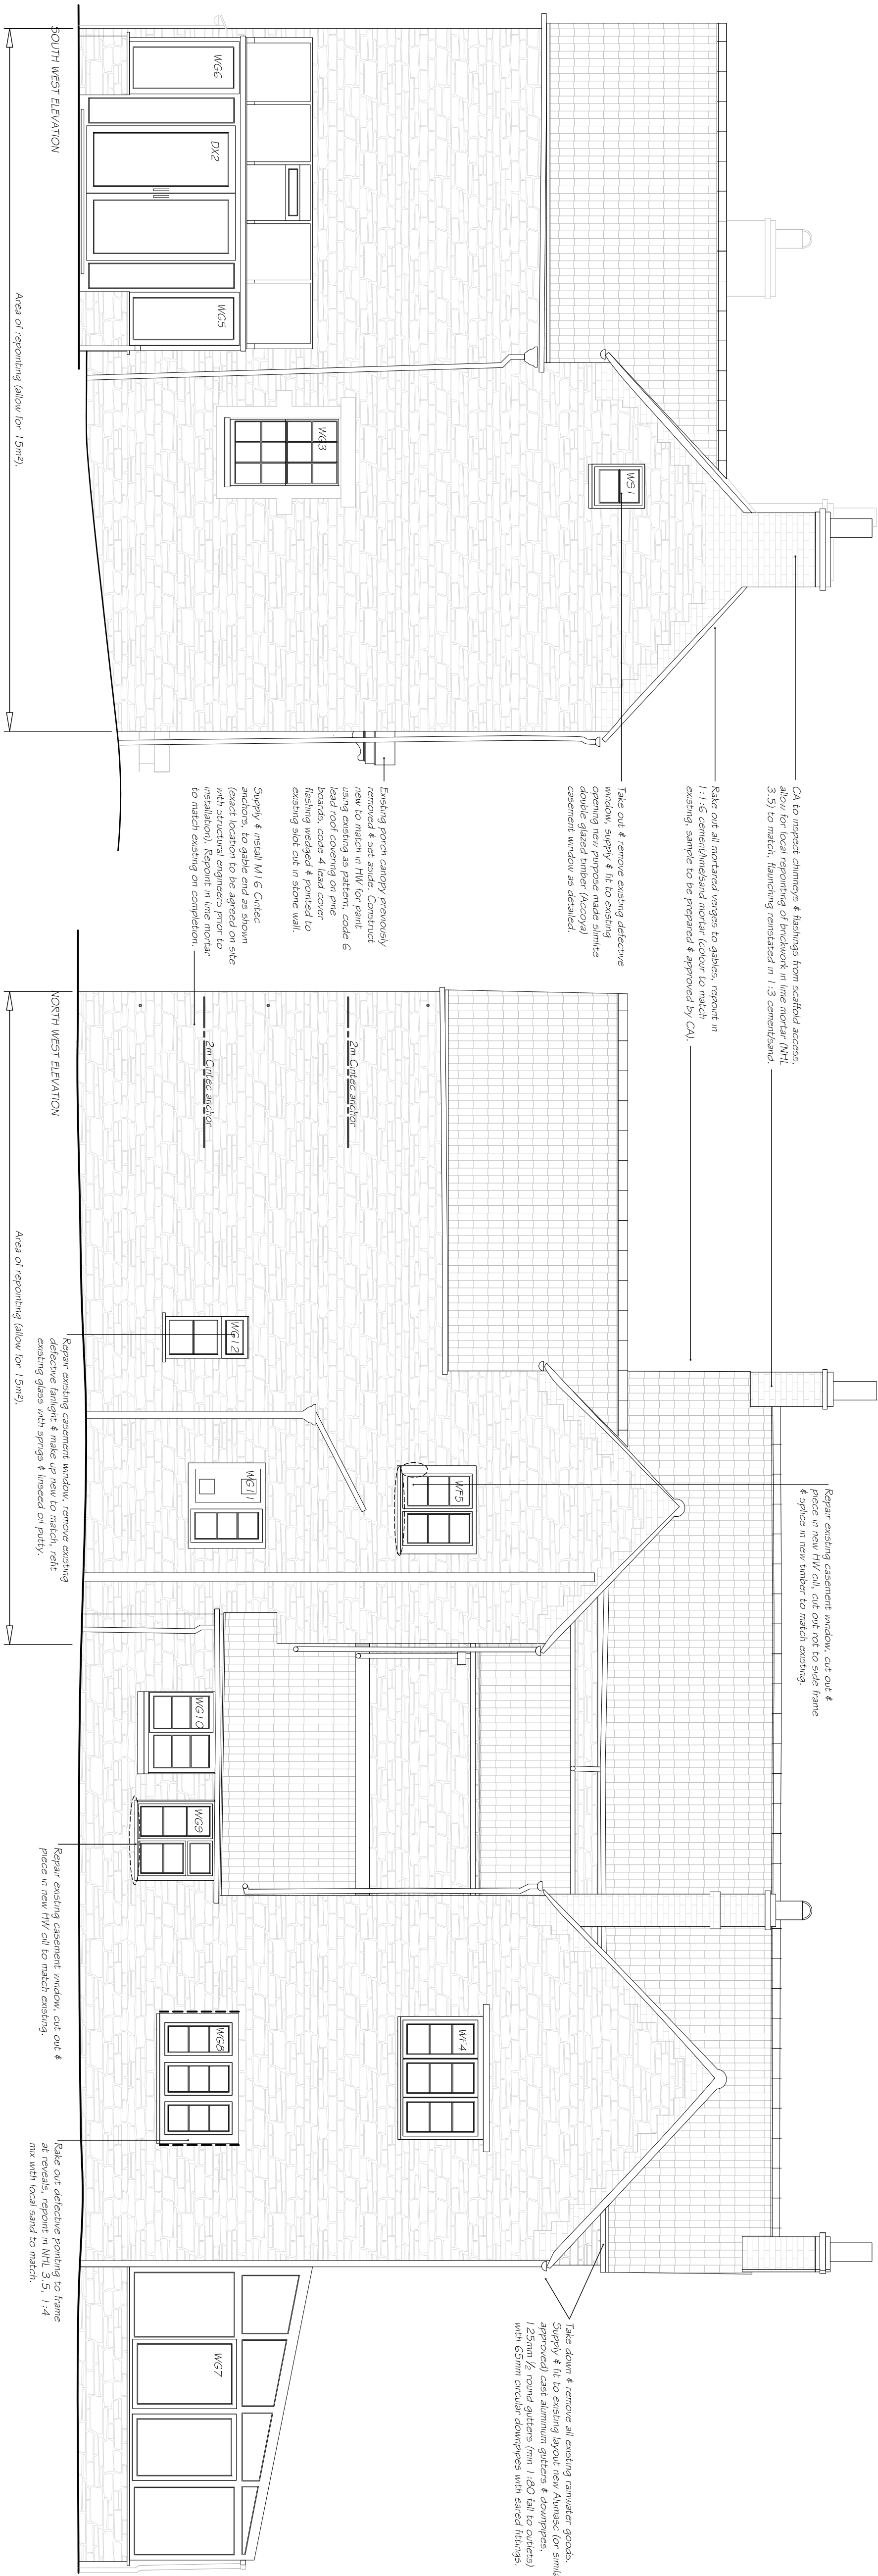

A	Sept 26	Window details & interior goods awarded.
No.	Date	
	Reason	

**Sterling Court,
17 Dix's Field,
Exeter,
Devon,
EX1 1QA.
Tel: 01392 455700**

savills

www.savills.co.uk

PROJECT
HIGH HOUSE FARMHOUSE
DEKTFORD
CORSLEY
WARMINSTER

DRAWING TITLE
ELEVATIONS AS PROPOSED

CLIENT	
LONGLEAF ASTATE	
Dwg. No. 748139/02A	File No. 748139
Scale 1:50 @ A1 1:100 @ A3	
Controlled by JH	Designed by JH
Drawn by TC	Checked by JH
Date JULY 26	Office EXETER

© This drawing is the copyright of Savills.
Crown Copyright Reserved O.S. LICENCE No. 100024244. This plan is based upon the Ordnance Survey Map with the sanction of the Controller of Her Majesty's Stationery Office.