


SOUTH PAVENHILL FARM PURTON

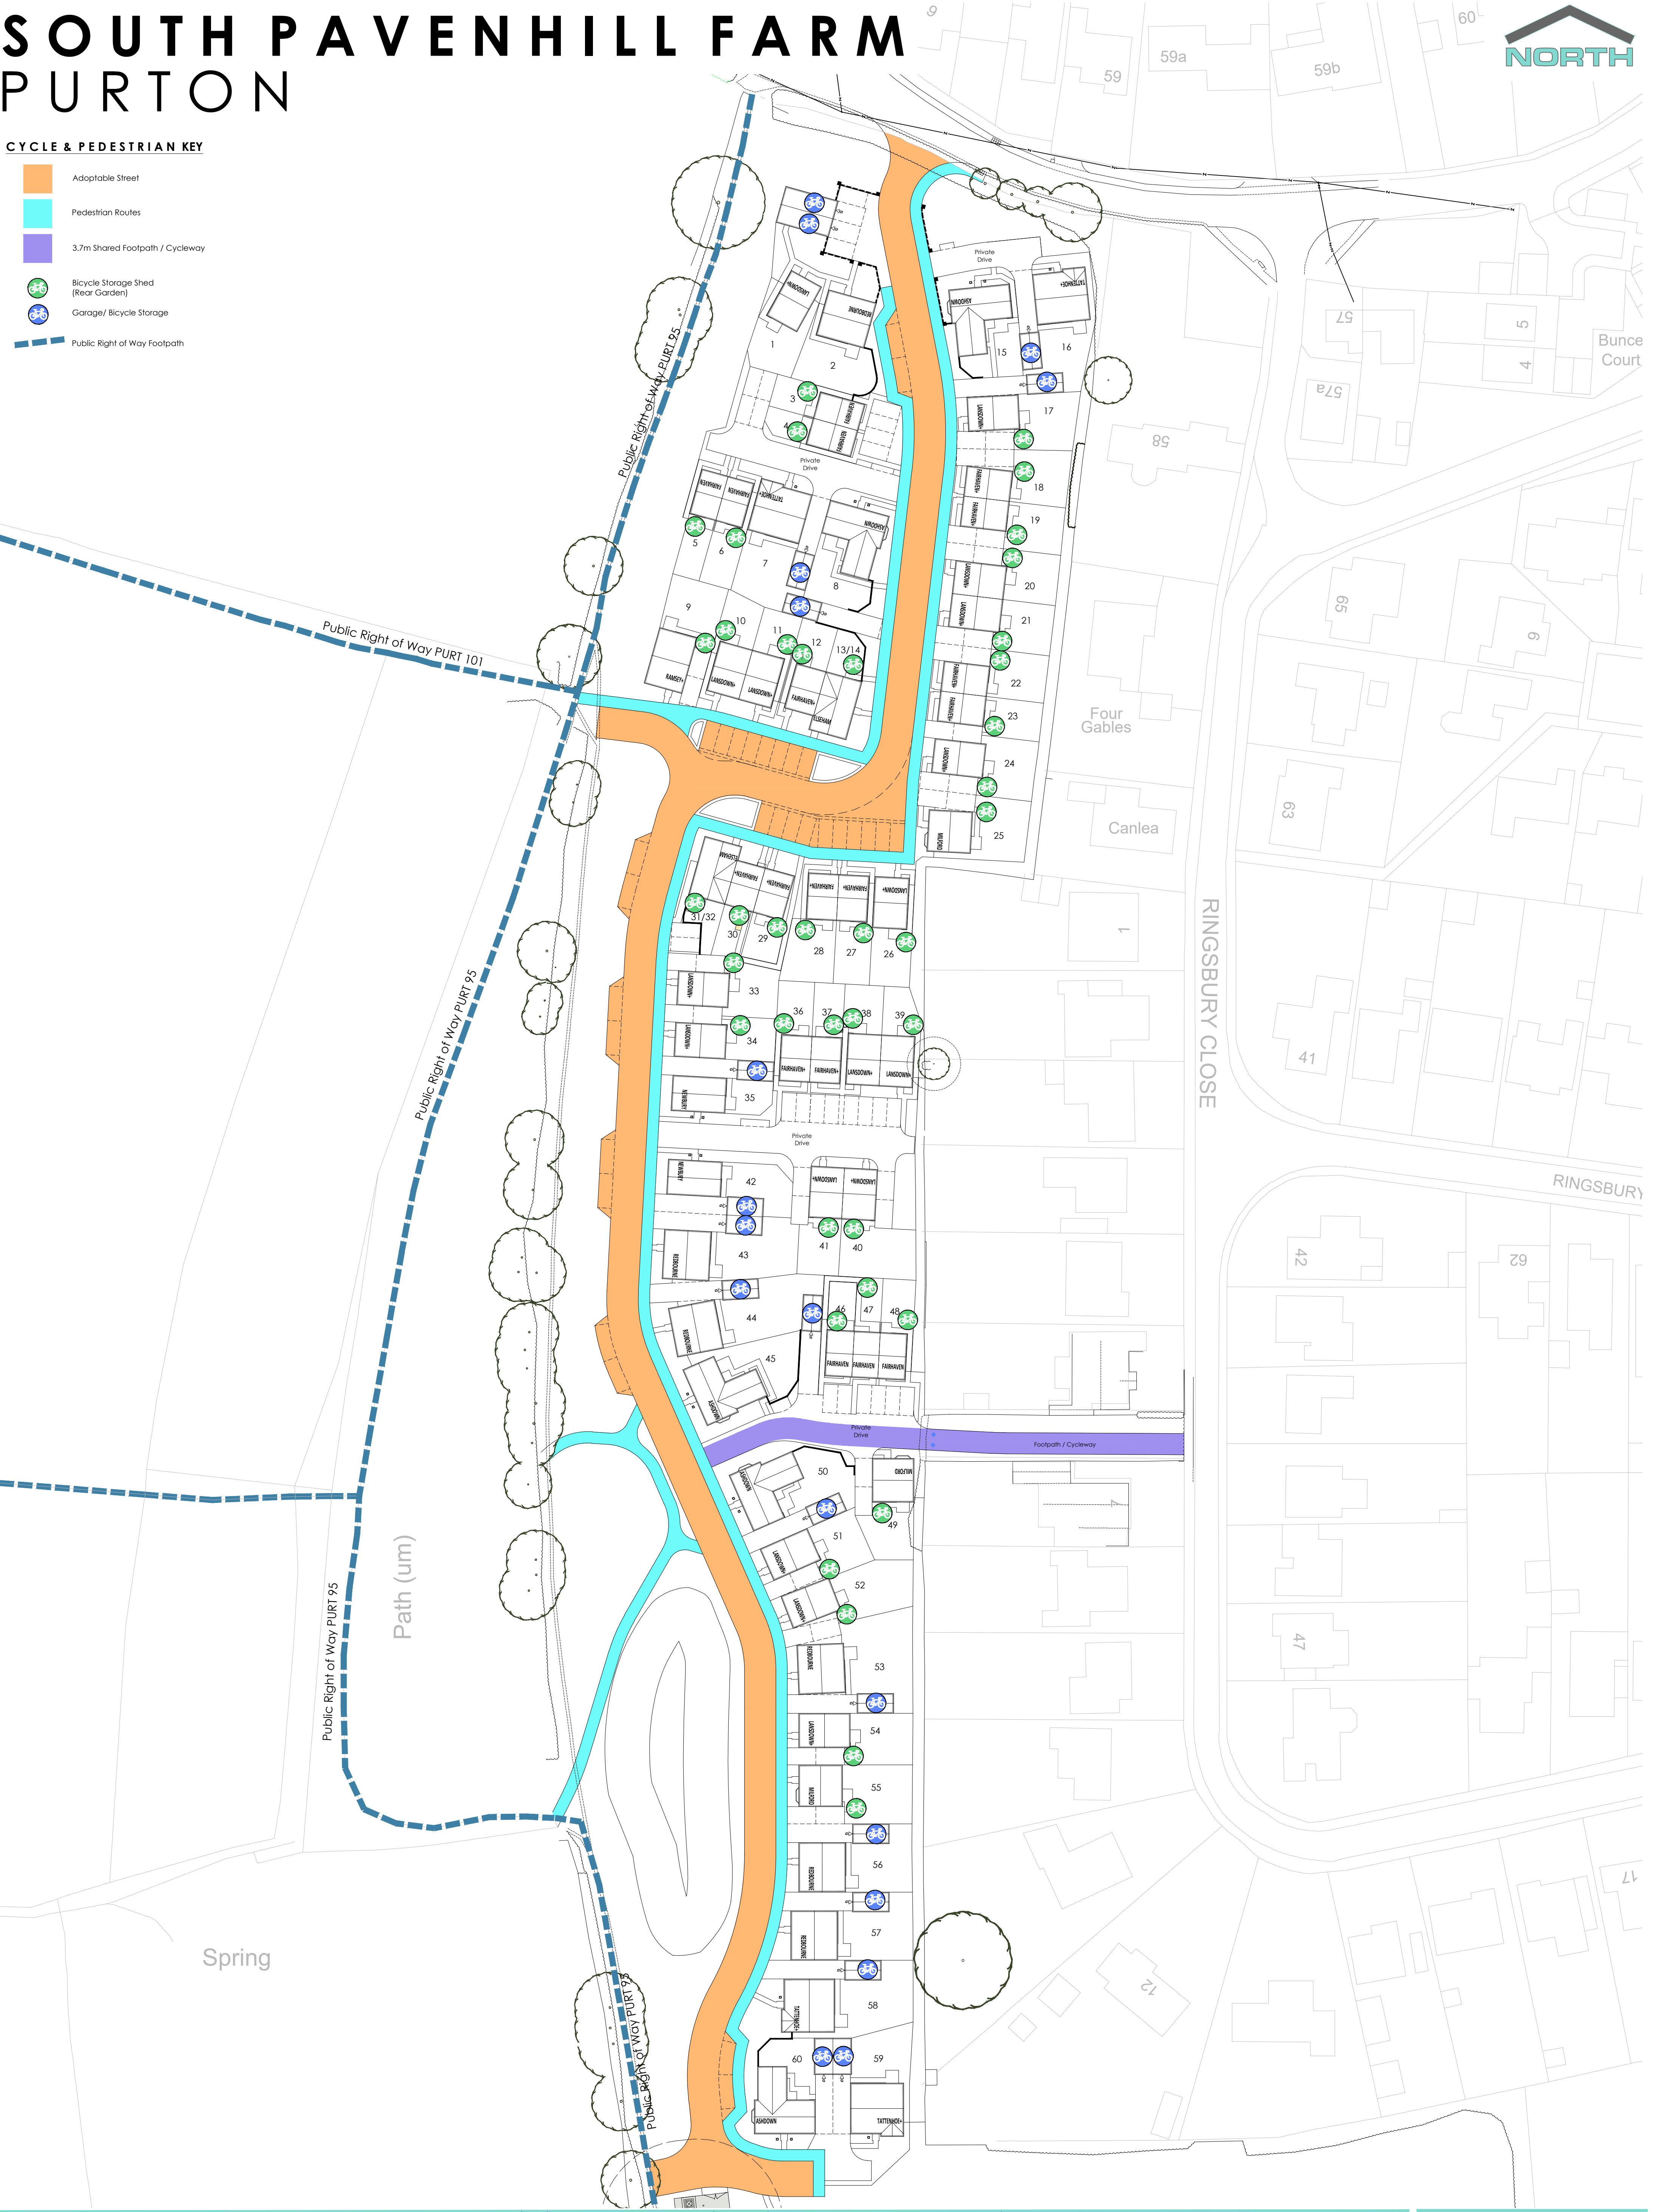

CYCLE & PEDESTRIAN KEY

- Adoptable Street
- Pedestrian Routes
- 3.7m Shared Footpath / Cycleway
- Bicycle Storage Shed (Rear Garden)
- Garage/ Bicycle Storage
- Public Right of Way Footpath



Check drawings before use and notify Think Urban Design Ltd of any discrepancies immediately. Contractors, subcontractors and suppliers must verify all dimensions against the drawings and on-site before commencing work. Check the contents of this drawing and any submittal information before printing materials. © Think Urban Design Ltd.

Scale 1:500

LOVELL HOMES

Lovell Homes, Unit 5, Cae Gwyrdd, Greenmeadow Business Park, Tongwynlais, Cardiff CF15 7AB Telephone: 02920 811888

REV	AMENDMENT DESCRIPTION	DATE	DRG TITLE	REVISION	CLIENT
A	All parking spaces have been updated to 5m deep. Visitor parking updated to 4m in length. Additional trees added to layout. Refusing to 10% to provide 10% to 10% 100mm buffer to front of parking spaces added on all spaces within parking control square. Plot 55 (1.5 x 2.5) is reserved. Parking spaces dimensions added to all spaces. Plot 55 updated to be added. All roads parking reserved. Plot 55 to 20 meters. Public Rights of Way references added. Local Access Gates added to Maintenance Areas.	17.09.24 - PCT	CYCLE & PEDESTRIAN LAYOUT	A	LOVELL HOMES - CARDIFF
			SCALE 1:500@A1		
			DRAWN PVCT/TU		
			DATE 15.06.26		
			DRAWING NO. PURT/26/04/11		
				THINK URBAN DESIGN	Quest House, 51 Mellons Business Park, Fortran Road, Cardiff CF3 0EY
				Architecture & Civil Engineering	02922 502119 info@thinkurban.design www.thinkurban.design