


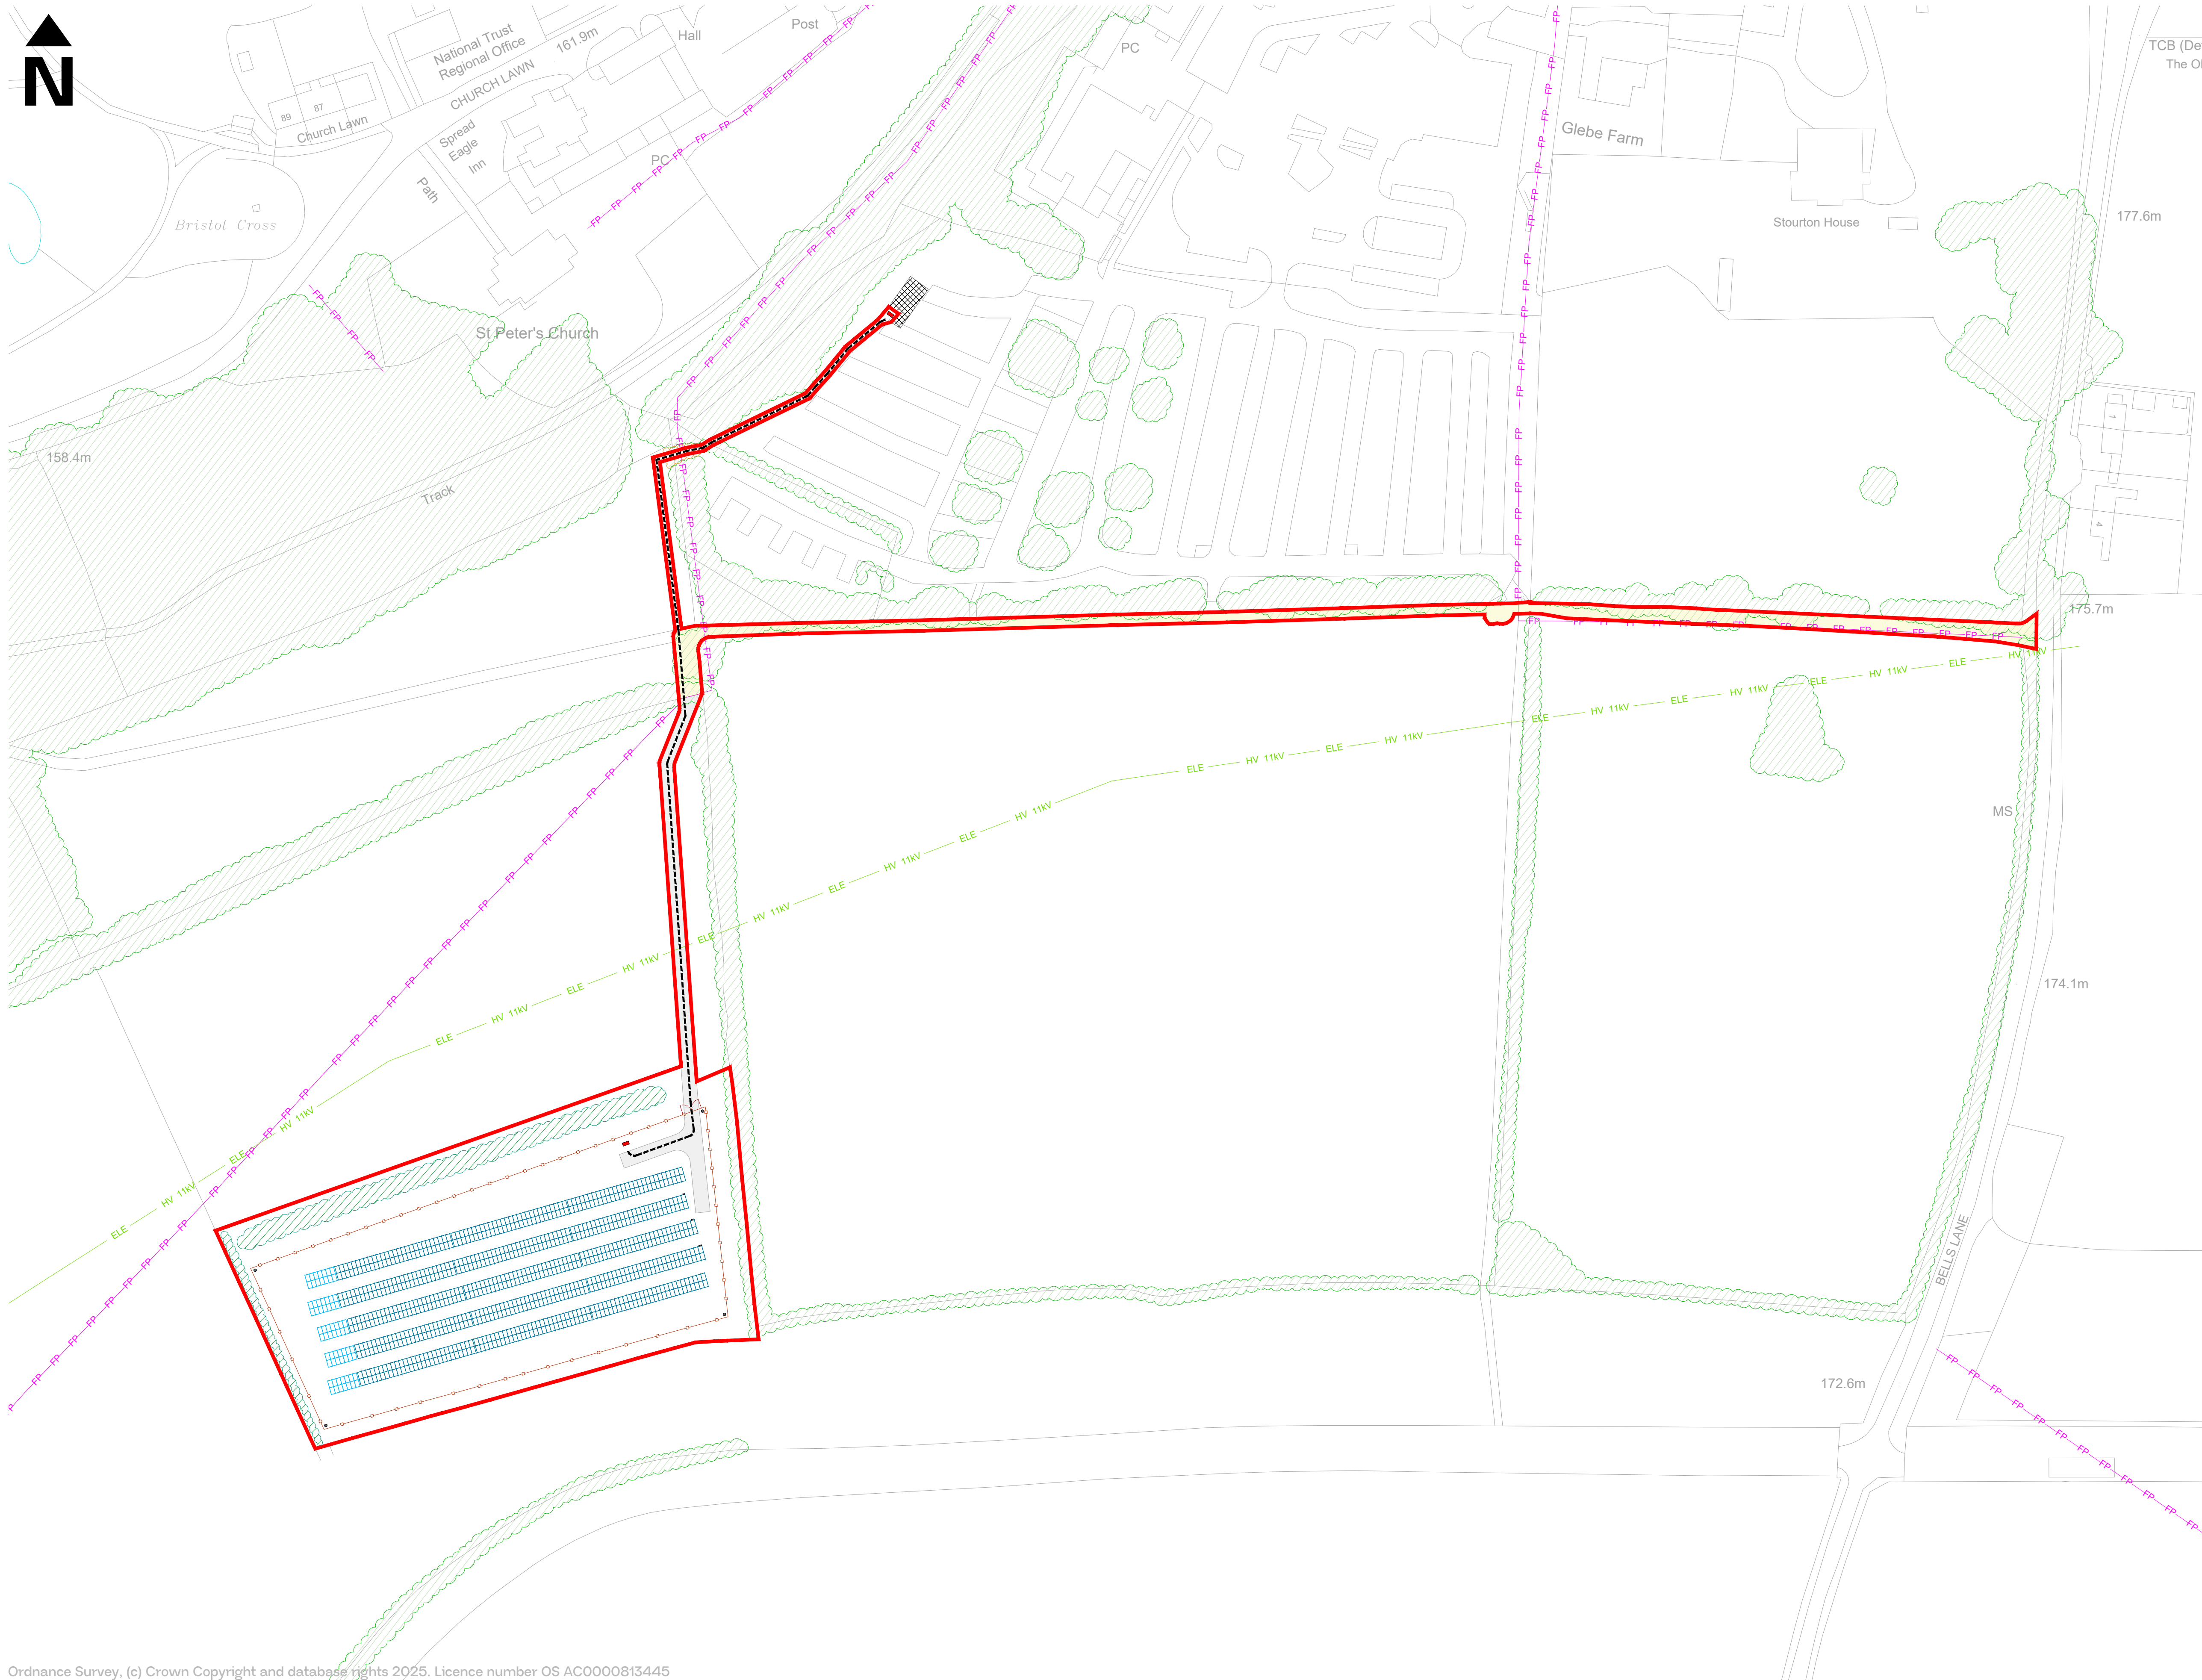

This drawing is the copyright of The National Trust and must not be reproduced in whole or in part or used in any manner without their written permission.

This drawing is to be submitted for planning purposes only. All dimensions are to be confirmed on site prior to commencement of work.

Revisions:					
Revision	Date	Revision Notes	Drawn	Inspected	
01	14.10.25	First Issue	RR	ZH	
02	28.10.25	Red Line Boundary and Indicative Substation adjusted, DVD Access Track, Transformer and Switchgear removed, Distribution Panel relocated. Panel spec changed to 2 in P, inter row spacing increased to 4m. Panels adjusted to be in line with southern fence line	RR	ZH	
03	29.10.25	Western and Southern field boundaries formed by stock fencing added, Red Line Boundary and CCTV adjusted	RR	ZH	
04	30.03.26	RLB, Cable Route, Indicative Substation Compound and Logo Amended	EM	SP	
05	21.04.26	RLB and Indicative Substation Compound Area Amended	EM	ZH	
06	22.04.26	Red Line Boundary Amended	MR	ZH	
07	27.07.26	Cable Route Amended	WC	ZH	
08	14.08.26	Proposed Vegetation Added & RLB Amended to Accommodate Swept Path Report	MR	ZH	

LEGEND:	
	PLANNING APPLICATION BOUNDARY
	SITE ACCESS
	TEMPORARY CONSTRUCTION ACCESS TRACK
	PERIMETER FENCELINE
	CABLE ROUTE
	WATERCOURSES
	FOOTPATH

SITE INFRASTRUCTURE:	
	SSE INDICATIVE COMPOUND AREA
	SECURITY GATE (PERIMETER FENCE)
	CCTV CAMERA
	PV DISTRIBUTION BOARD
	STRING INVERTER

SERVICES:	
	ELE HV 11kV
	O/H 11kV LINE
	ELE HV 11kV

VEGETATION:	
	EXISTING VEGETATION
	PROPOSED VEGETATION
	TEMPORARILY REMOVED VEGETATION

INDICATIVE PV MODULE LAYOUT:	
	FULL TABLE PV ARRAY
	QUARTER TABLE PV ARRAY

Status: **PLANNING**

Project: **STOURHEAD SOLAR FARM**

Client:



The National Trust, PO Box 7083, Stratford-Upon-Avon, CV37 9XE
Tel: +44(0) 2468 850019 enquiries@nationaltrust.org.uk www.nationaltrust.org.uk

Designer:



UTU DESIGN LTD
Unit B2, The Courtyard, Severn Drive, Tewkesbury Business Park, GL20 8GD
+44(0) 1854 850019 design@utu.design www.utu.design

Drawing Title: **STOURHEAD SOLAR FARM
PROPOSED SITE LAYOUT PLAN**

Drawn: RR	Checked: ZH	Drawing Scale: 1:1000	Site: A1
Project Code: AEM053-	Drawing Number: PL-01	Revision: 08	

Ordnance Survey, (c) Crown Copyright and database rights 2025. Licence number OS AC0000813445

STOURHEAD SOLAR FARM - PROPOSED SITE LAYOUT PLAN

Scale: 1:1000@A1

