


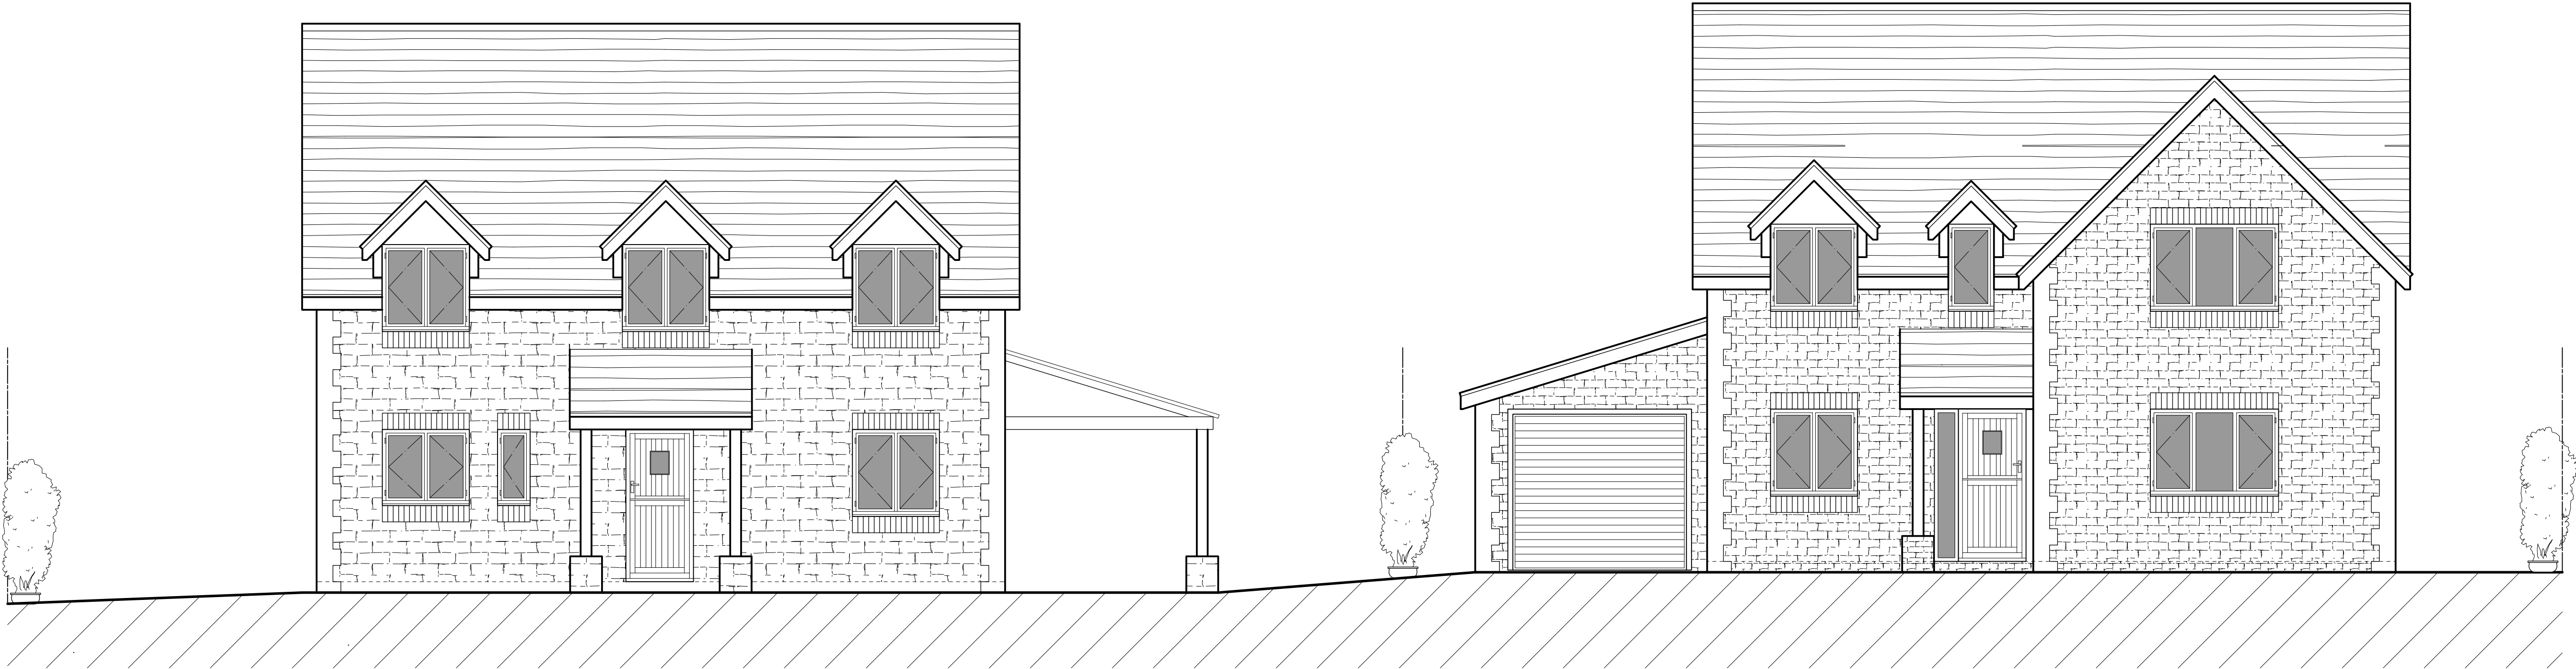

PROPOSED STREET SCENE SCALE 1:50



PROPOSED STREET SCENE SCALE 1:200

Rev.	Date	Description	By	Chk	App
------	------	-------------	----	-----	-----

Client/Project					
MR SAUNDERS AND MR EVANS					

Drawing Title					
PROPOSED STREETSCENE AT ORANGEBURG, HORNBURRY HILL, MINETY					

Designed	Drawn	Date	Scale
SK	KK	30 MAY 25	1:50, 1:200
CAD Reference			Size
			A1

Stephen Kingshott MCABE	
Katie Kingshott ACABE	

Stephen Kingshott Building Consultancy Ltd 54 Springdale Ave Boscombe, Poole Dorset BH18 9EX Tel. 07973638931	
---	--

DRAWING NUMBER	REVISION
0186/25/E	