



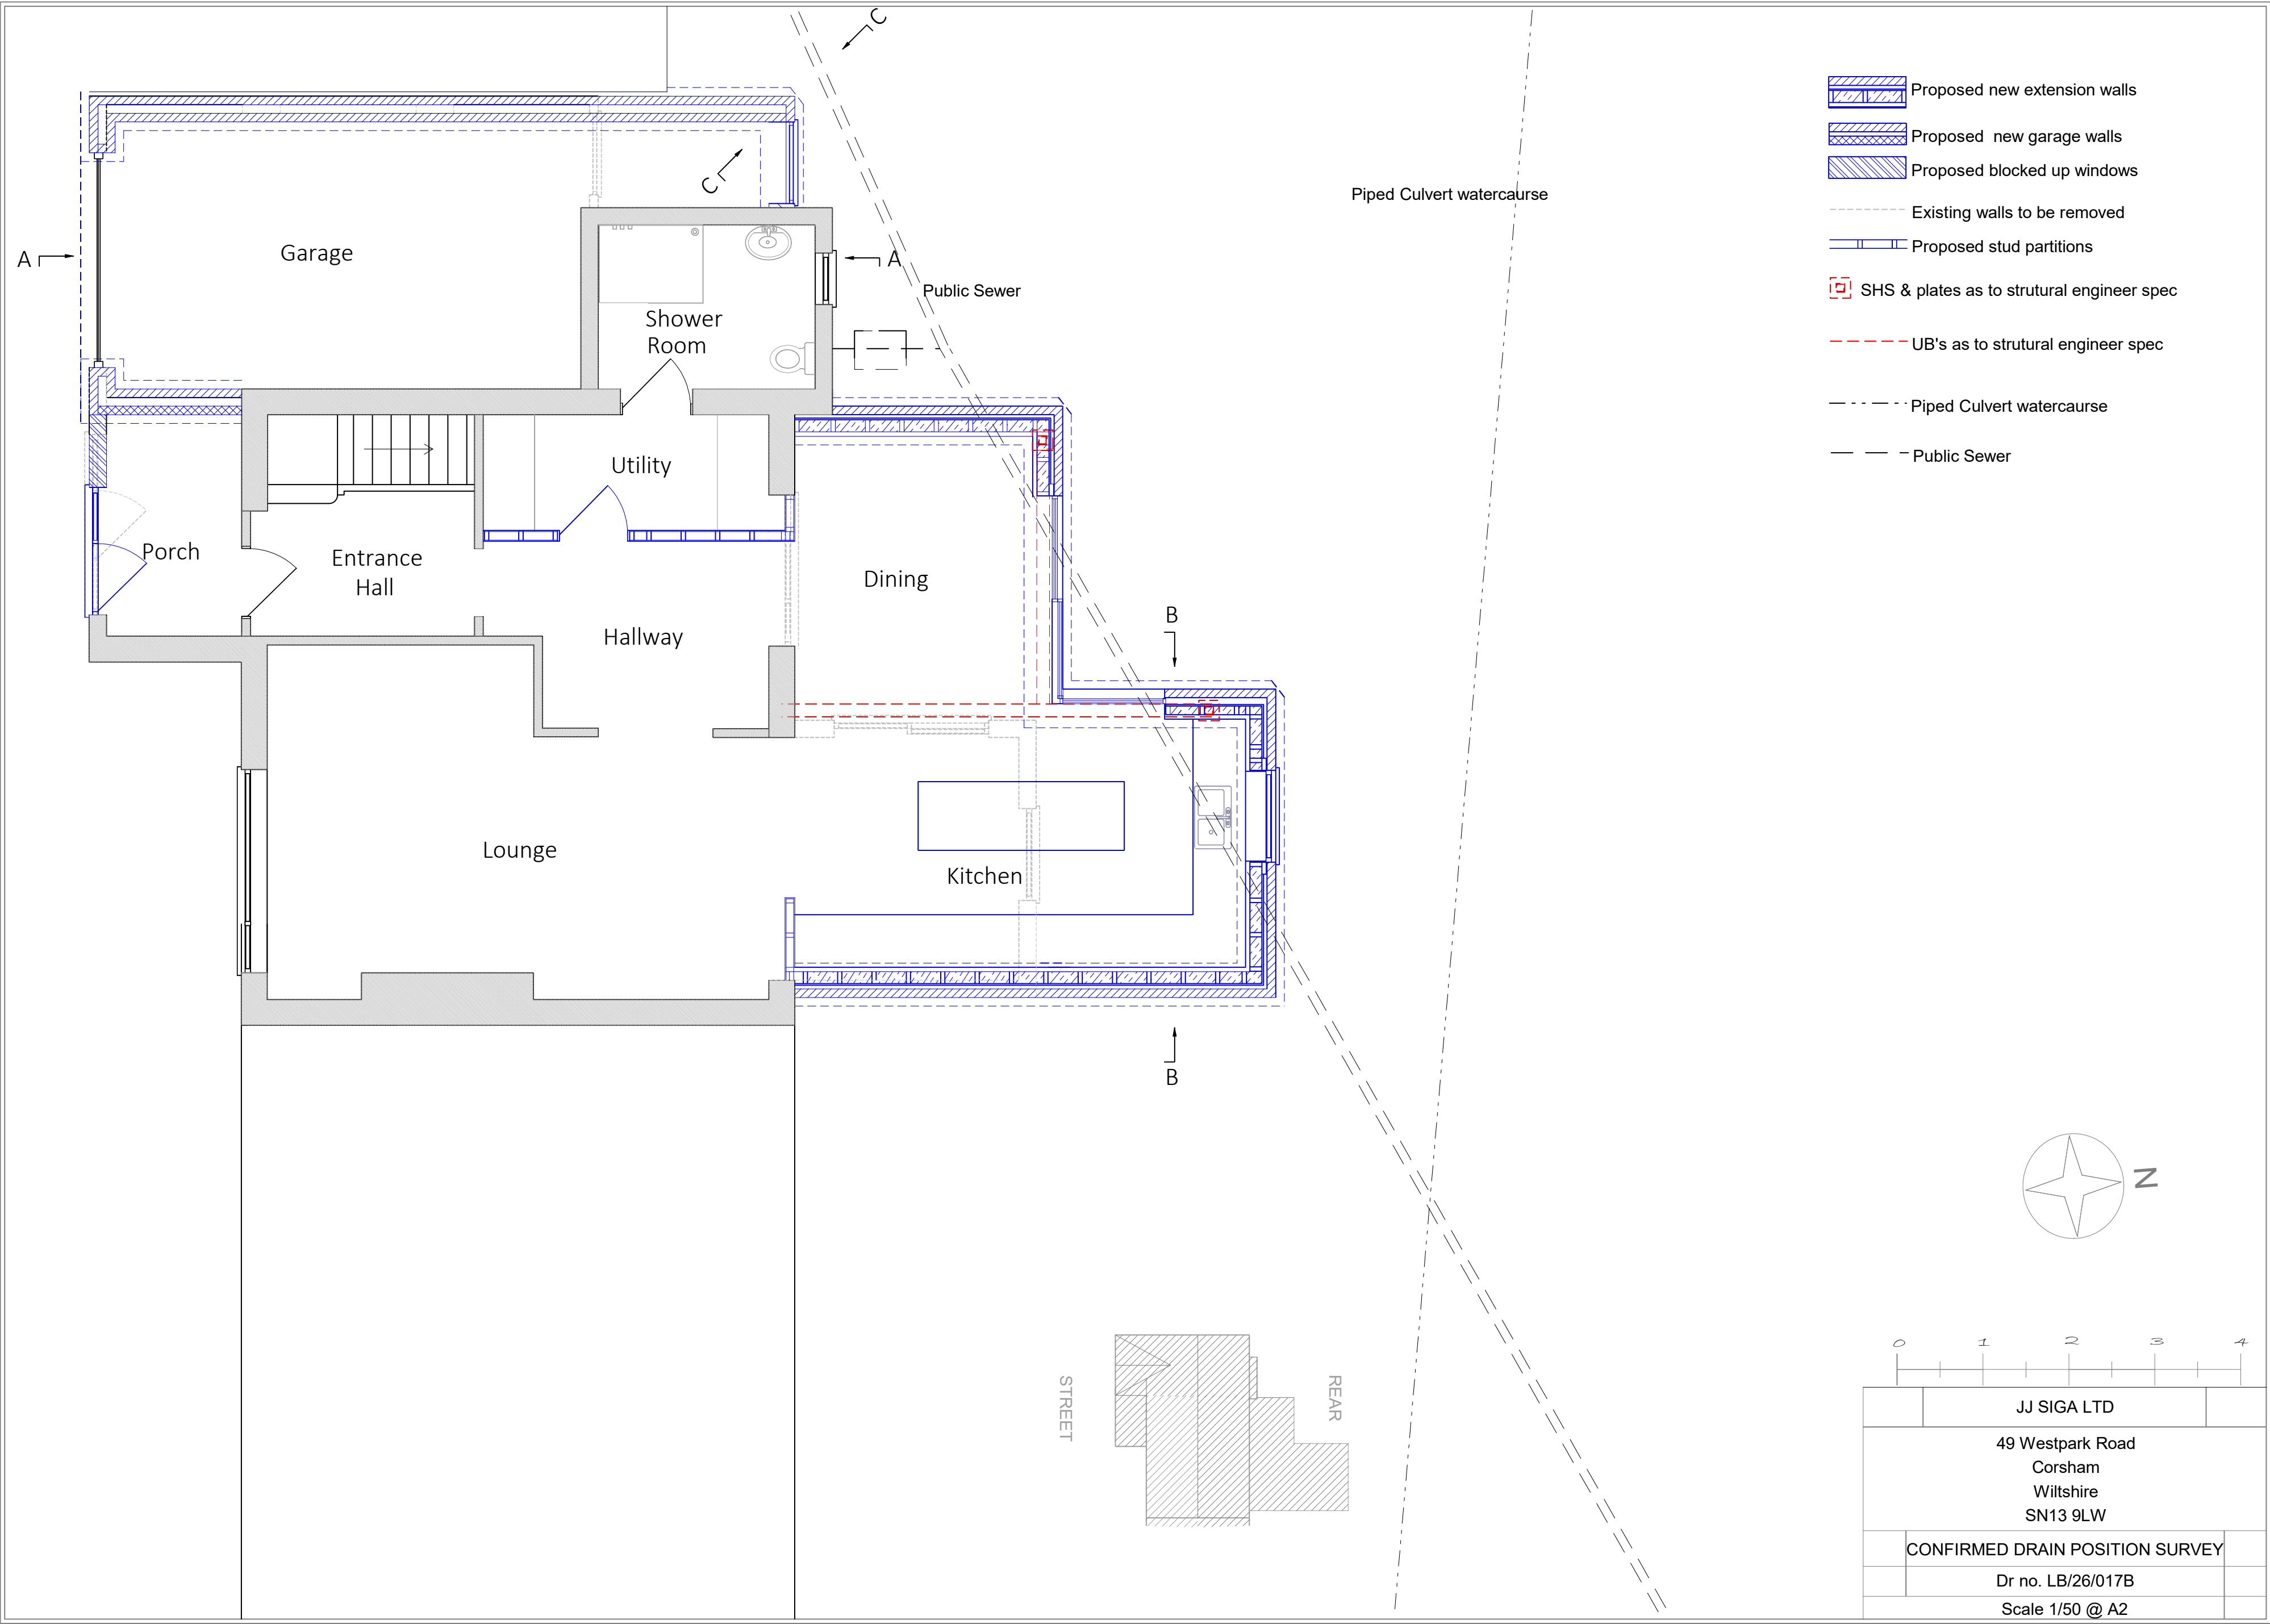

- Proposed new extension walls
- Proposed new garage walls
- Proposed blocked up windows
- Existing walls to be removed
- Proposed stud partitions
- SHS & plates as to strutural engineer spec
- UB's as to strutural engineer spec
- Piped Culvert watercourse
- Public Sewer

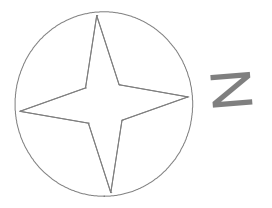

JJ SIGA LTD			
49 Westpark Road Corsham Wiltshire SN13 9LW			
CONFIRMED DRAIN POSITION SURVEY			
Dr no. LB/26/017B			
Scale 1/50 @ A2			