

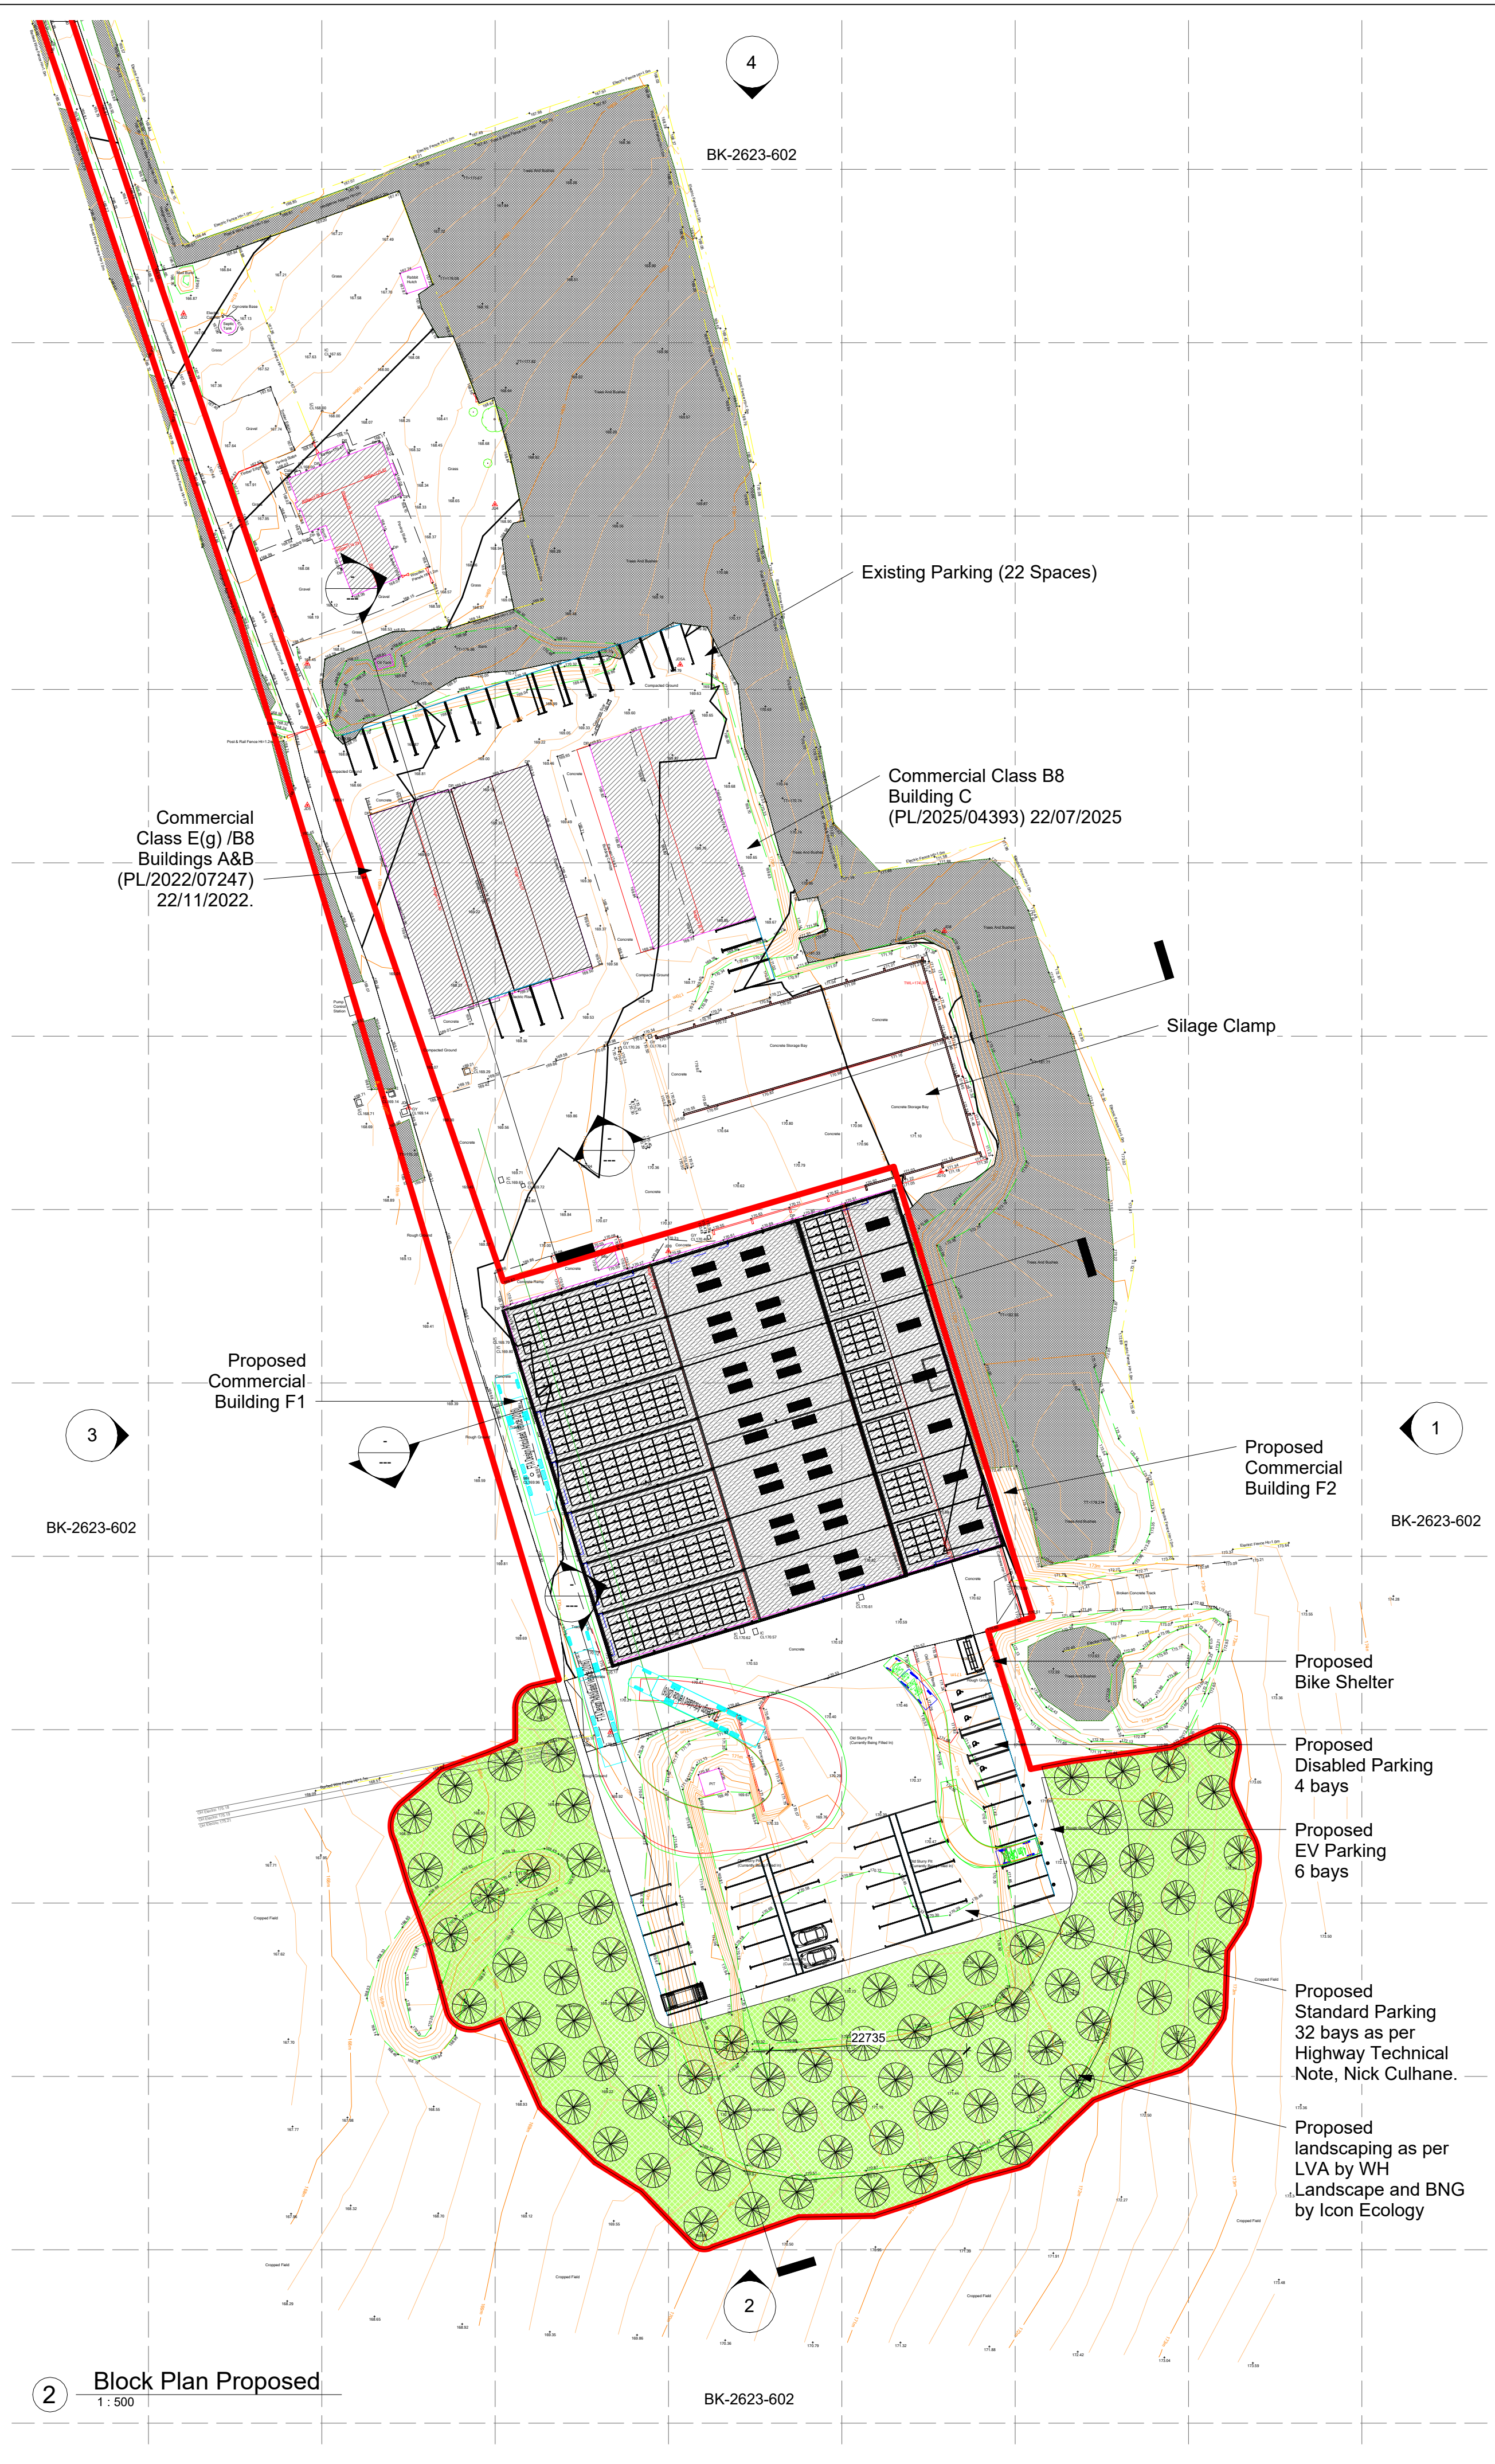


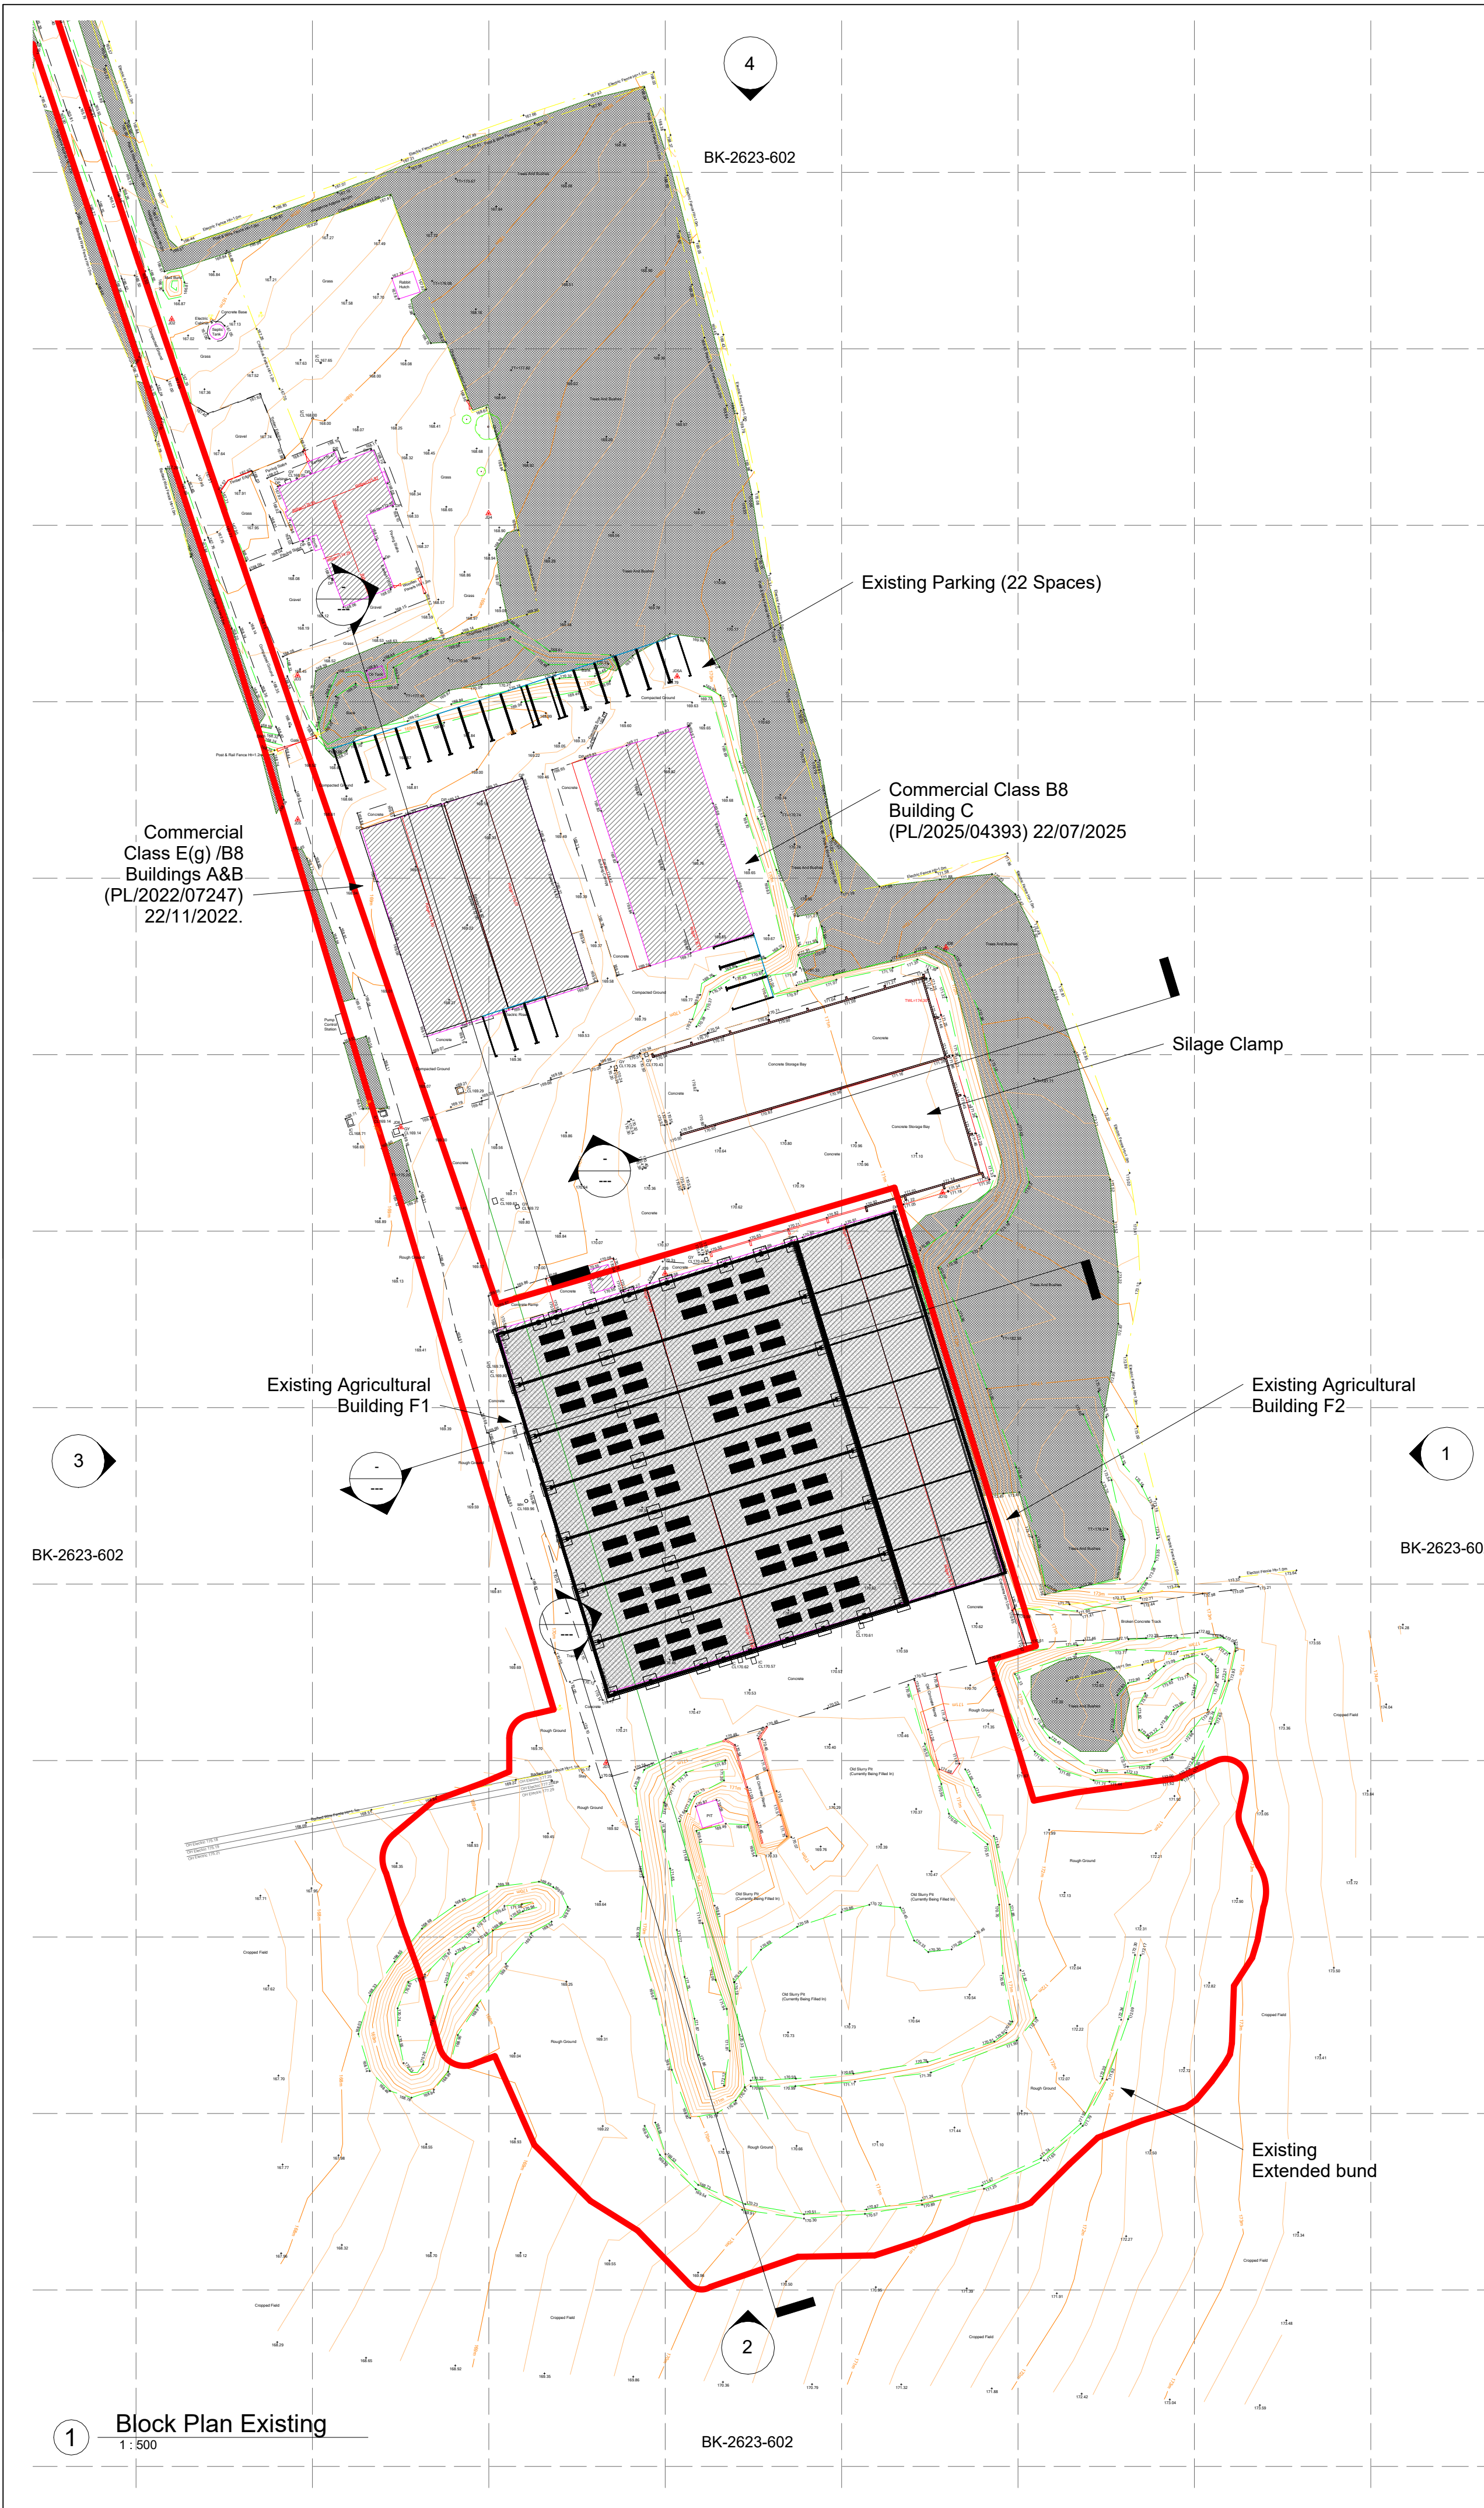

Combination of Class E(g), B2 and B8 uses
(between 16 and 65 car parking spaces required)

Building Footprint: 35.071 x 42.672 = 1,496.5

Site Area = 8,600 sqm

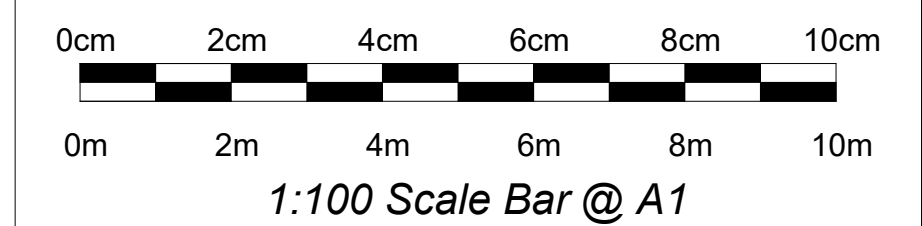

No.	Description	Date
R1	'Silage clamp roof' typo removed.	24/07/26
R2	Red line removed from around silage clamp.	29/07/26
R3	Red line amended as per BNG by Icon Ecology.	22/09/26

This drawing is the property of BK Grain Handling Engineers and must not be copied or disclosed to third parties, except on the order of, or with the permission of BK Grain Handling Engineers and is subject to their recall.

Enclosure to



Littlecote Road
Froxford
Nr. Marlborough
Wiltshire
SN8 3JY

Specialist in Grain Handling and Milling Equipment
Tel: (01488) 684154
Email: info@bkgrain.co.uk
Website: bkgrain.co.uk

PROJECT

Proposed Commercial Buildings (F1, F2)

CUSTOMER

Reachswitch Ltd
Copse Drive Dairy, Copse Drive, Ogbourne
St George, Wiltshire, SN8 1RW

SHEET

Block Plans

SCALE	1 : 500	DRAWING NO.	BK-2623-102-R3
DATE	10/07/2026	DWG BY	RD
		CHK BY	BB