
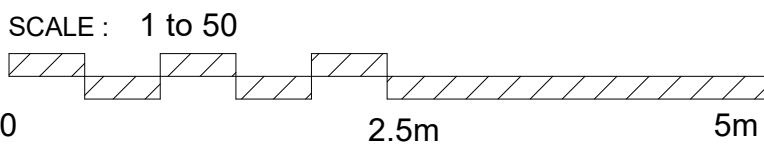
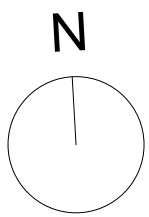


NOTE: Report all errors and omissions to the Architect. All dimensions to be checked on site before fabrication.

Contractors must verify all dimensions on site before setting out, commencing work, or making any shop drawings.

- All dimensions must be checked on site
- All setting out to be checked on site
- All levels must be checked on site and their datum confirmed
- This drawing must be read in conjunction with the relevant specification clauses
- This drawing must not be used for land transfer purposes

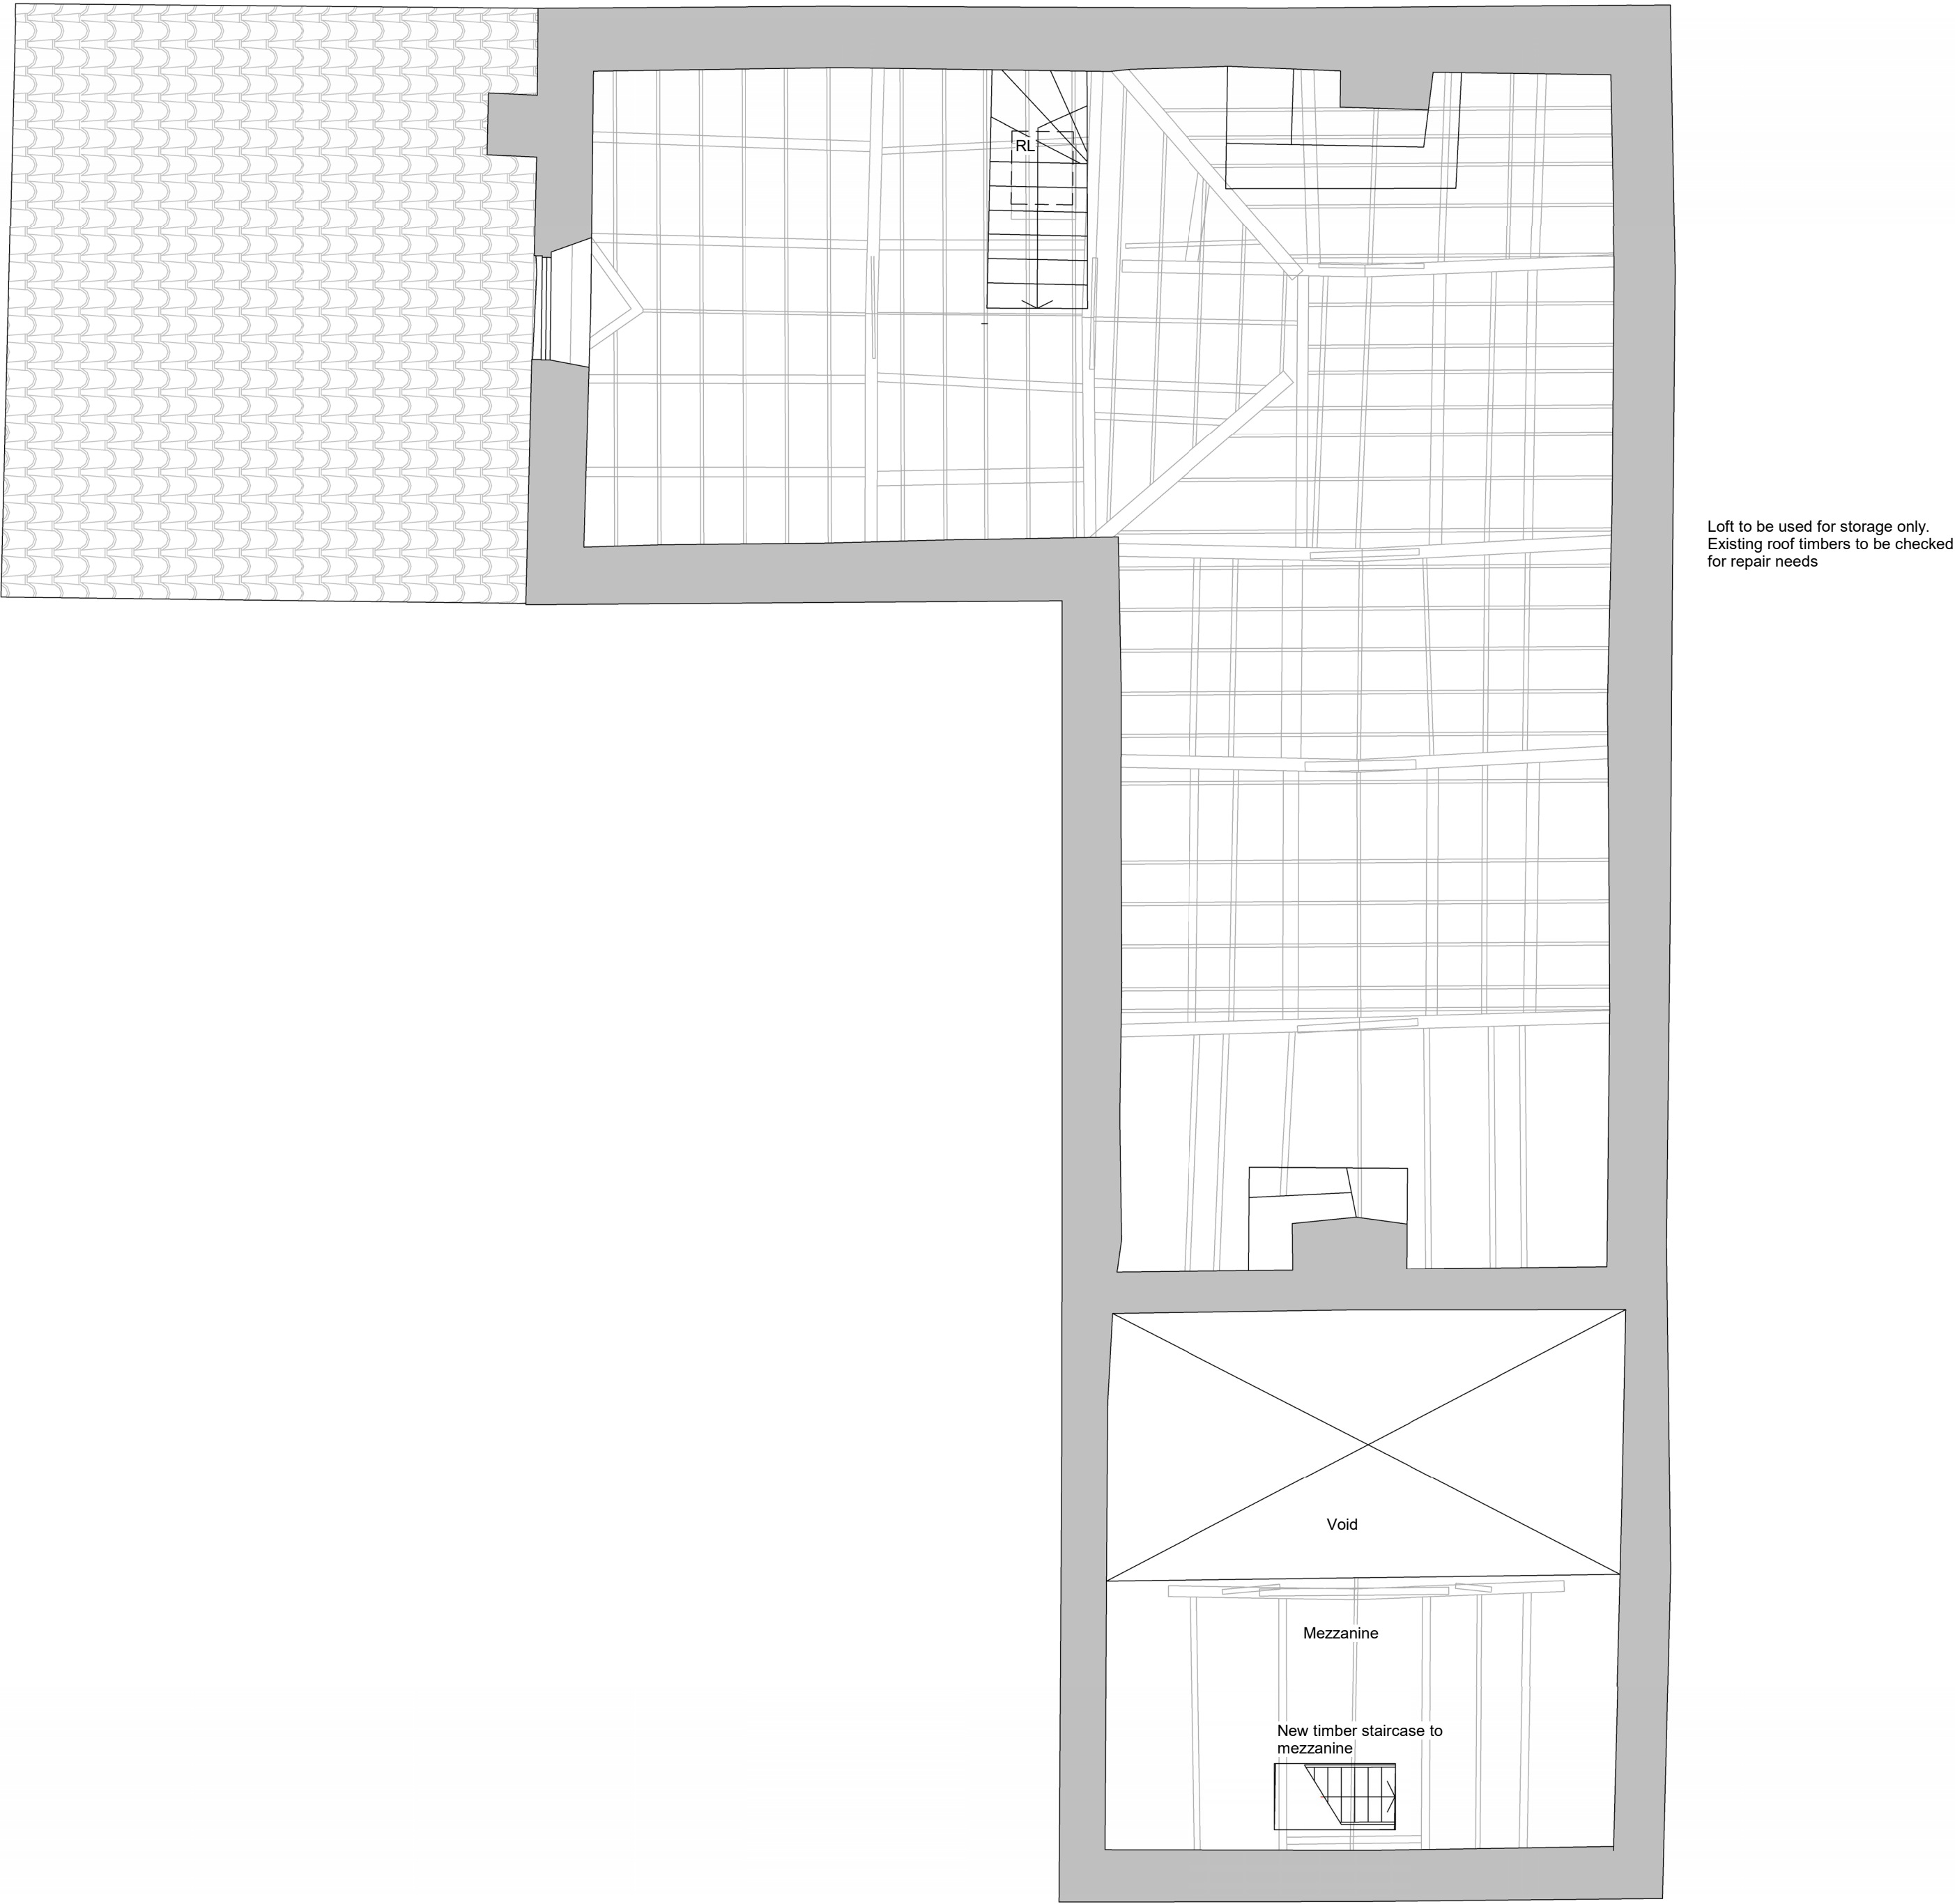

Note: This maybe a reduced sized print, check scales below

Kim Rivers		Current/Proposed Loft Plan	
Project number	2186	P03 FH	
Date	Issue Date		
Drawn by	Author		
Project Status	Project Status		
Upper Studley Farm, Swindon Road, Royal Wootton Bassett, SN4 8ET		Scale @ A1	1 : 50