



All Intellectual Property Rights (including copyright) in or arising out of this drawing and the building works depicted are owned by Pegasus Planning Group Ltd (Pegasus Group) and may not be reproduced and/or copied without a written licence. Pegasus Group accepts no liability for any use of this drawing other than for its original purpose and by the original client except in circumstances where approval for use has been supplied by Pegasus Group in writing. Use only written dimensions. Drawing prepared for planning application purposes only. DO NOT SCALE (or use) for construction, sales or any other purpose. Any queries to be reported to Pegasus Group for clarification. © Pegasus Planning Group Limited. © Crown copyright and database rights OS 100042093. Promap. Licence number 100020449. ImmapSite Licence number 0100031673. Terms & Conditions @pegasusgroup.co.uk

Issue:

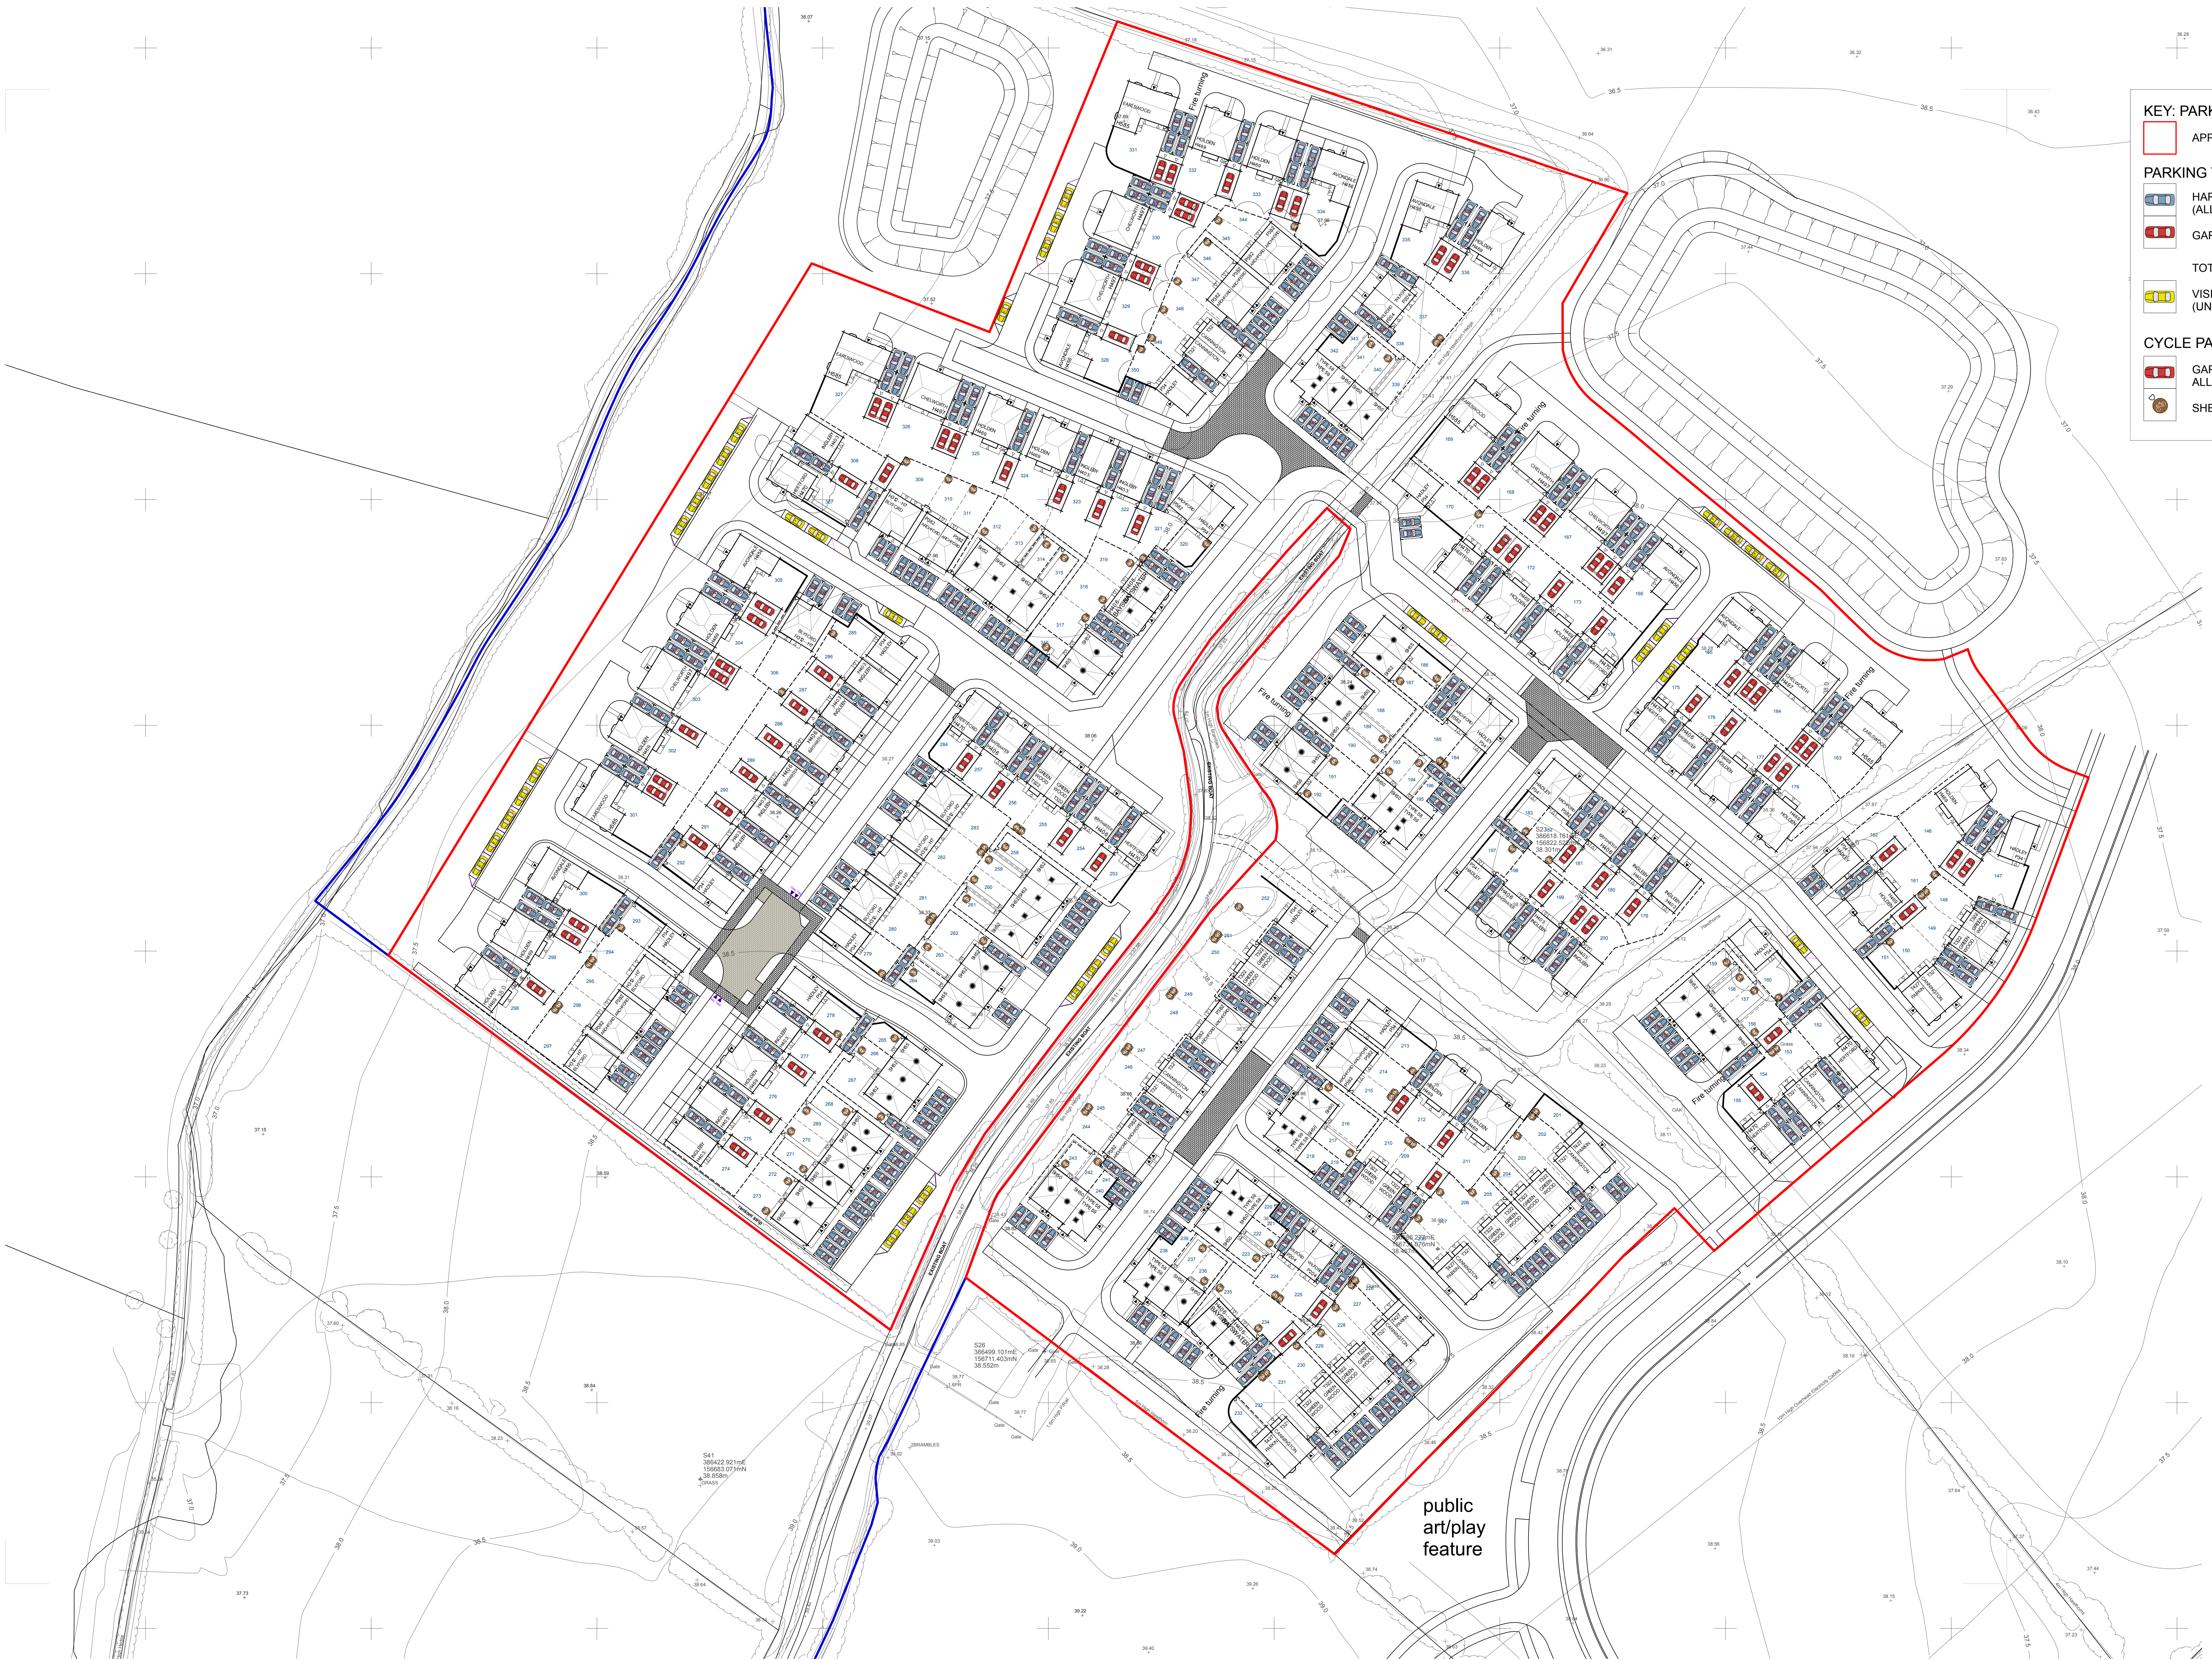

KEY: PARKING STRATEGY	
	APPLICATION BOUNDARY
PARKING TYPOLOGIES:	
	HARDSTANDING (ALLOCATED) 420
	GARAGE 83
TOTAL (ALLOCATED) 503	
	VISITOR PARKING (UNALLOCATED) 35
CYCLE PARKING	
	GARAGE (6 x 3m INTERNAL TO ALLOW FOR CYCLE STORAGE)
	SHED/CYCLE STORE

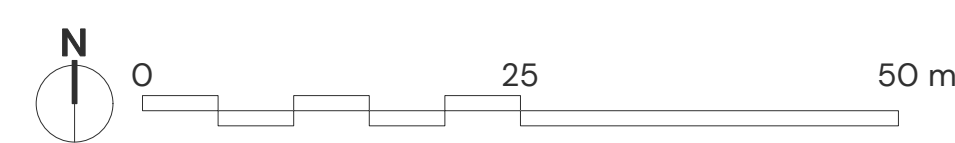

Ashton Park, Trowbridge – Car Parking Strategy Plan (Phase 2)

| PEGASUSGROUP.CO.UK | TEAM/DRAWN BY: JBY | APPROVED BY: KLB | DATE: 03/07/2026 | SCALE: 1:500@A0 | DRWG: P26-0181_DE_01_A_12 | CLIENT: Barratt Redrow |

PEGASUS
GROUP