

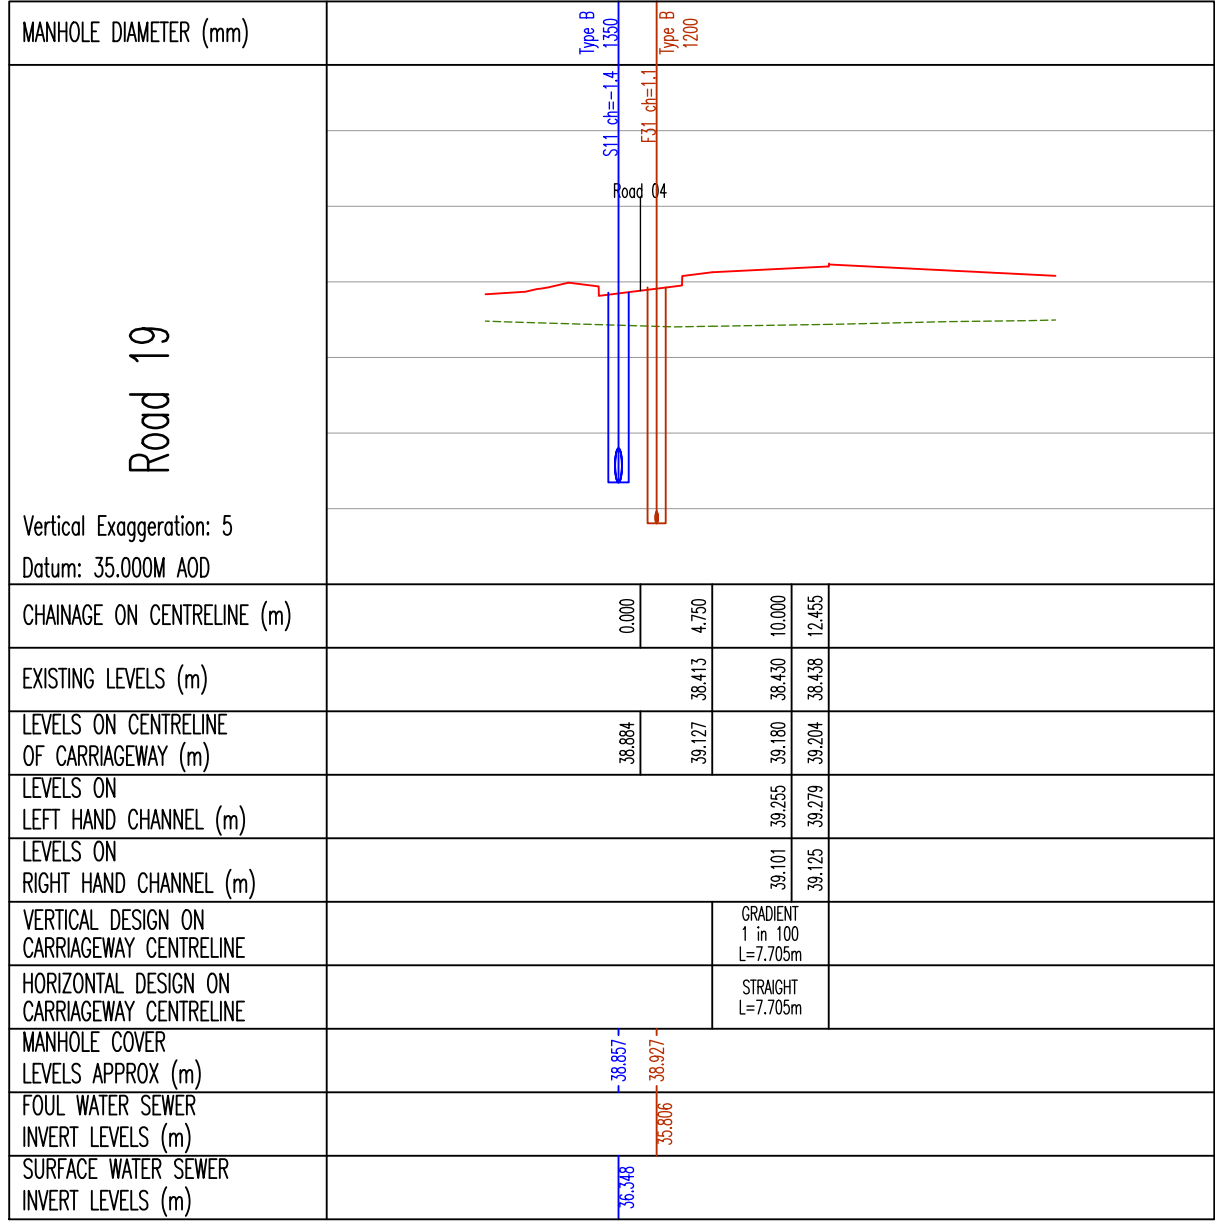
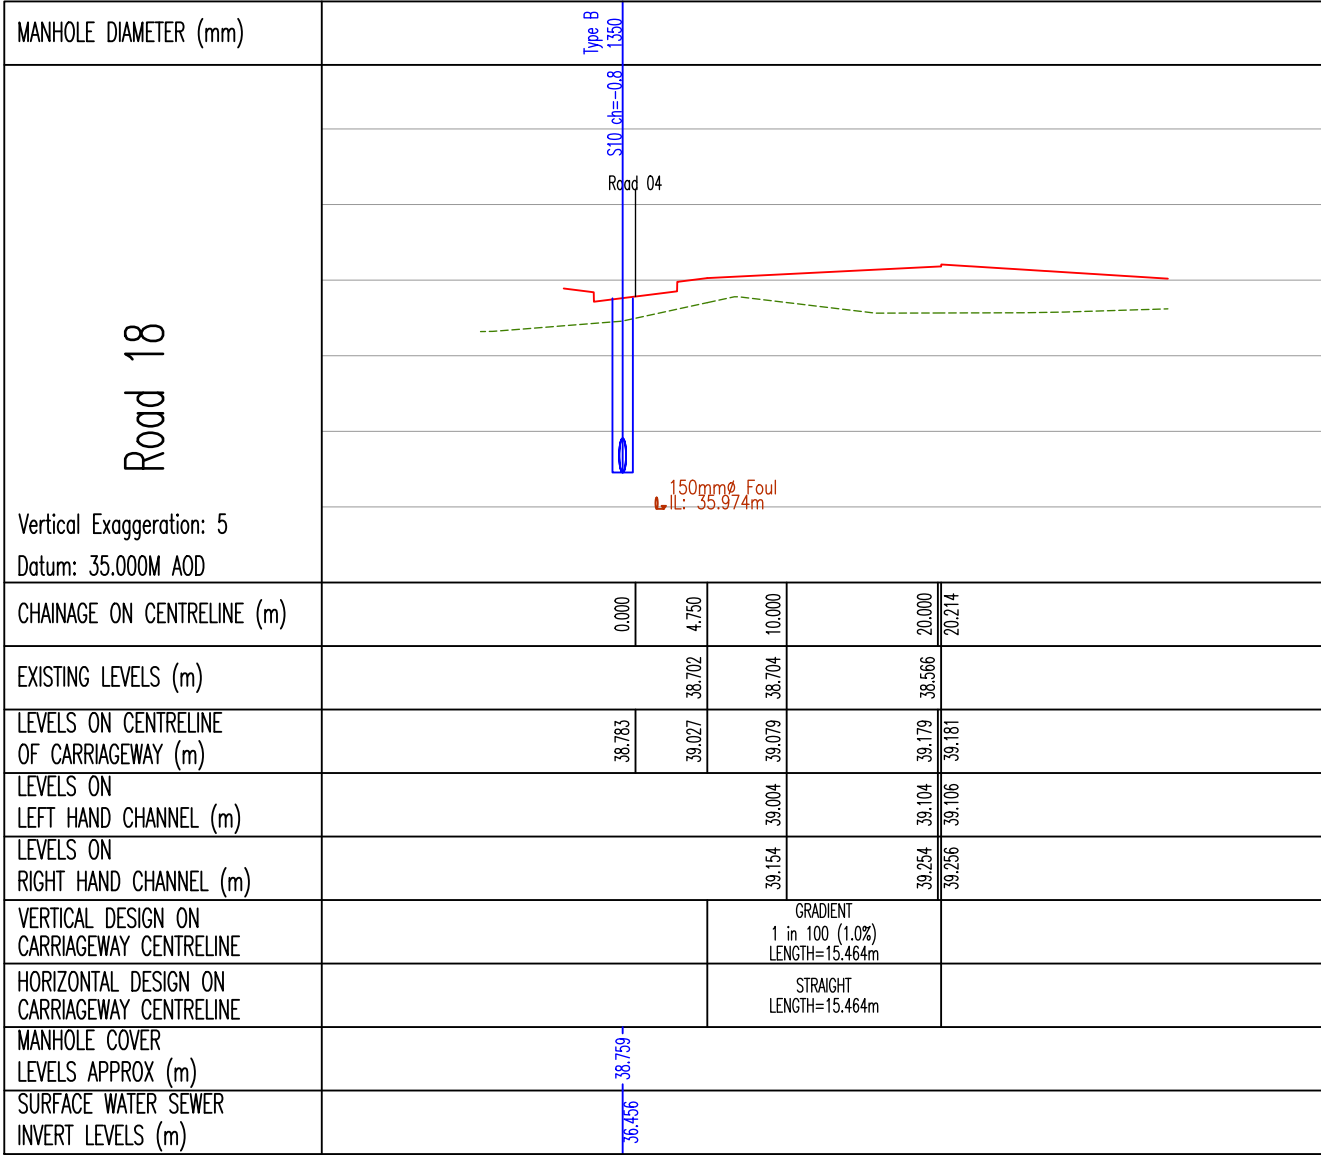
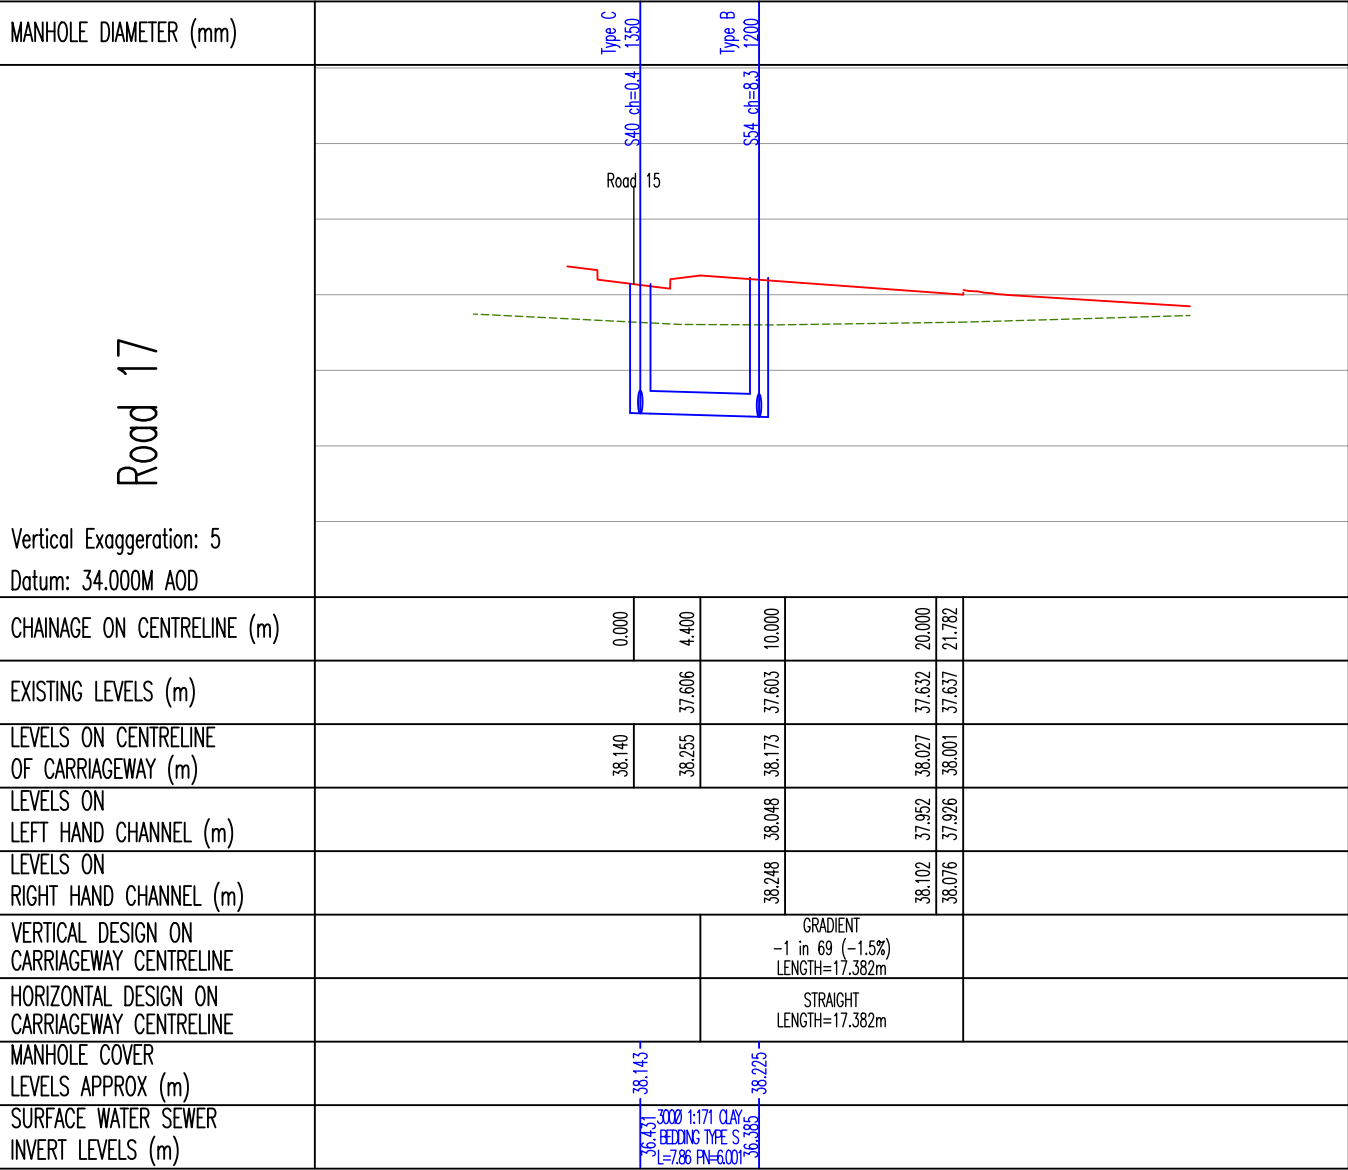
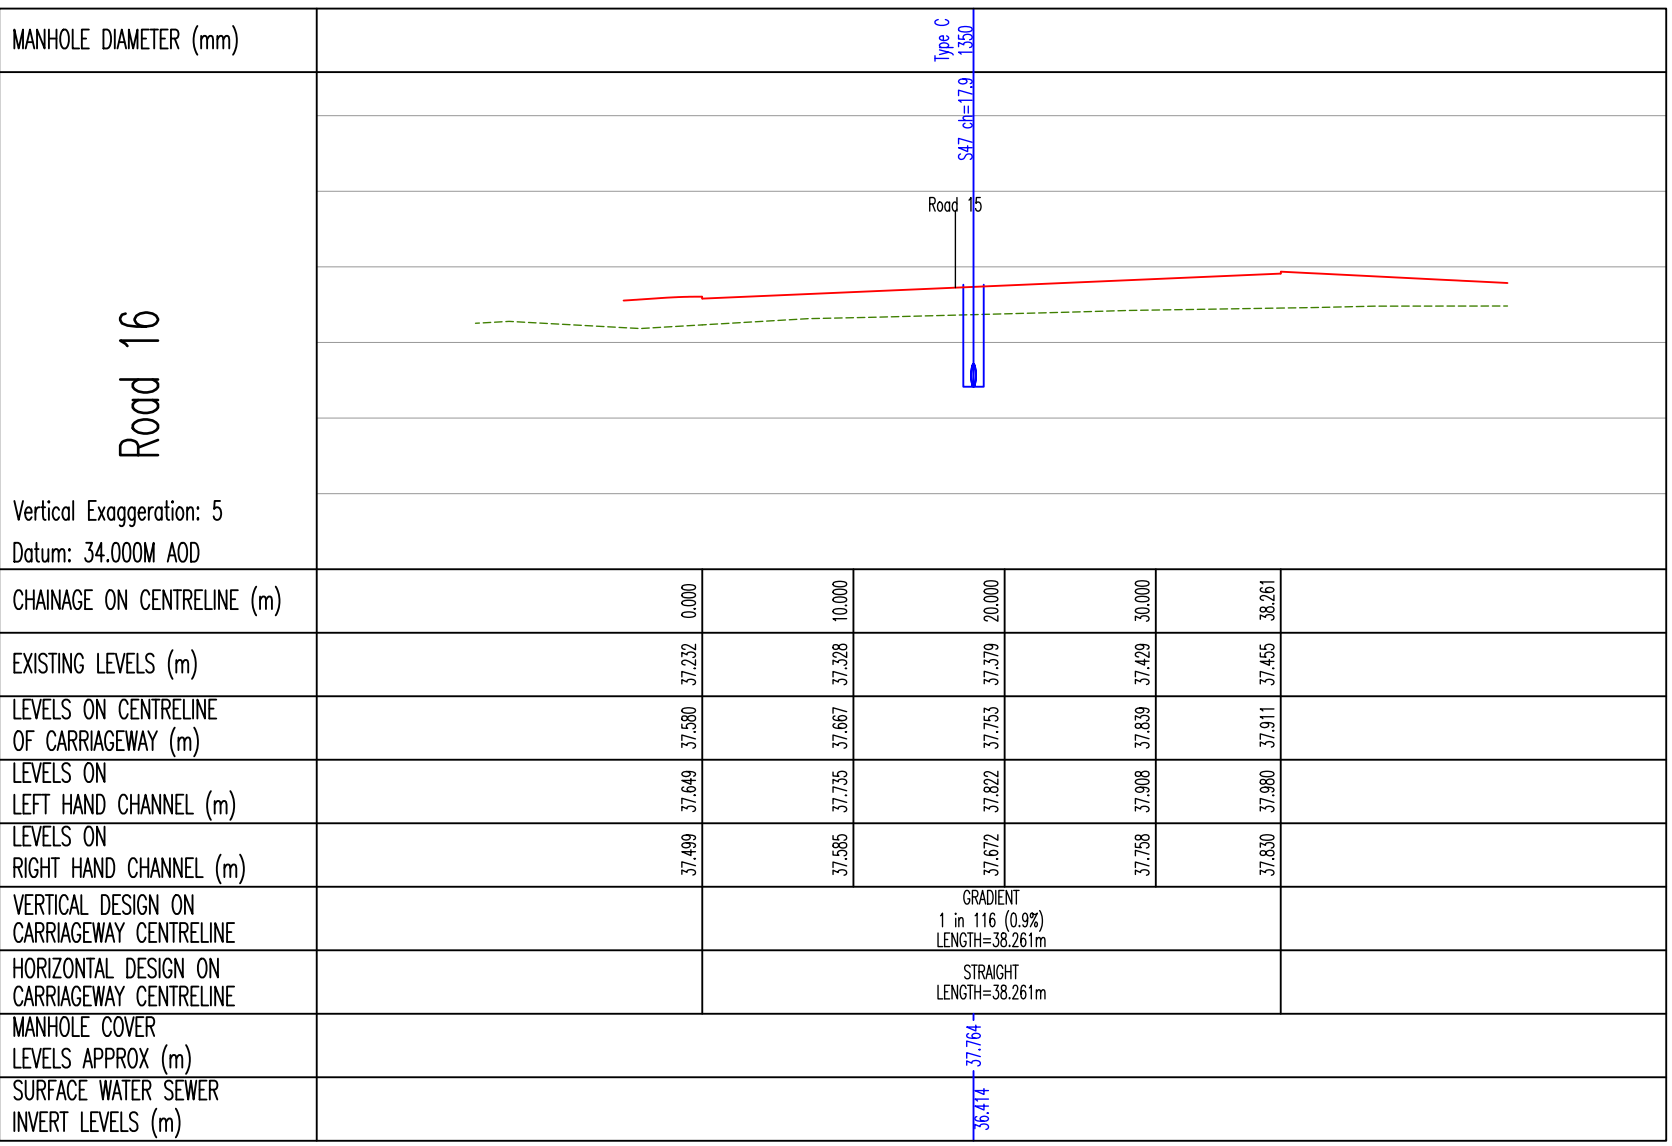
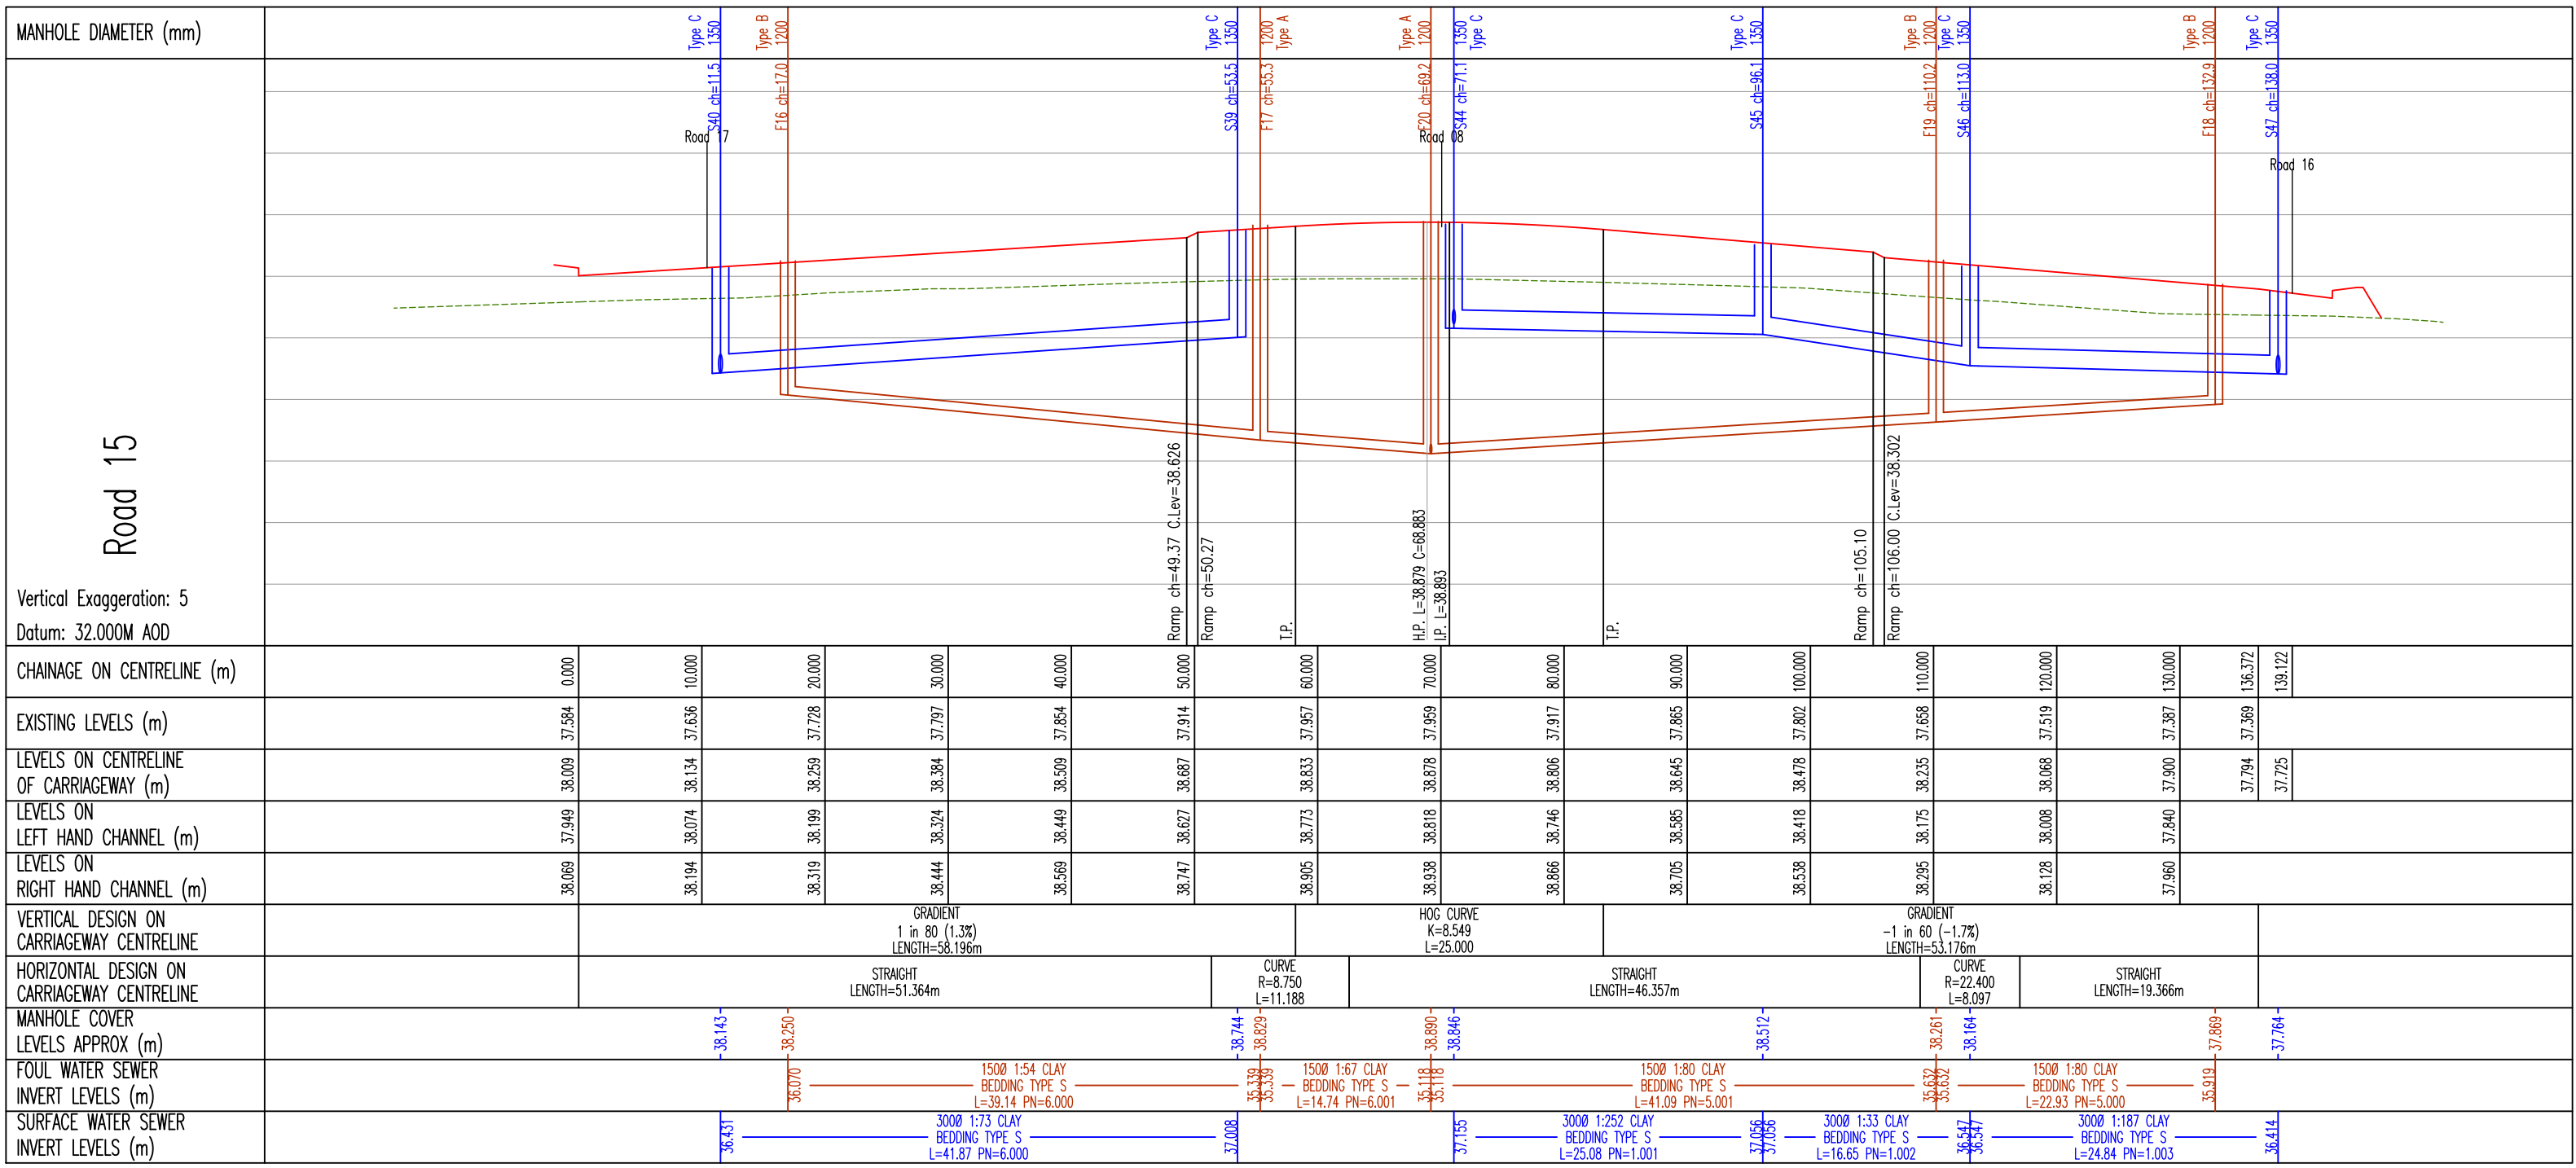
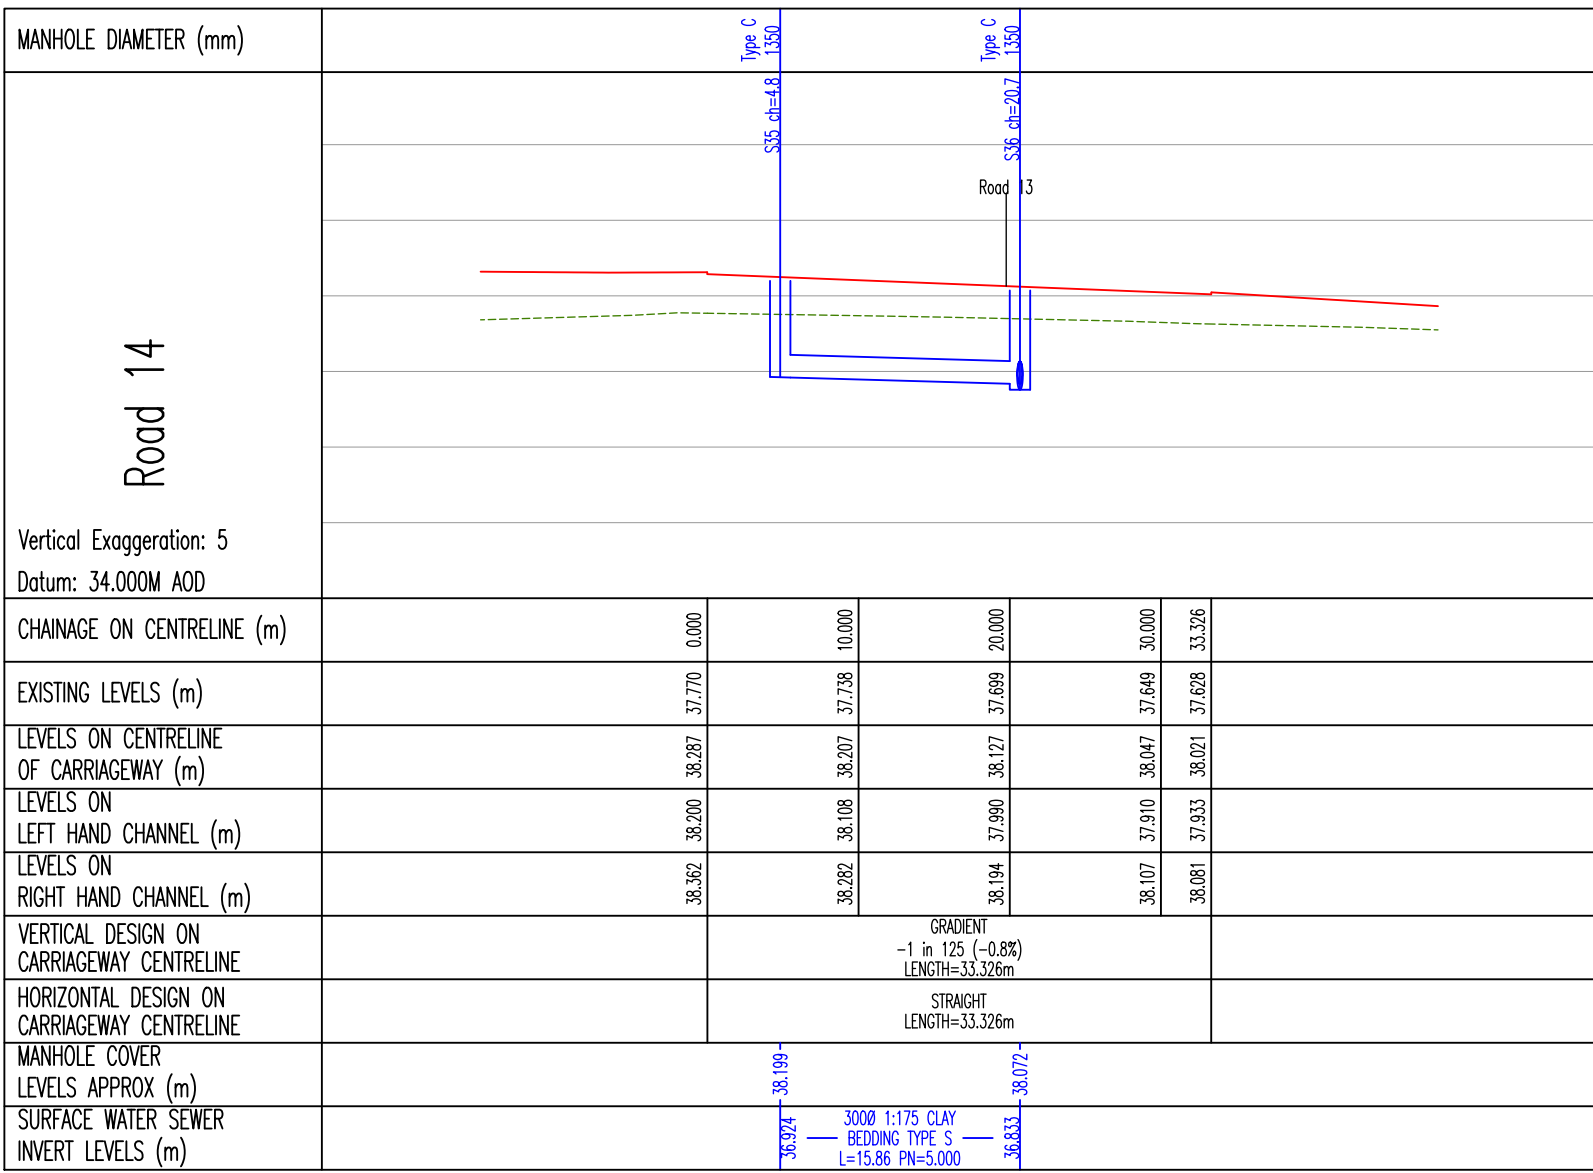


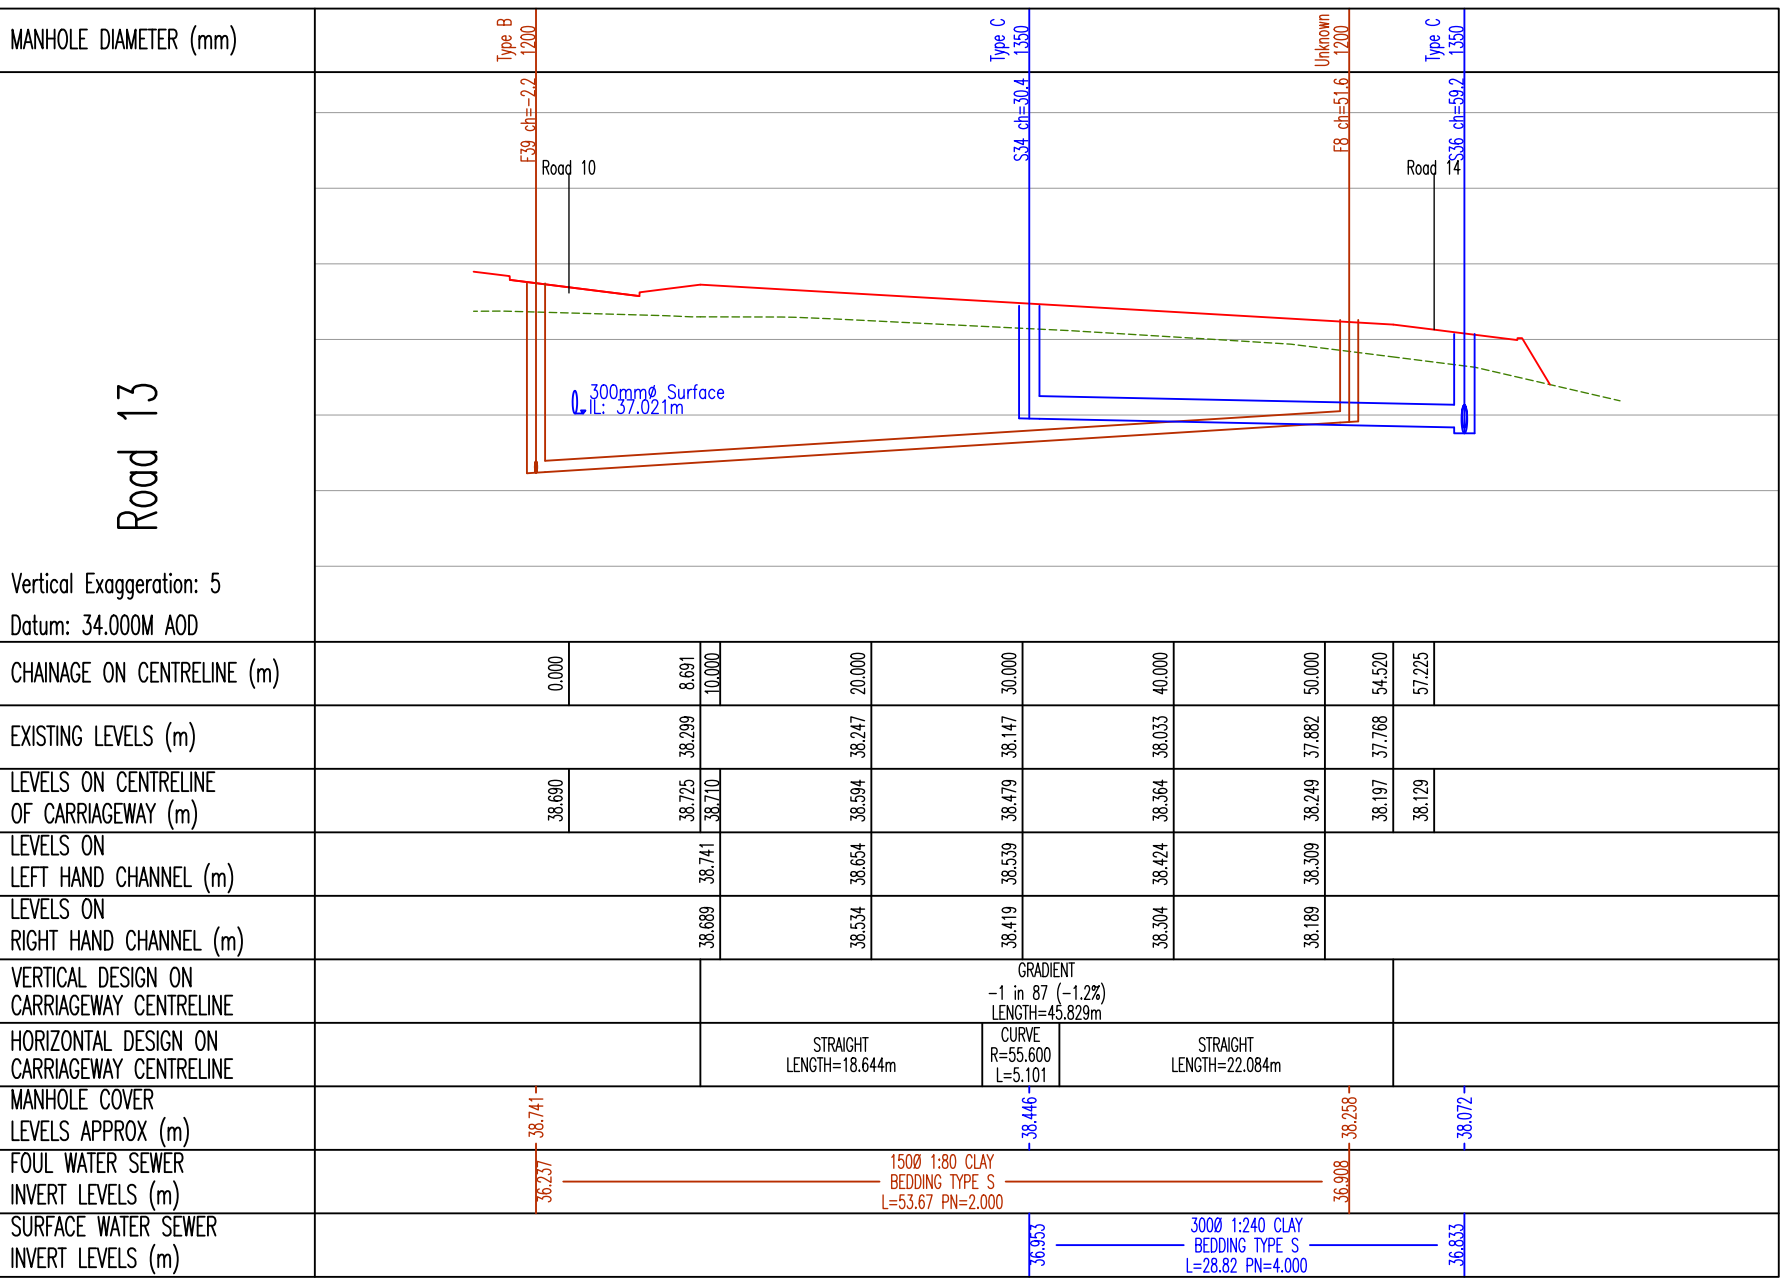

- NOTE
- All works for adoption under a Section 38 agreement shall be carried out to Minimum Council Specification and to the approval of the area highway inspector.
 - All works for adoption under a Section 106 agreement shall be carried out to the Water UK document "Sewage Sector Guidance Appendix C" and to the agreement of The Water Authority.
 - Do Not Scale.
 - This drawing is to be read in conjunction with and checked against all other drawings, Engineering Details, specification and any structural, geotechnical or other specialist documents provided.
 - Pipe sizes are shown in millimetres and levels shown in metres AOD.
 - Clay pipes for foul and surface sewers shall comply with the relevant requirements of BS EN 252-1 and BS65 (surface pipes only). Clay pipes to be Class C20.
 - Unreinforced concrete and reinforced concrete pipes shall comply with the relevant provisions of BS EN 1295 and BS 5911. Concrete pipes to be Class C20.
 - All pipes are to have Class 5 granular bedding unless otherwise shown.
 - Concrete protection to be provided to all inlets under roads where cover to the pipe is less than 1.2m.
- Existing Ground
Finished Ground
Highway subject to separate application
- Proposed Foul Sewer and Manhole
Proposed Surface Sewer and Manhole

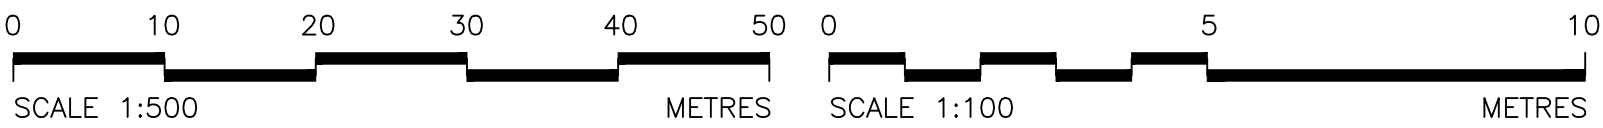

Ashton Park Phase 2 Residential
Road and Sewer Longsections Sheet 2
DWG: 629-PH2-P-200-02
1:500H 1:100V @A0
Client: Barratt Redrow

Revisions

Phoenix
DESIGN PARTNERSHIP LIMITED

1st Floor Office Suite, The Old School House, South Plaines, BAZ 6AP. Tel: 01225 243020
email: enquiries@phoenixdesign.co.uk
www.phoenixdesign.co.uk

Rev 1
Rev 2
