


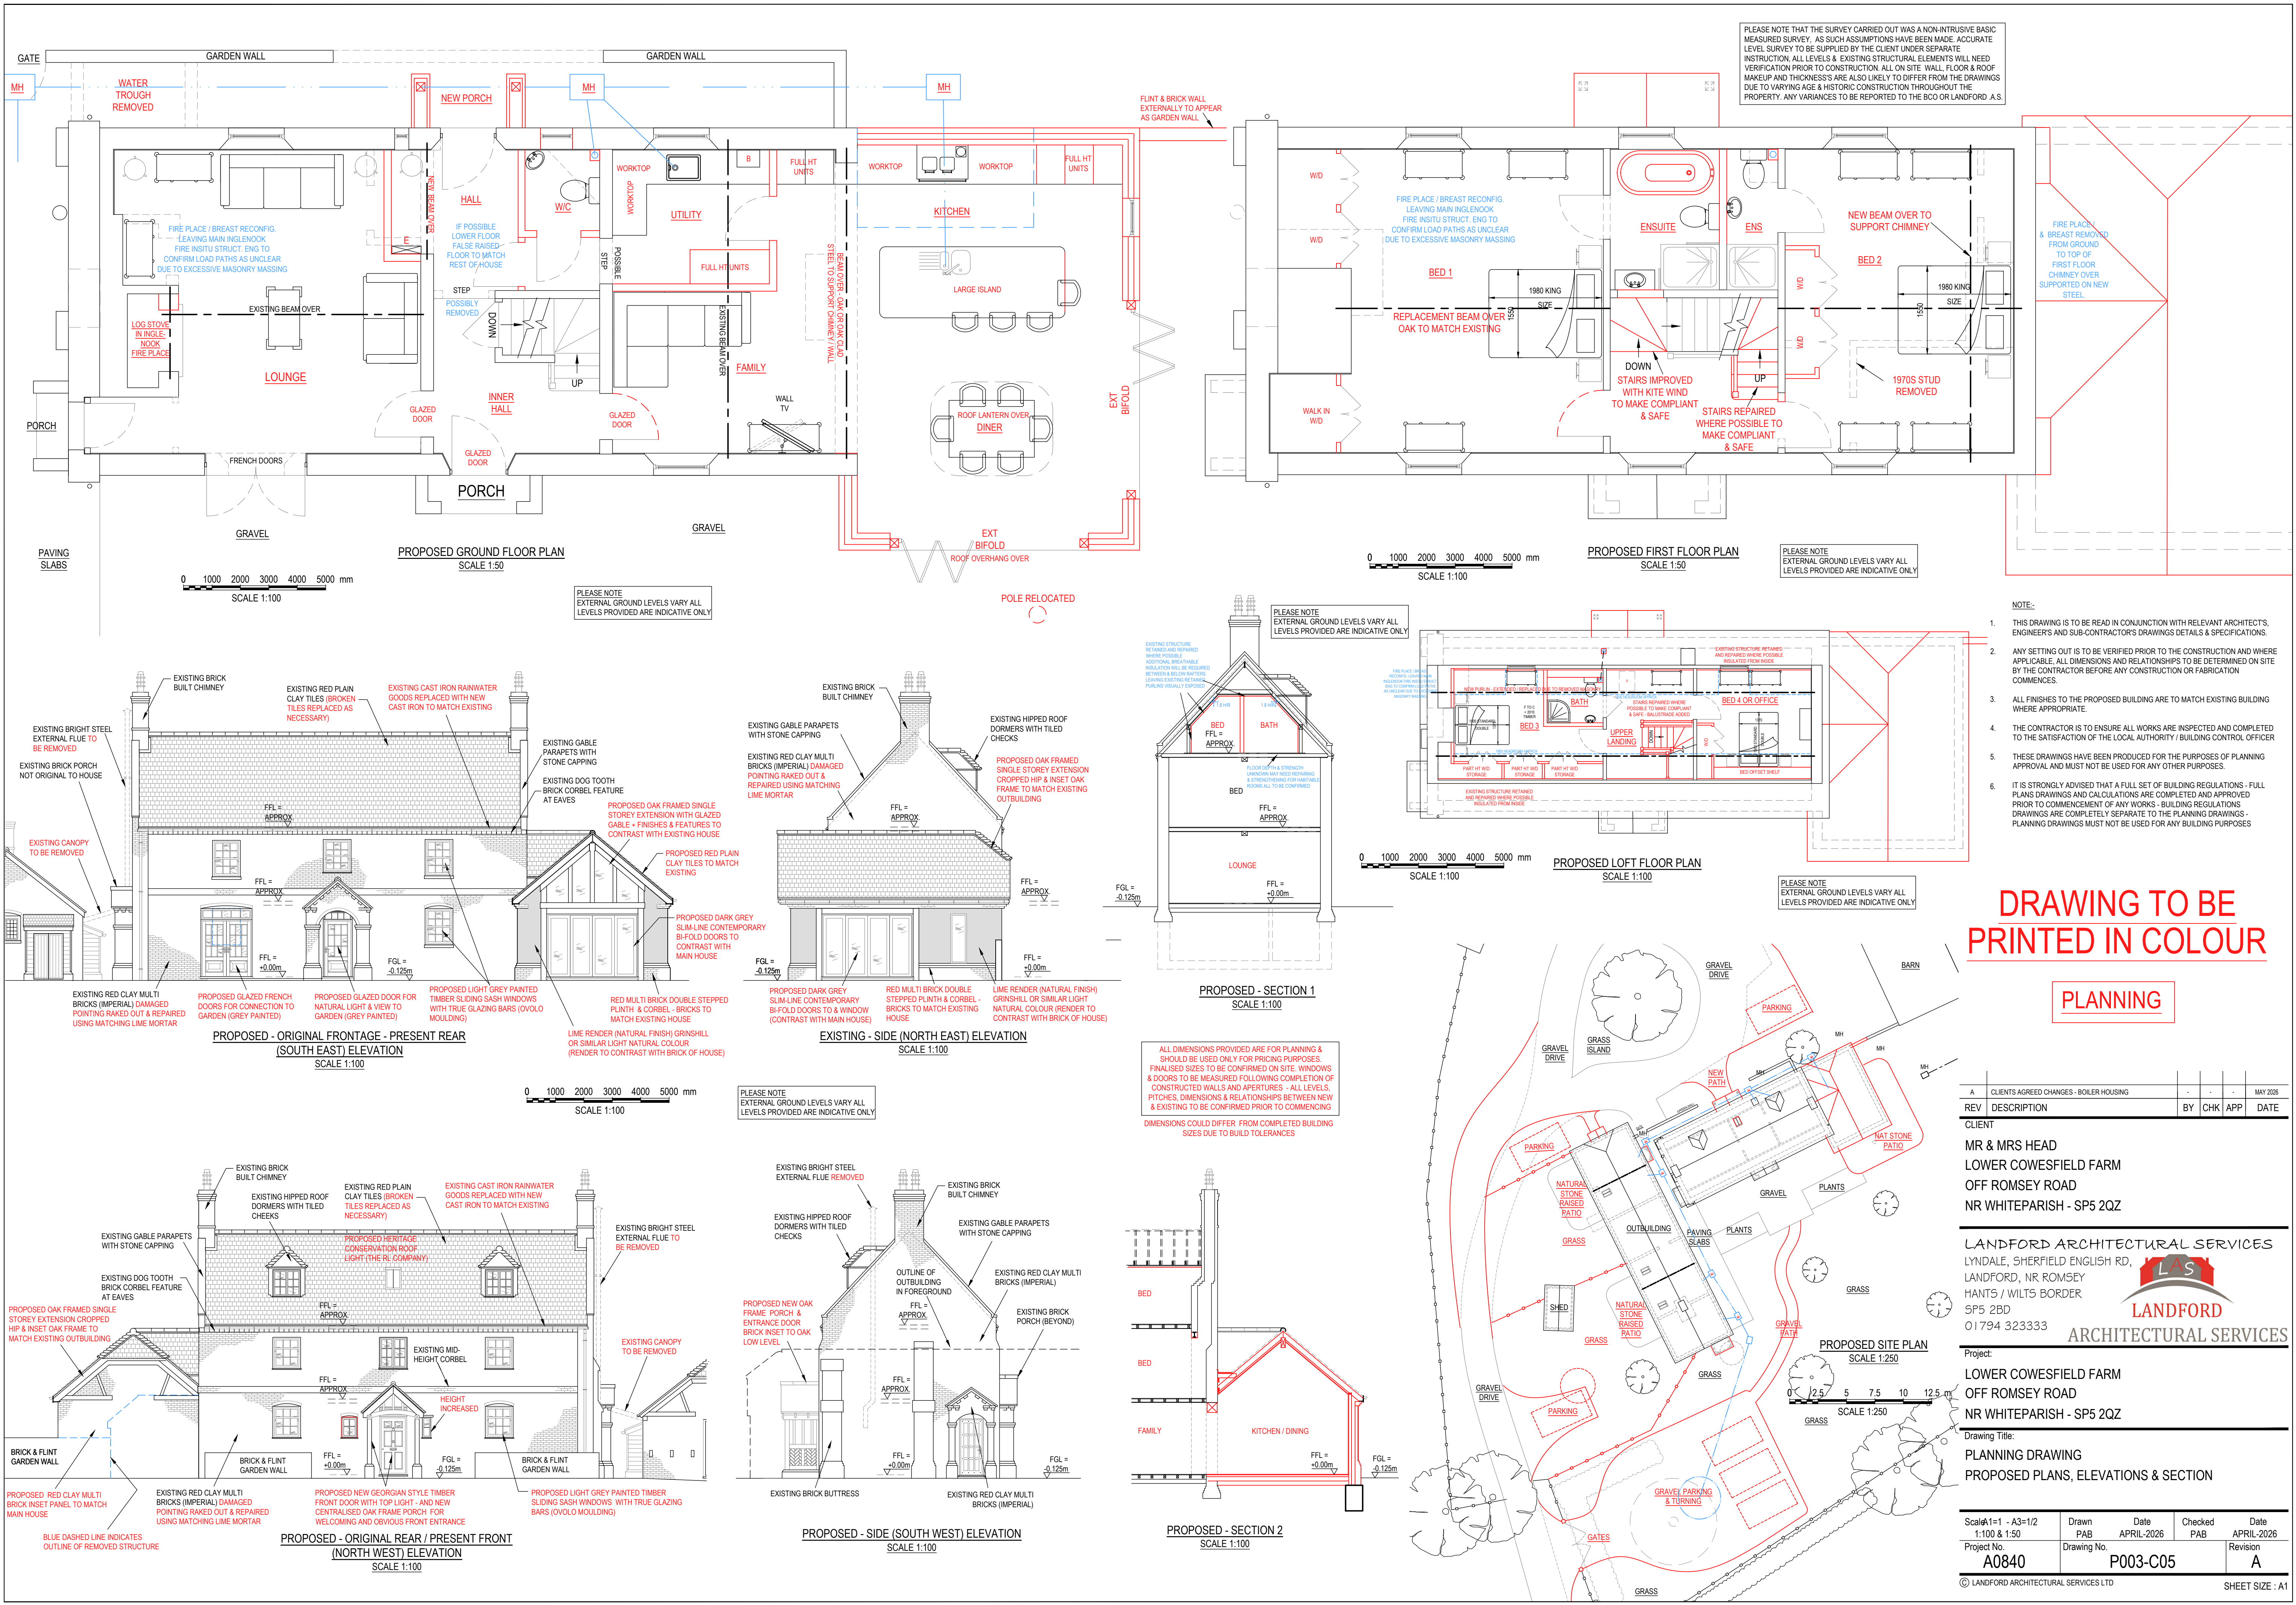

DRAWING TO BE
PRINTED IN COLOUR

PLANNING

A	CLIENTS AGREED CHANGES - BOILER HOUSING	-	-	-	MAY 2026
REV	DESCRIPTION	BY	CHK	APP	DATE
CLIENT					
MR & MRS HEAD					
LOWER COWESFIELD FARM					
OFF ROMSEY ROAD					
NR WHITEPARISH - SP5 2QZ					
LANDFORD ARCHITECTURAL SERVICES					
LYNDALE, SHERFIELD ENGLISH RD,					
LANDFORD, NR ROMSEY					
HANTS / WILTS BORDER					
SP5 2BD					
01794 323333					
Project:					
LOWER COWESFIELD FARM					
OFF ROMSEY ROAD					
NR WHITEPARISH - SP5 2QZ					
Drawing Title:					
PLANNING DRAWING					
PROPOSED PLANS, ELEVATIONS & SECTION					
Scale 1:1 - A3=1/2	Drawn	Date	Checked	Date	
1:100 & 1:50	PAB	APRIL-2026	PAB	APRIL-2026	
Project No.	Drawing No.		Revision		
A0840	P003-C05		A		
© LANDFORD ARCHITECTURAL SERVICES LTD					
SHEET SIZE : A1					