


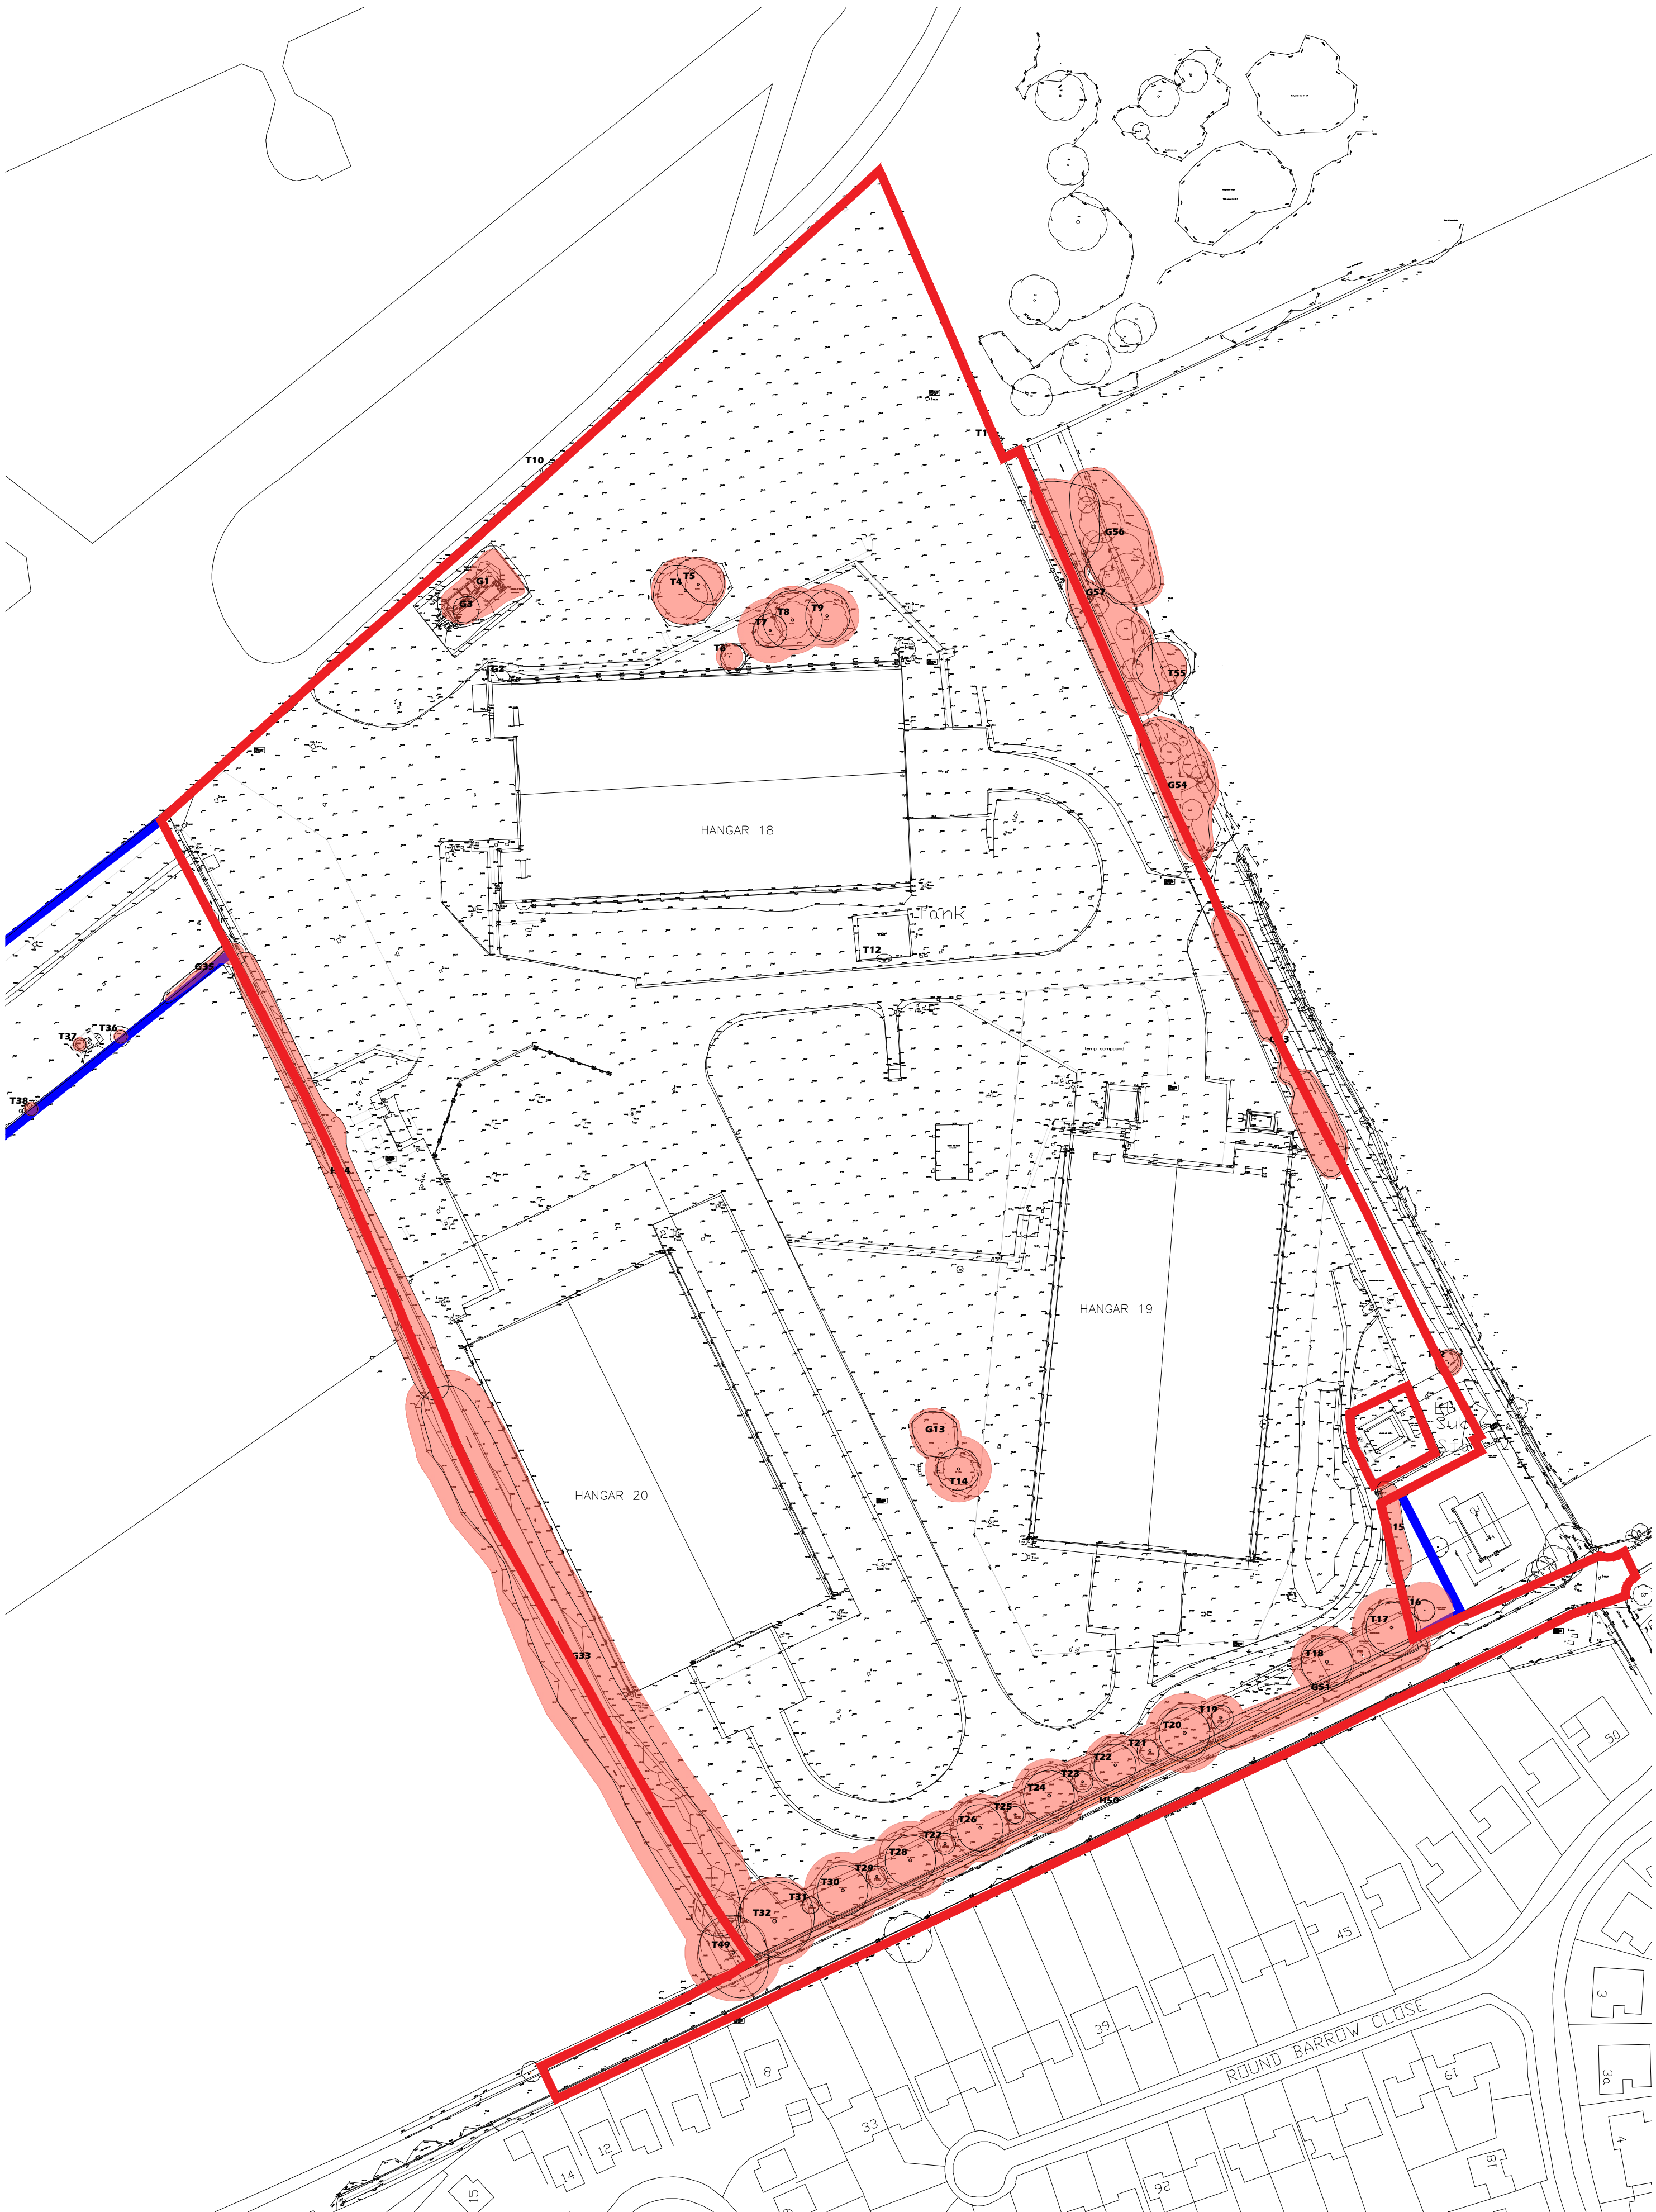

Rev	Date	Details	Rev	Status
Project	Stage	Drawing	Rev	Status
3746	2	1002	C	PLANNING

Scale	Size	Drawn	Check	Creation
1:1000	A2 P	MD	MB	

Hangars 18, 19 and 20
Colerne
Site Plan
As Existing