



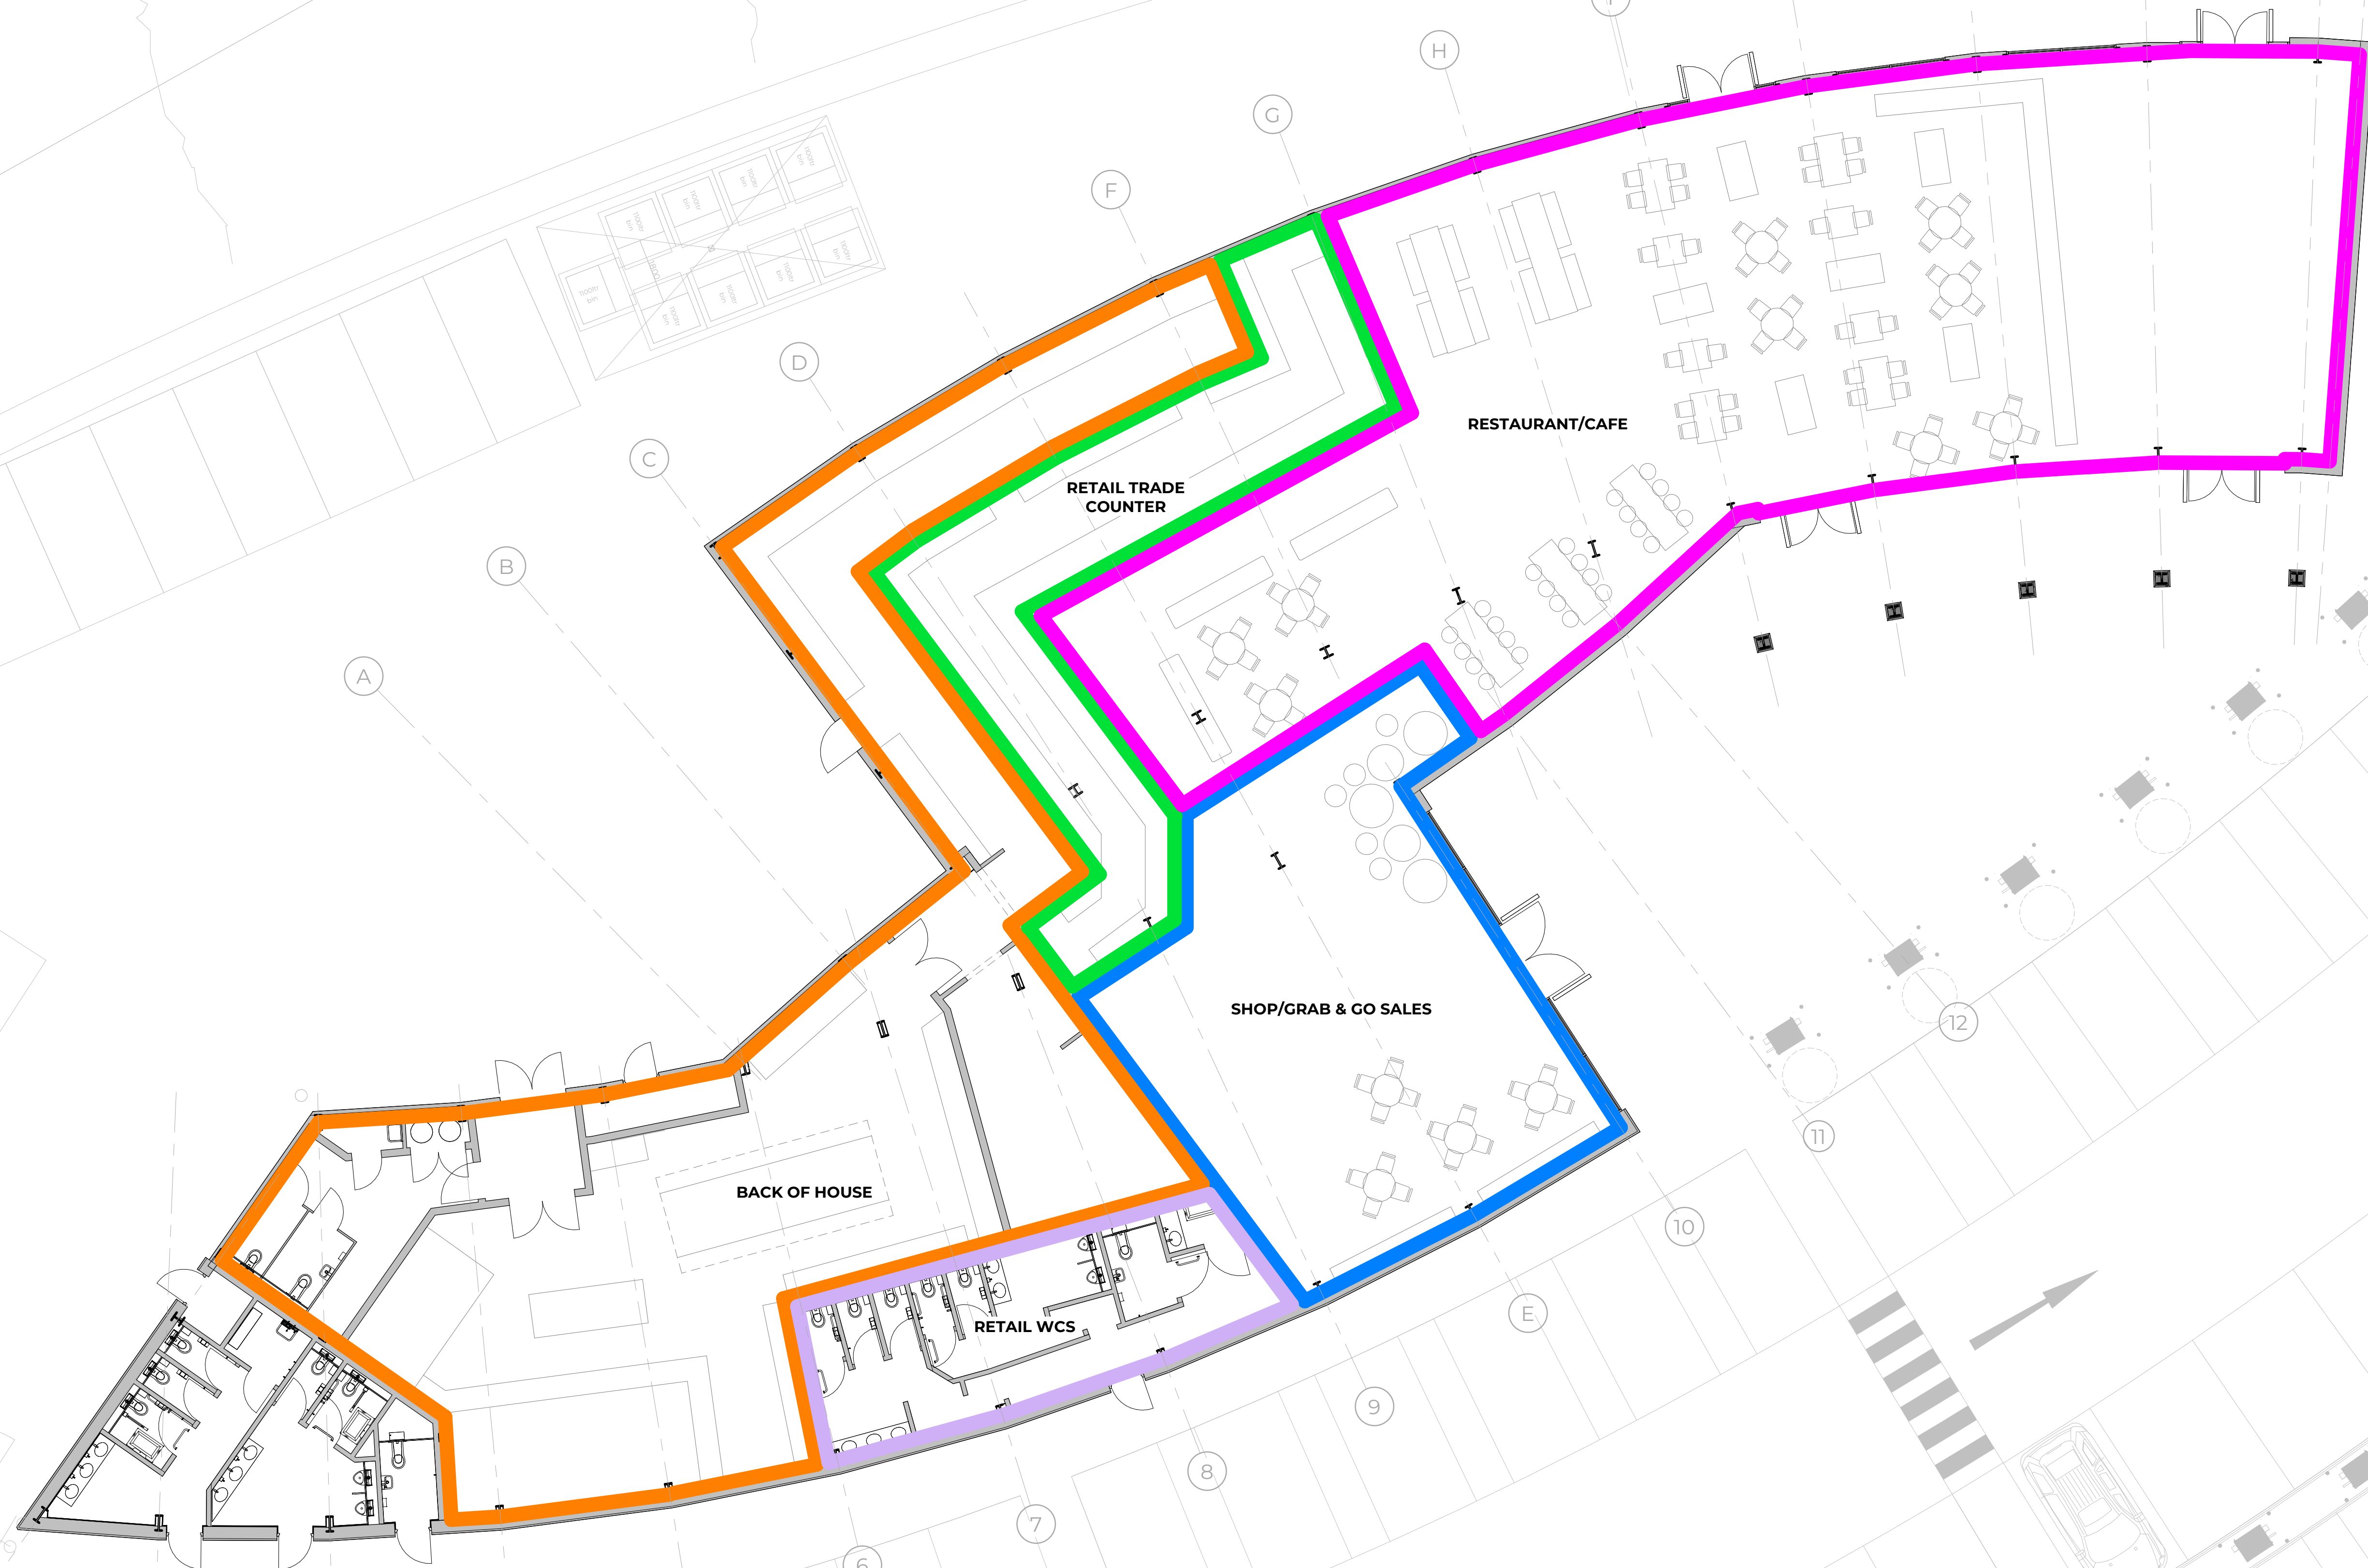

Proposed Retail Unit Floor Plan- Planning
1:100

Rev	Drn	Revision	Date	Chk
-----	-----	----------	------	-----

PLANNING

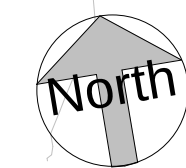

Hampshire 01794 510255
Devon 01392 327054
admin@studiofourarchitects.co.uk
www.studiofourarchitects.com

Client
Instavolt

Project
**NEW EV-CHARGING SUPERHUB
CHICKLADE SERVICES**

Title
Proposed Retail Unit Floor Plan

Date	Scale	Paper	Drawn
Sep 26	1:100	A1	CR1
Job N° 45075	Dwg. N° 013		Revision

345075-013 - Chicklade, EV Charging Service Station/CPD8 Design/Revit model/45075 Chicklade Services