


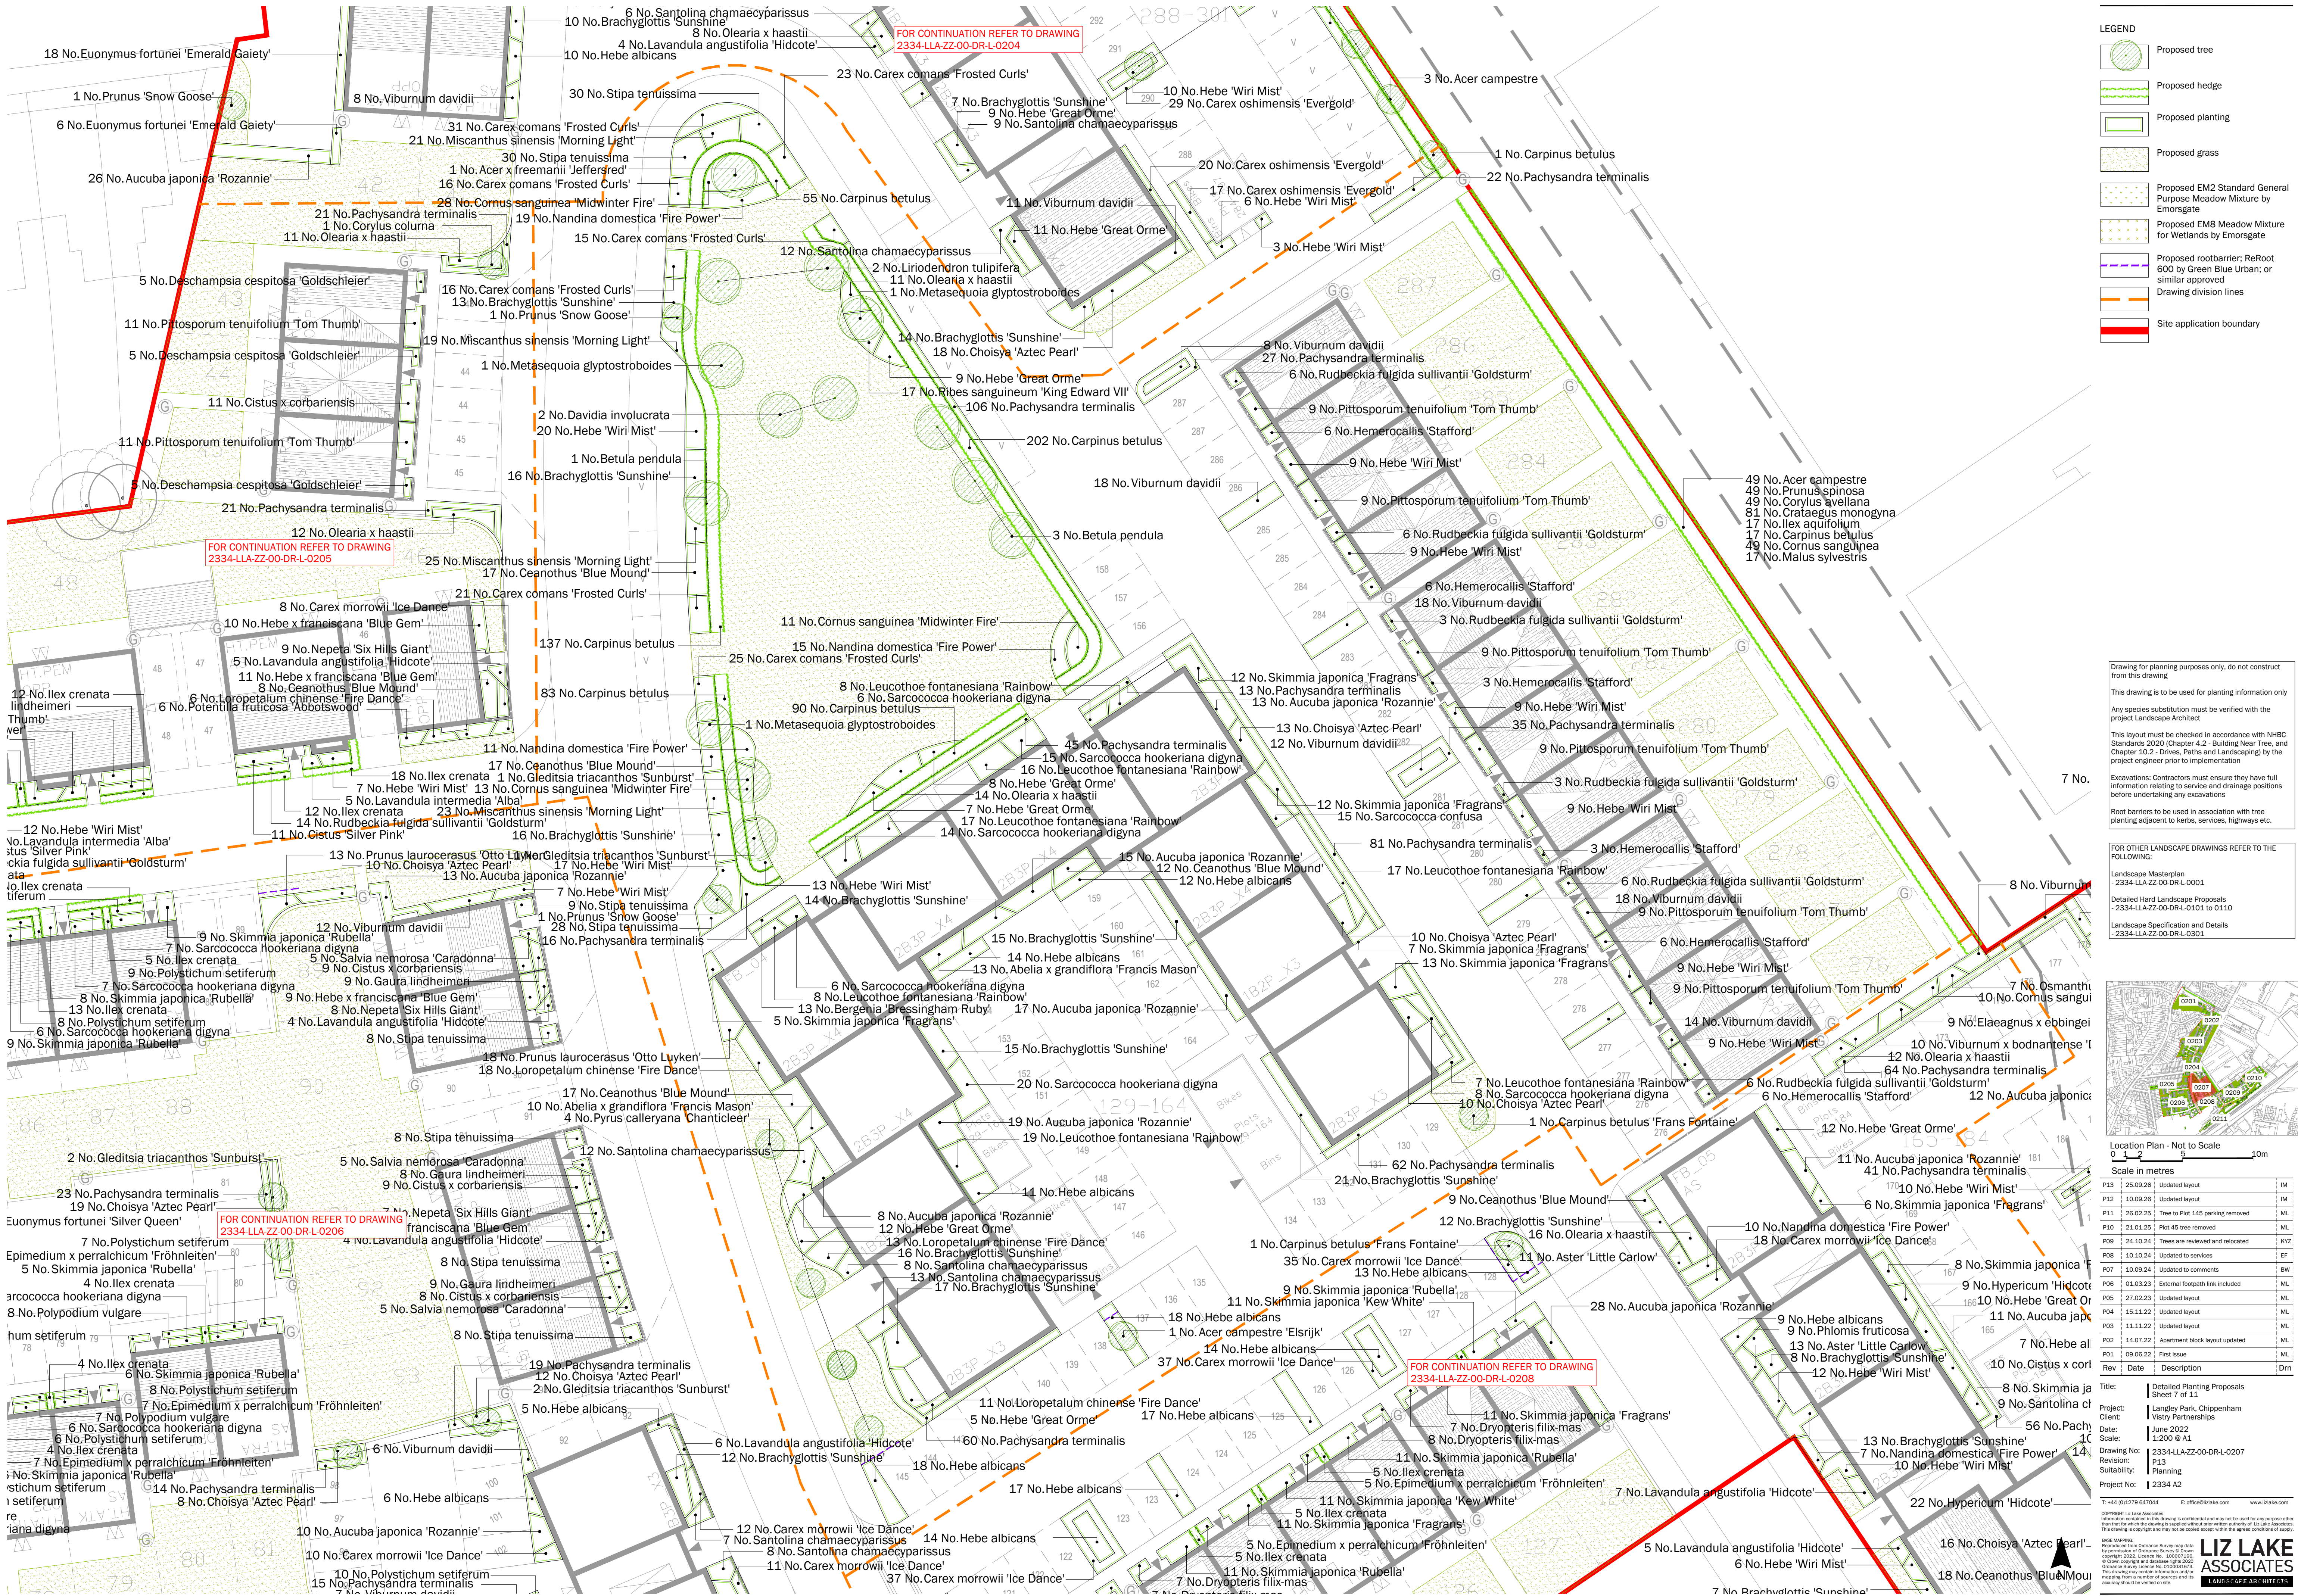

- LEGEND
- Proposed tree
 - Proposed hedge
 - Proposed planting
 - Proposed grass
 - Proposed EM2 Standard General Purpose Meadow Mixture by Emorsgate
 - Proposed EM8 Meadow Mixture for Wetlands by Emorsgate
 - Proposed rootbarrier; ReRoot 600 by Green Blue Urban; or similar approved
 - Drawing division lines
 - Site application boundary

Drawing for planning purposes only, do not construct from this drawing

This drawing is to be used for planting information only

Any species substitution must be verified with the project Landscape Architect

This layout must be checked in accordance with NHBC Standards 2020 (Chapter 4.2: Building Near Tree, and Chapter 10.2: Drives, Paths and Landscaping) by the project engineer prior to implementation

Excavations: Contractors must ensure they have full information relating to service and drainage positions before undertaking any excavations

Root barriers to be used in association with tree planting adjacent to kerbs, services, highways etc.

FOR OTHER LANDSCAPE DRAWINGS REFER TO THE FOLLOWING:

- Landscape Masterplan
2334-LLA-ZZ-00-DR-L-0001
- Detailed Hard Landscape Proposals
2334-LLA-ZZ-00-DR-L-0101 to 0110
- Landscape Specification and Details
2334-LLA-ZZ-00-DR-L-0301



Scale in metres

Rev	Date	Description	Drn
P13	25.09.26	Updated layout	IM
P12	10.09.26	Updated layout	IM
P11	26.02.22	Tree to Plot 145 parking removed	ML
P10	21.01.25	Plot 45 tree removed	ML
P09	24.10.24	Trees are reviewed and relocated	KYZ
P08	10.10.24	Updated to services	EF
P07	10.09.24	Updated to comments	BW
P06	01.03.23	External footpath link included	ML
P05	27.02.23	Updated layout	ML
P04	15.11.22	Updated layout	ML
P03	11.11.22	Updated layout	ML
P02	14.07.22	Apartment block layout updated	ML
P01	09.06.22	First issue	ML

Project: 2334 A2
Client: Langley Park, Chippenham
Vistry Partnerships
Date: June 2022
Scale: 1:200 @ A1
Drawing No: 2334-LLA-ZZ-00-DR-L-0207
Revision: P13
Submitted: Planning
Project No: 2334 A2

© 2022 Liz Lake Associates
This drawing is confidential and may not be used for any purpose other than the project for which it was prepared without the prior written authority of Liz Lake Associates.
This drawing is copyright and may not be copied or reproduced without the prior written authority of Liz Lake Associates.

LIZ LAKE ASSOCIATES
LANDSCAPE ARCHITECTS