


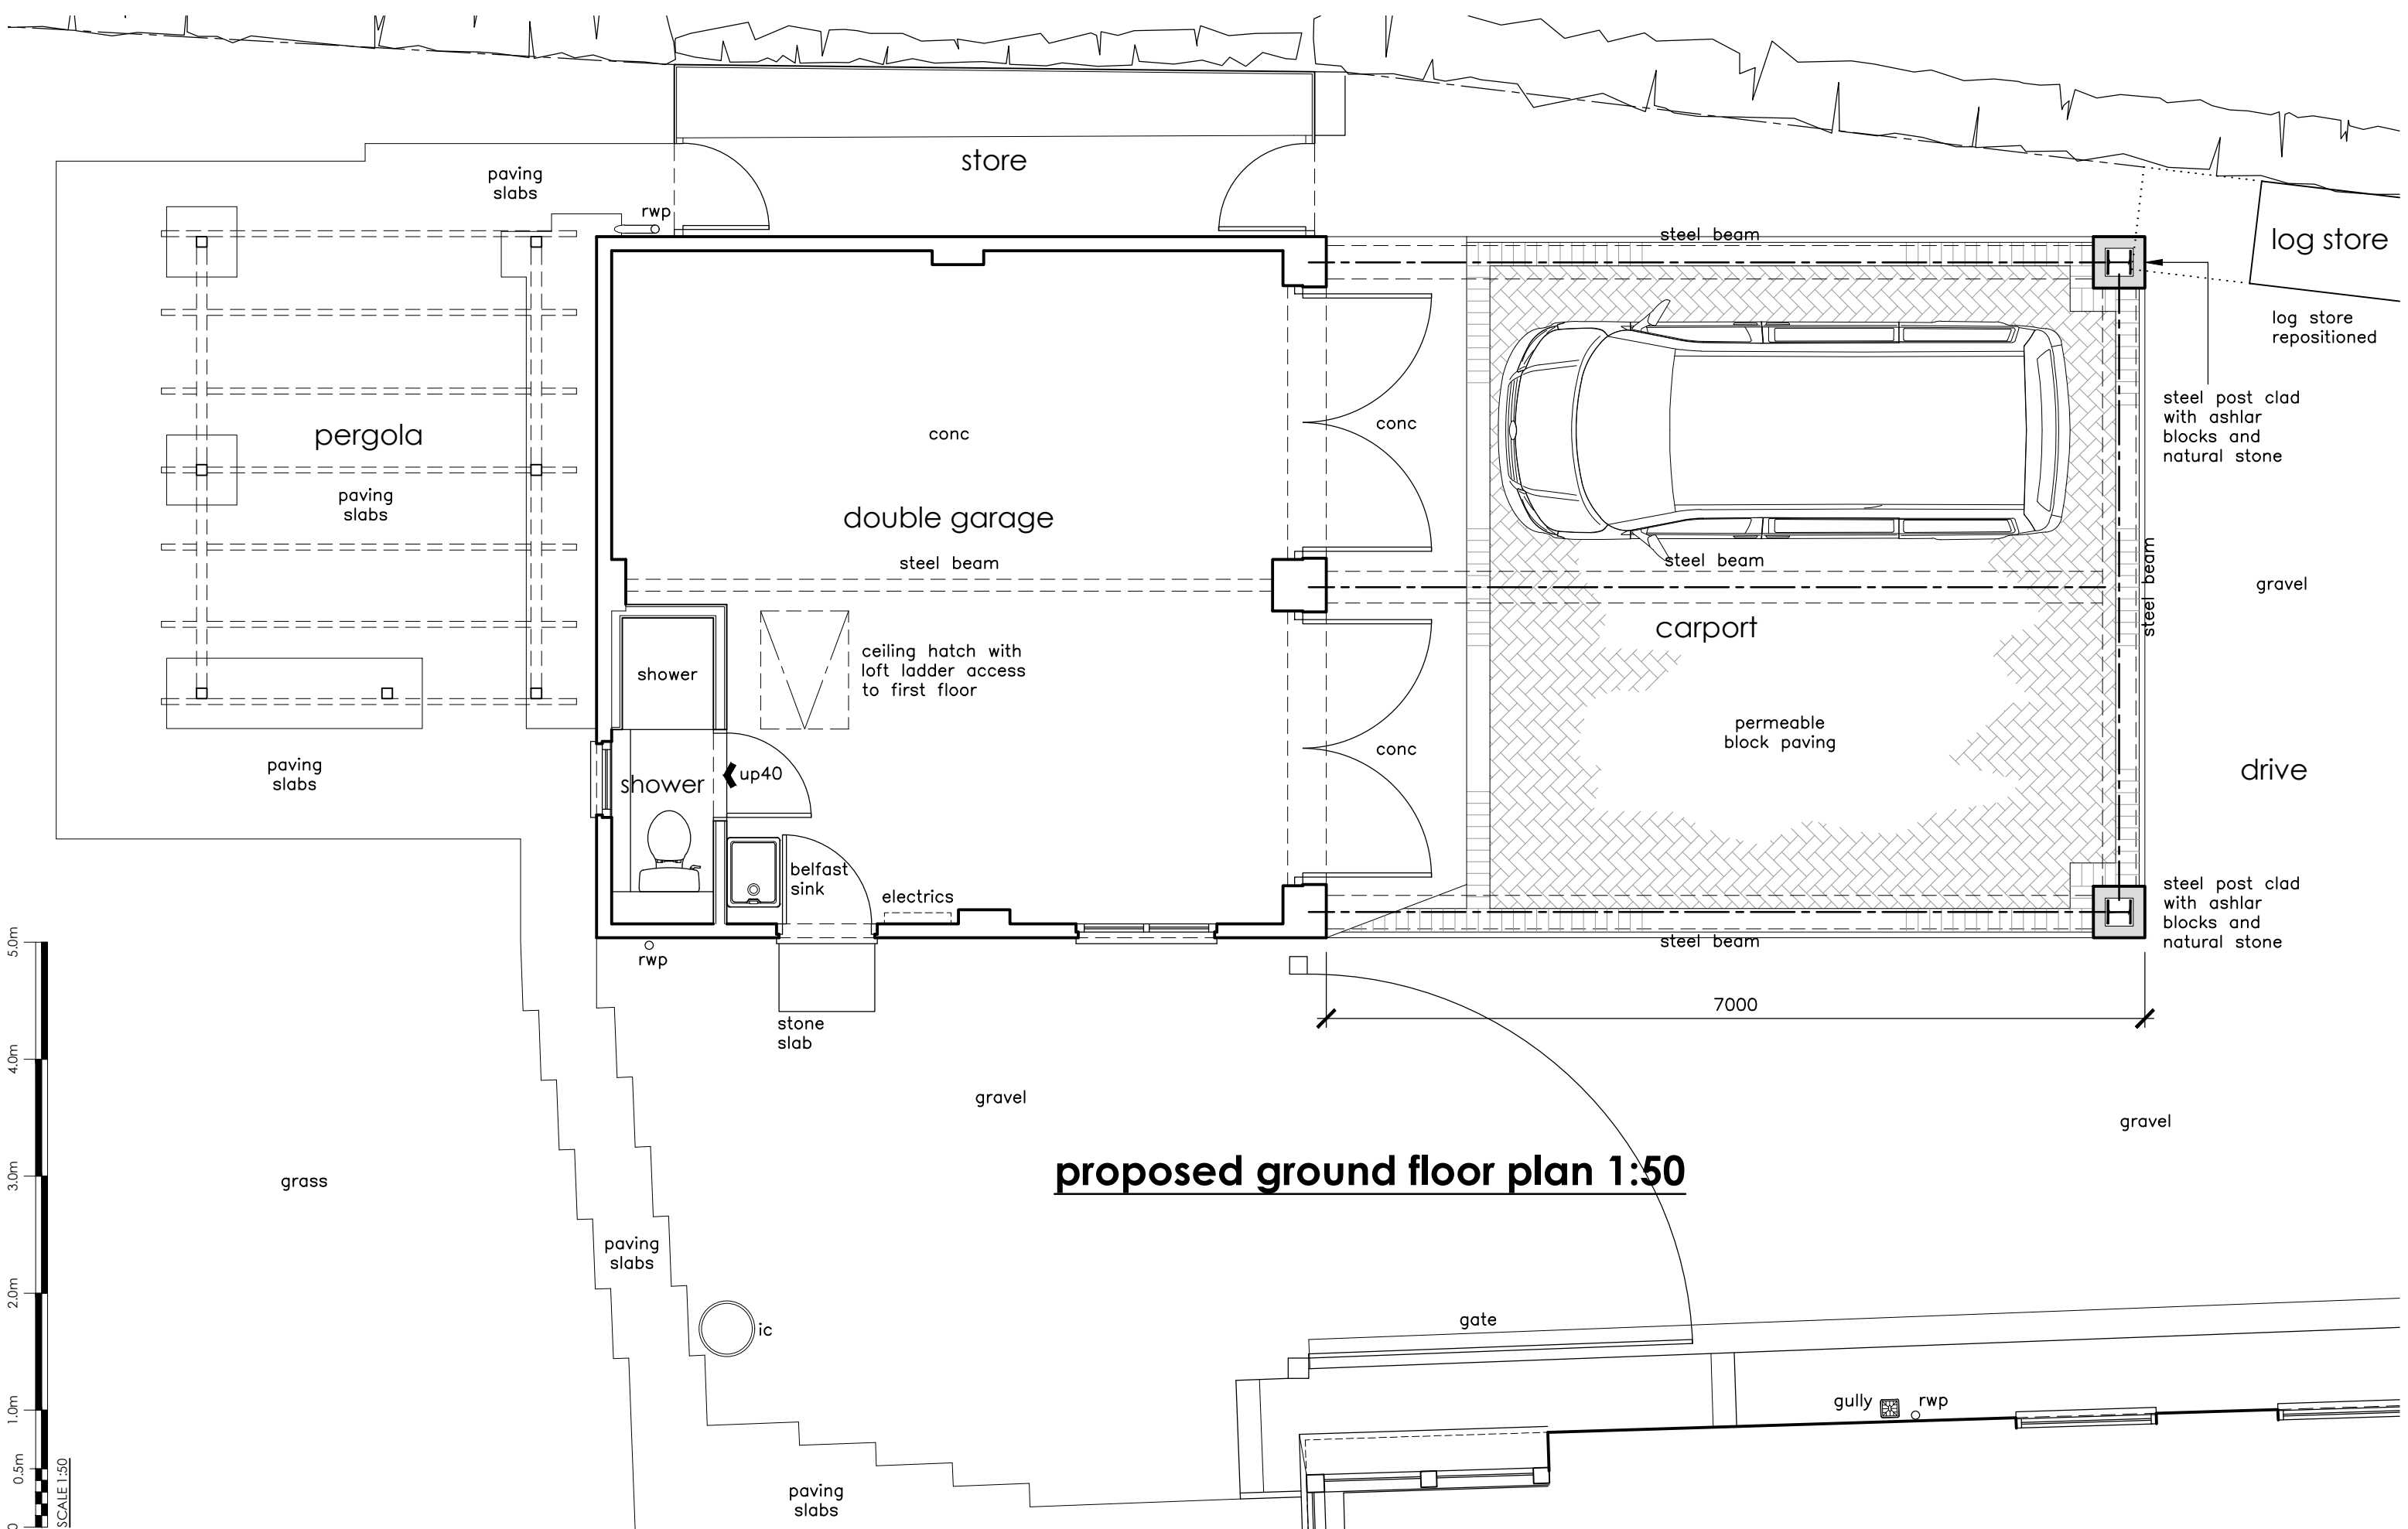

proposed ground floor plan 1:50

R & J CONSULTANTS

PROJECT MANAGEMENT & DESIGN



R & J Consultants Ltd
Tel: 07775 870051 (RH) / 07775 870052 (PAL)
EMAIL: dwgoffice@rjconsultants.co.uk
WEBSITE: www.rjconsultants.co.uk

CLIENT

MR & MRS I SHEPPARD
5 TRAVELLERS REST
CORSHAM, WILTSHIRE, SN13 0PP

PROJECT

CARPORT EXTENSION TO DOUBLE
GARAGE
5 TRAVELLERS REST, CORSHAM

REV.	DATE	DESCRIPTION
A	09/26	access to first floor clarified.

DRAWN	SCALE	DATE
PAL	1:50 @ A3	JULY 2026
PROJECT NO :	SHEET	REVISION
B12354	06	A
This drawing is copyright © of R & J CONSULTANTS Ltd and must not be reproduced in whole or in part without written permission.		