


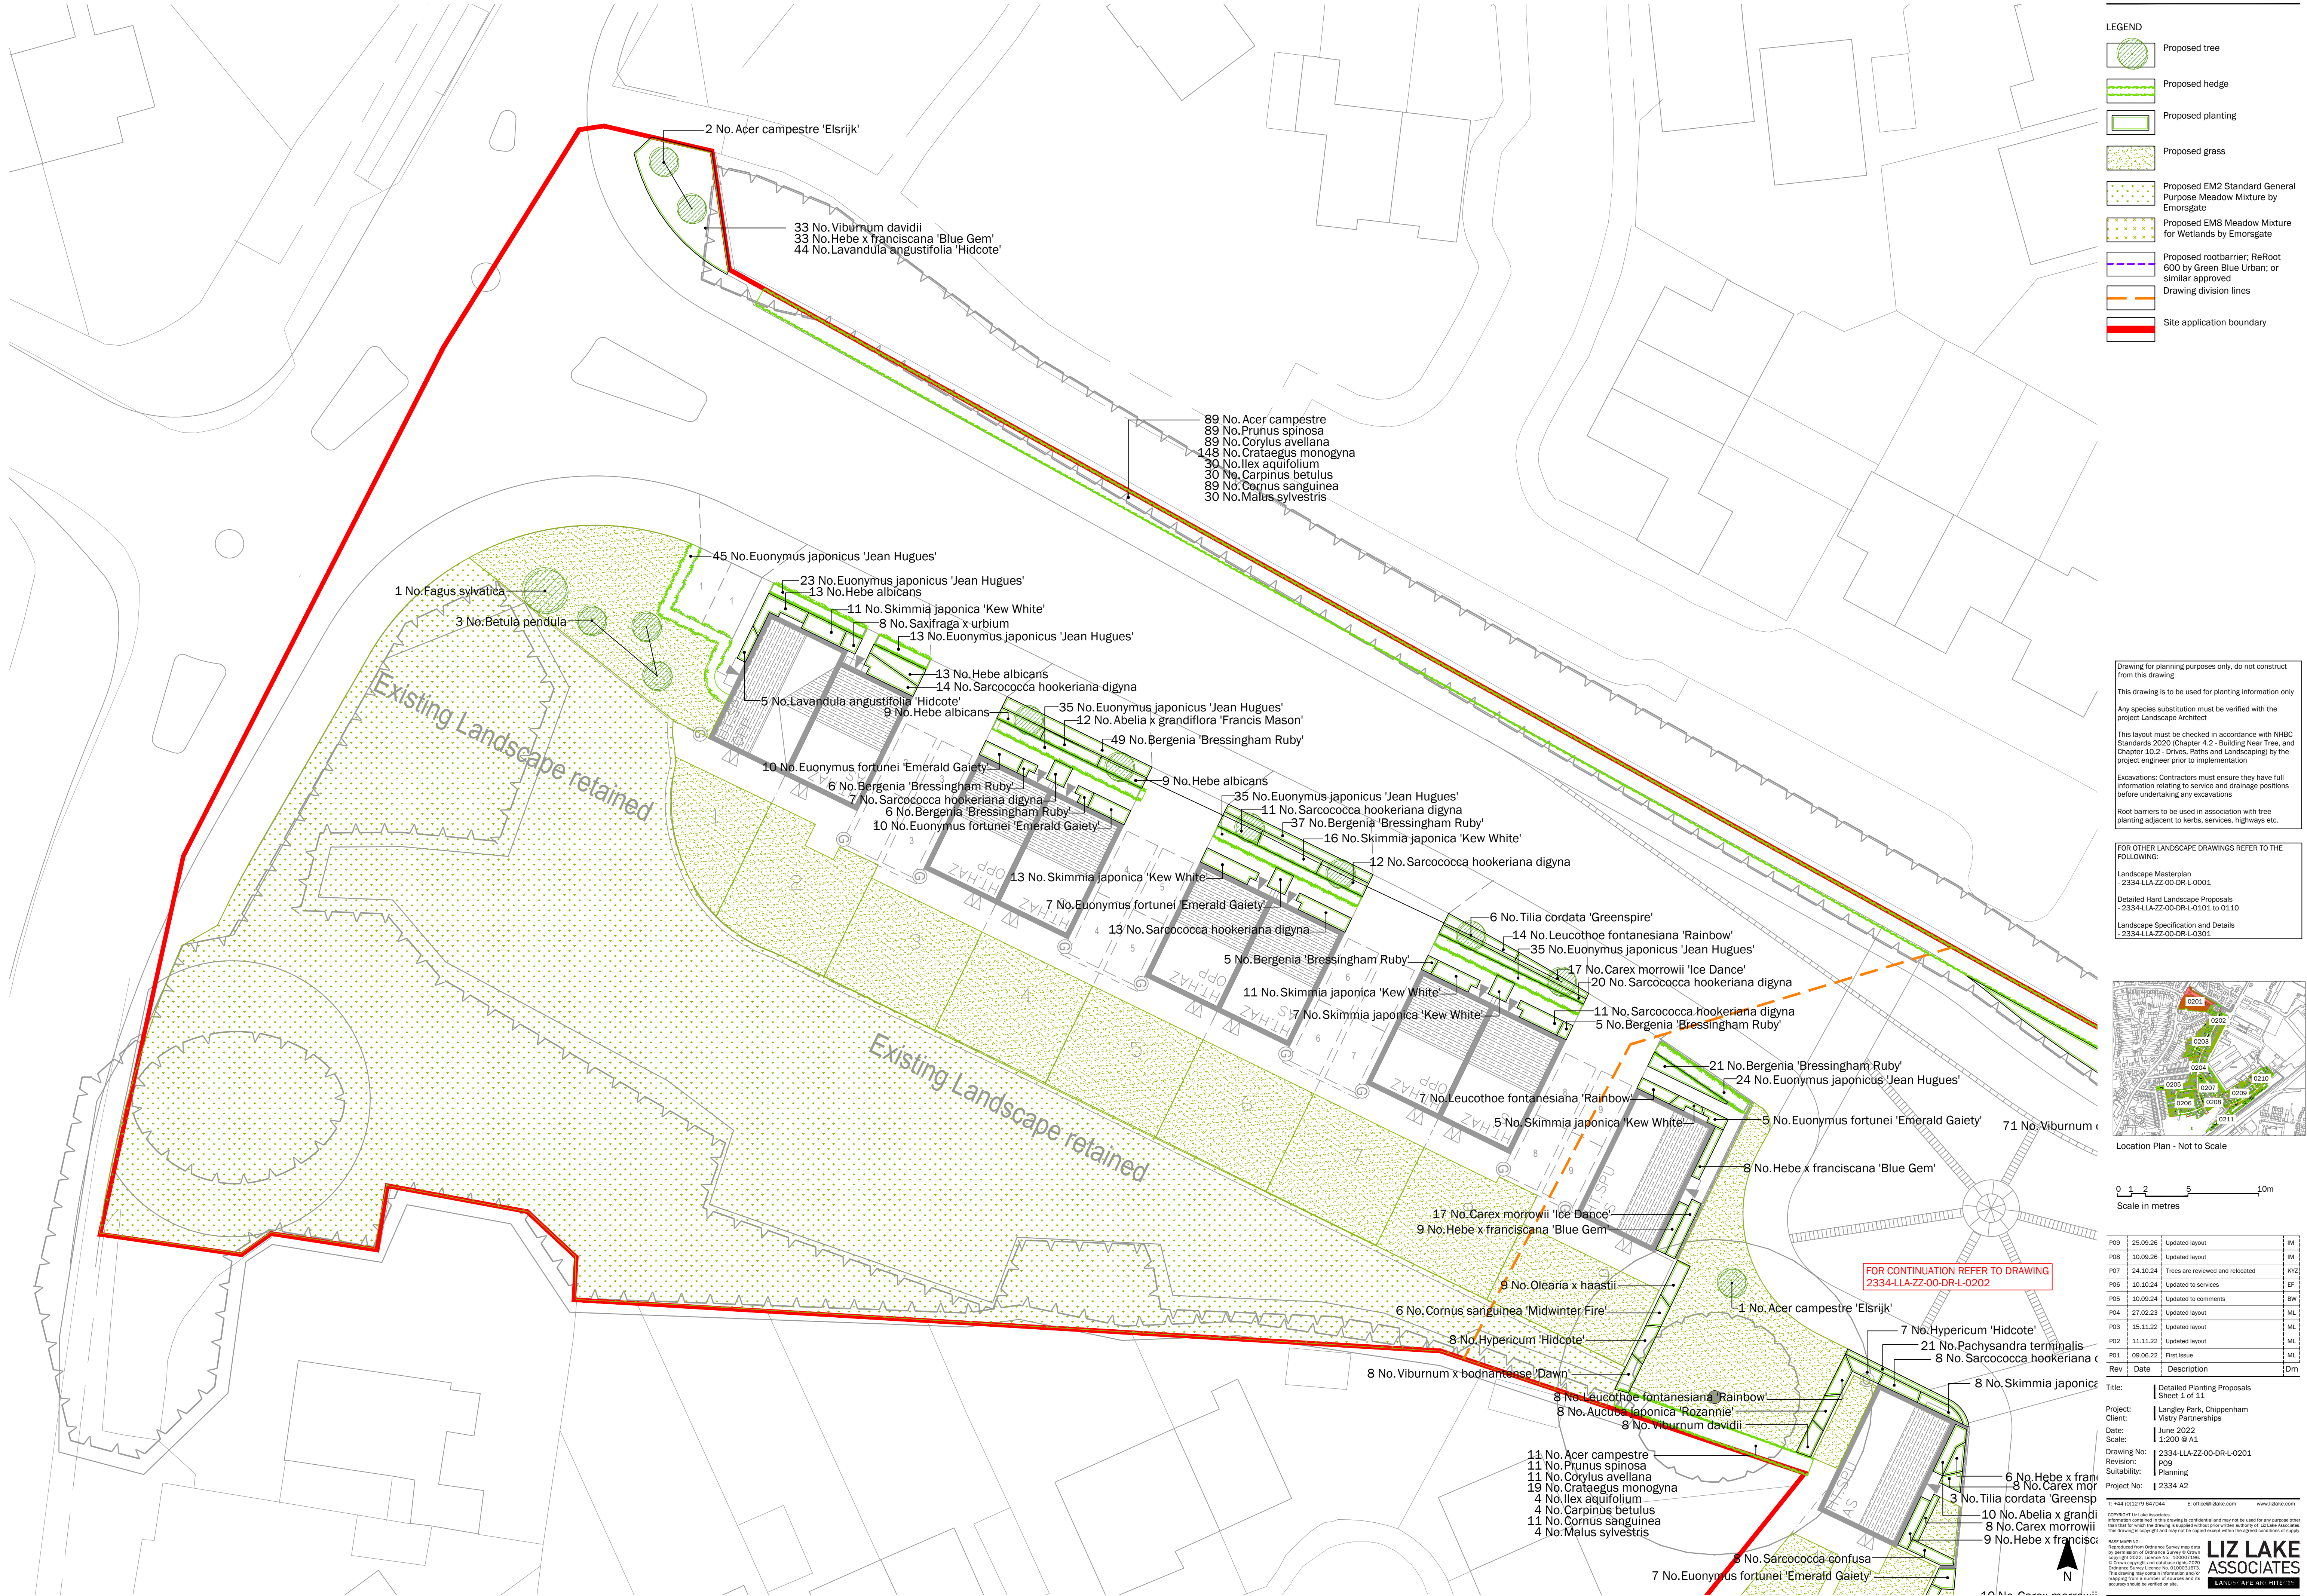

Drawing for planning purposes only, do not construct from this drawing

This drawing is to be used for planting information only

Any species substitution must be verified with the project Landscape Architect

This layout must be checked in accordance with NHBC Standards 2020 (Chapter 4.2 - Building Near Tree, and Chapter 10.2 - Drives, Paths and Landscaping) by the project engineer prior to implementation

Excavations: Contractors must ensure they have full information relating to service and drainage positions before undertaking any excavations


Root barriers to be used in association with tree planting adjacent to kerbs, services, highways etc.

FOR OTHER LANDSCAPE DRAWINGS REFER TO THE FOLLOWING:

Landscape Masterplan
2334-LLA-ZZ-00-DR-L-0001

Detailed Hard Landscape Proposals
2334-LLA-ZZ-00-DR-L-0101 to 0110

Landscape Specification and Details
2334-LLA-ZZ-00-DR-L-0301

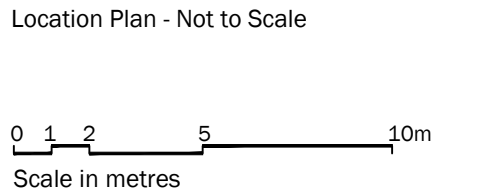

PO9	28.09.26	Updated layout	IM
PO8	10.09.26	Updated layout	IM
PO7	24.10.24	Trees are reviewed and relocated	KYZ
PO6	10.10.24	Updated to services	EF
PO5	10.09.24	Updated to comments	BW
PO4	27.02.23	Updated layout	ML
PO3	15.11.22	Updated layout	ML
PO2	11.11.22	Updated layout	ML
PO1	09.06.22	First issue	ML
Rev	Date	Description	Drn

Title:	Detailed Planting Proposals
Sheet:	1 of 11
Project:	Langley Park, Chippenham
Client:	Vistry Partnerships
Date:	June 2022
Scale:	1:200 @ A1
Drawing No:	2334-LLA-ZZ-00-DR-L-0201
Revision:	PO9
Suitability:	Planning
Project No:	2334 A2

© 2022 Liz Lake Associates
Information contained in this drawing is confidential and may not be used for any purpose other than that for which the drawing is prepared without prior written authority of Liz Lake Associates.
This drawing is copyright and may not be copied except within the agreed conditions of supply.

NOTES:
1. Referenced from Ordnance Survey map data by permission of Ordnance Survey © Crown copyright 2022. Licence No.: 100001206
2. General Survey Licence No. 1210031672
3. This drawing contains information and/or mapping from a number of sources and its accuracy should be verified on site.

LIZ LAKE ASSOCIATES
LANDSCAPE ARCHITECTS