


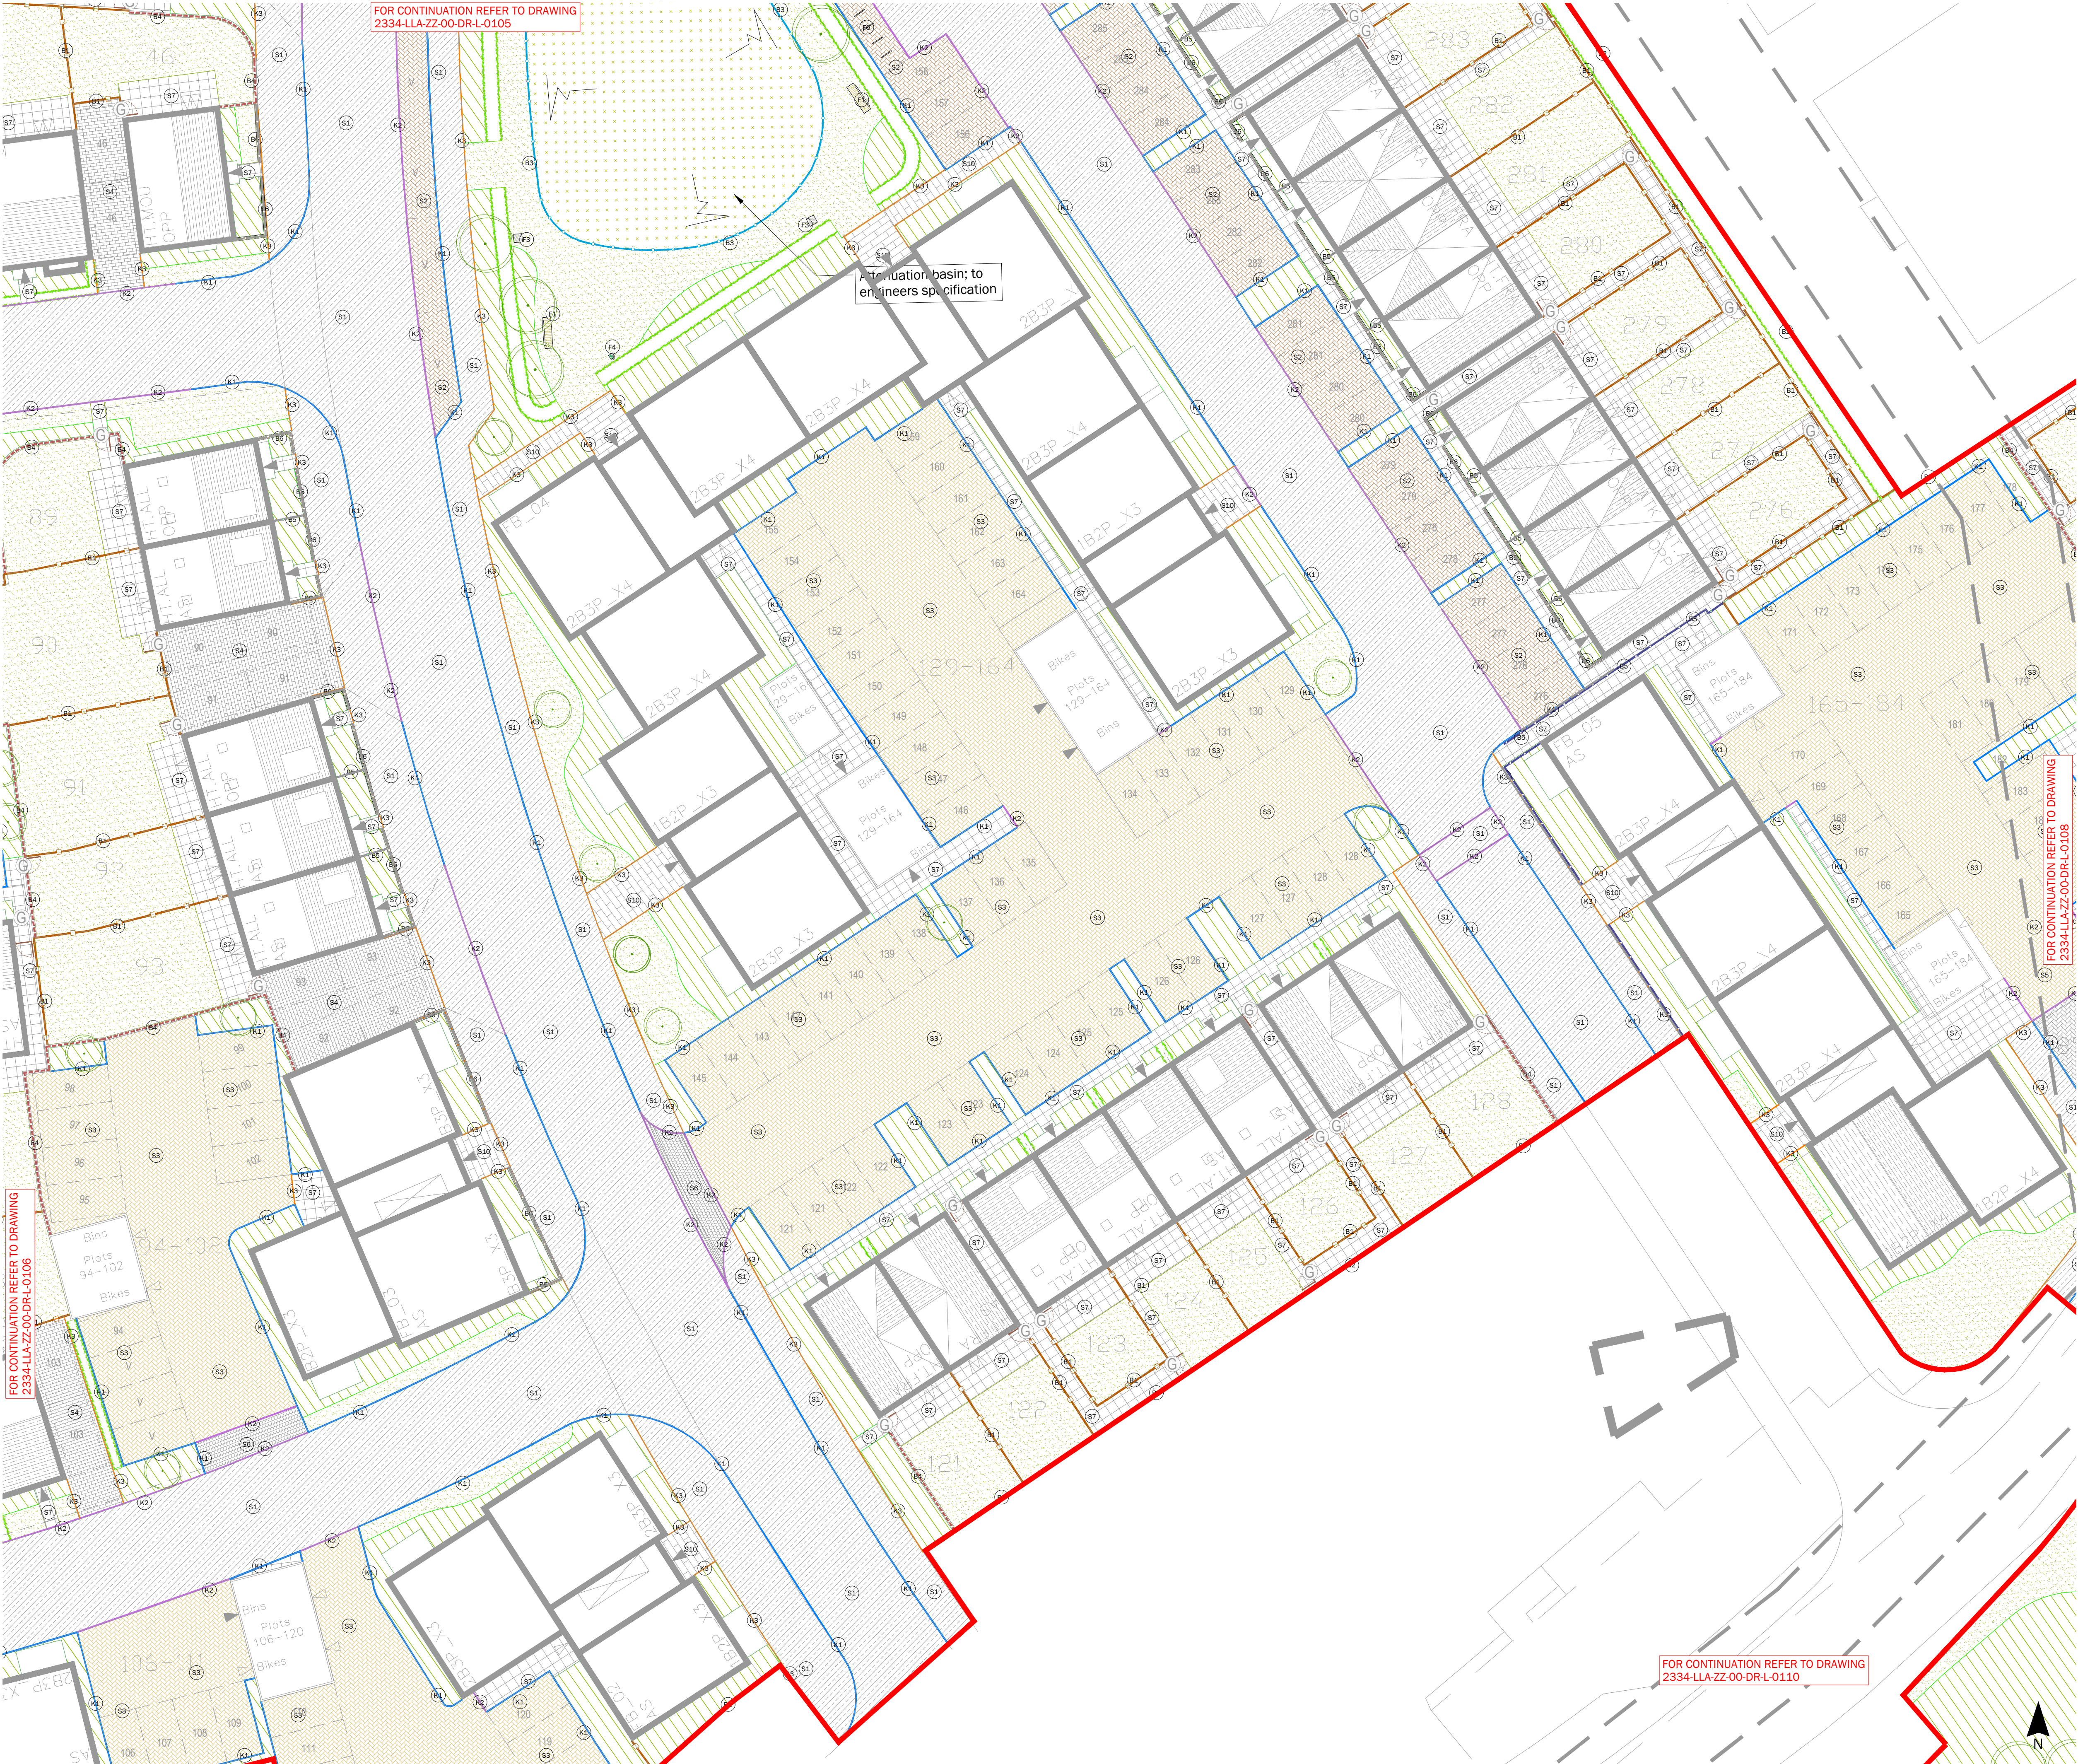

LEGEND

Surfacing

- Proposed macadam roads & pavements; to adoptable standards and engineers specification
- Proposed Woburn block paving by Charcon; 201x134x80mm; colour - Rustic; herringbone; or similar approved
- Proposed Woburn block paving by Charcon; 201x134x80mm; colour - Autumn; herringbone; or similar approved
- Proposed Woburn block paving by Charcon; 3 size mix; colour - Graphite; stretcher bond; or similar approved
- Proposed Woburn block paving by Charcon; 201x134x80mm; colour - Autumn; herringbone; or similar approved
- Proposed Countryssets by Charcon; 220x100x102mm; colour - Dark grey; stretcher bond; or similar approved
- Proposed Moordale flag paving by Charcon; 450x450x50mm; colour - Natural; stack bond; or similar approved
- Proposed self binding Breedon Golden Amber Gravel; or similar approved
- Proposed gravel strip
- Proposed Andover flag paving by Charcon; 600x200x80mm; 2 colours - Light grey & Graphite grey; stretcher bond; or similar approved

Kerbs

- Proposed British Standard kerb by Charcon; 125mm width; with upstand; or similar approved
- Proposed British Standard kerb by Charcon; 125mm width; flush; or similar approved
- Proposed British Standard concrete edging by Charcon; 50mm width; flush; or similar approved

Soft Landscape; refer to planting proposals for details

- Proposed tree
- Proposed hedging
- Proposed planting
- Proposed grass
- Proposed meadow
- Proposed wetland meadow

Boundary Treatments

- Proposed timber closeboard fence; 1800mm height; or similar approved
- Proposed timber closeboard fence; 2100mm height; or similar approved
- Proposed timber knee rail; 500mm height; or similar approved
- Proposed wall to architects specification
- Proposed Rimini metal railings by Lang + Fulton; 1150mm height; PPC to RAL 7016 (Anthracite Grey); or similar approved
- Proposed low wall with Rimini metal railings by Lang + Fulton; wall 4500mm height; bricks to match architecture; railing 750mm height; PPC to RAL 7016 (Anthracite Grey); or similar approved
- Proposed timber closeboard gate; 1800mm height; or similar approved


Furniture and Features

- Proposed Wiltshire Seat by Broxap; 2000x765x500mm; metalwork to RAL 7016 (Anthracite Grey); or similar approved
- Proposed Ripon Seat by Broxap; 2000x605x797mm; metalwork to RAL 9005 (Jet Black); or similar approved
- Proposed Derby E Litter Bin by Broxap; 1020x535x535mm; 120L; metalwork to RAL 7016 (Anthracite Grey); or similar approved
- Proposed K-Nine Post Mounted Dog Waste Bin by Broxap; RAL 6005 (Green); or similar approved
- Proposed play boulders by CED; or similar approved
- Proposed Sheffield cycle stand by Broxap; or similar approved

Other

- Proposed grading
- Site application boundary

0 1 2 5 10m
Scale in metres

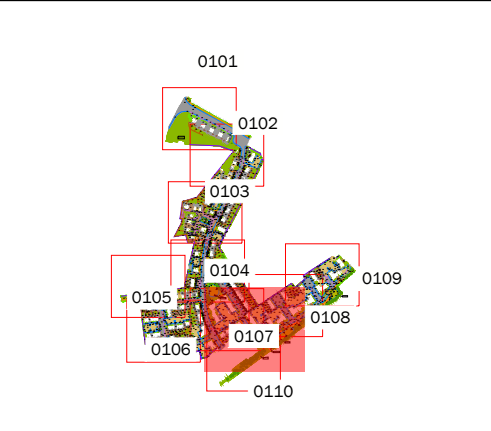

Location Plan - Not to Scale

DRAWING FOR PLANNING PURPOSES ONLY, DO NOT CONSTRUCT FROM THIS DRAWING
Sheet 7 of 10
ALL DRAINAGE (INCLUDING LEVELS) TO ENGINEERS DETAILS
ALL LIGHTING TO BE DESIGNED BY SPECIALIST
ALL BUILDUPS AND RETAINING STRUCTURES TO ENGINEERS DETAILS

FOR OTHER LANDSCAPE DRAWINGS REFER TO THE FOLLOWING:
Landscape Masterplan
- 2334-LA-ZZ-00-DR-L-0001
Detailed Planting Proposals
- 2334-LA-ZZ-00-DR-L-0201 to 0211
Landscape Specification and Details
- 2334-LA-ZZ-00-DR-L-0301

P12	25.09.26	Updated layout	IM
P11	10.09.26	Updated layout	IM
P10	26.02.25	Tree to Plot 145 parking removed	ML
P09	24.10.24	Tree location coordinated to planting plan	KYZ
P08	10.10.24	Updated to services	EF
P07	10.09.24	Updated to comments	BW
P06	05.05.23	Plot 82-96 boundary treatment amended	ML
P05	27.02.23	Updated layout	ML
P04	15.11.22	Updated layout	ML
P03	11.11.22	Updated layout	ML
P02	14.07.22	Apartment block layout updated	ML
P01	09.06.22	First issue	ML
Rev	Date	Description	Dm

Title: Detailed Hard Landscape Proposals
Project: Langley Park, Chippenham
Client: Vistry Partnerships
Date: June 2022
Scale: 1:200 @ A1
Drawing No: 2334-LA-ZZ-00-DR-L-0107
Revision: P12
Suitability: Planning
Project No: 2334 A2

T: +44 (0)1279 647044 E: office@lilake.com www.lilake.com
Copyright Lil Lake Associates
Information contained in this drawing is confidential and may not be used for any purpose other than that for which the drawing is prepared without prior written authority of Lil Lake Associates.
This drawing is copyright and may not be copied except within the agreed conditions of supply.
BIMB Mapping
Reproduced from Ordnance Survey map data by permission of Ordnance Survey © Crown Copyright 2022, License No. 100001206
Ordnance Survey Licence No. 100001206
This drawing contains information and/or mapping from a number of sources and its accuracy should be verified on site.
LIZ LAKE ASSOCIATES
LANDSCAPE ARCHITECTS