


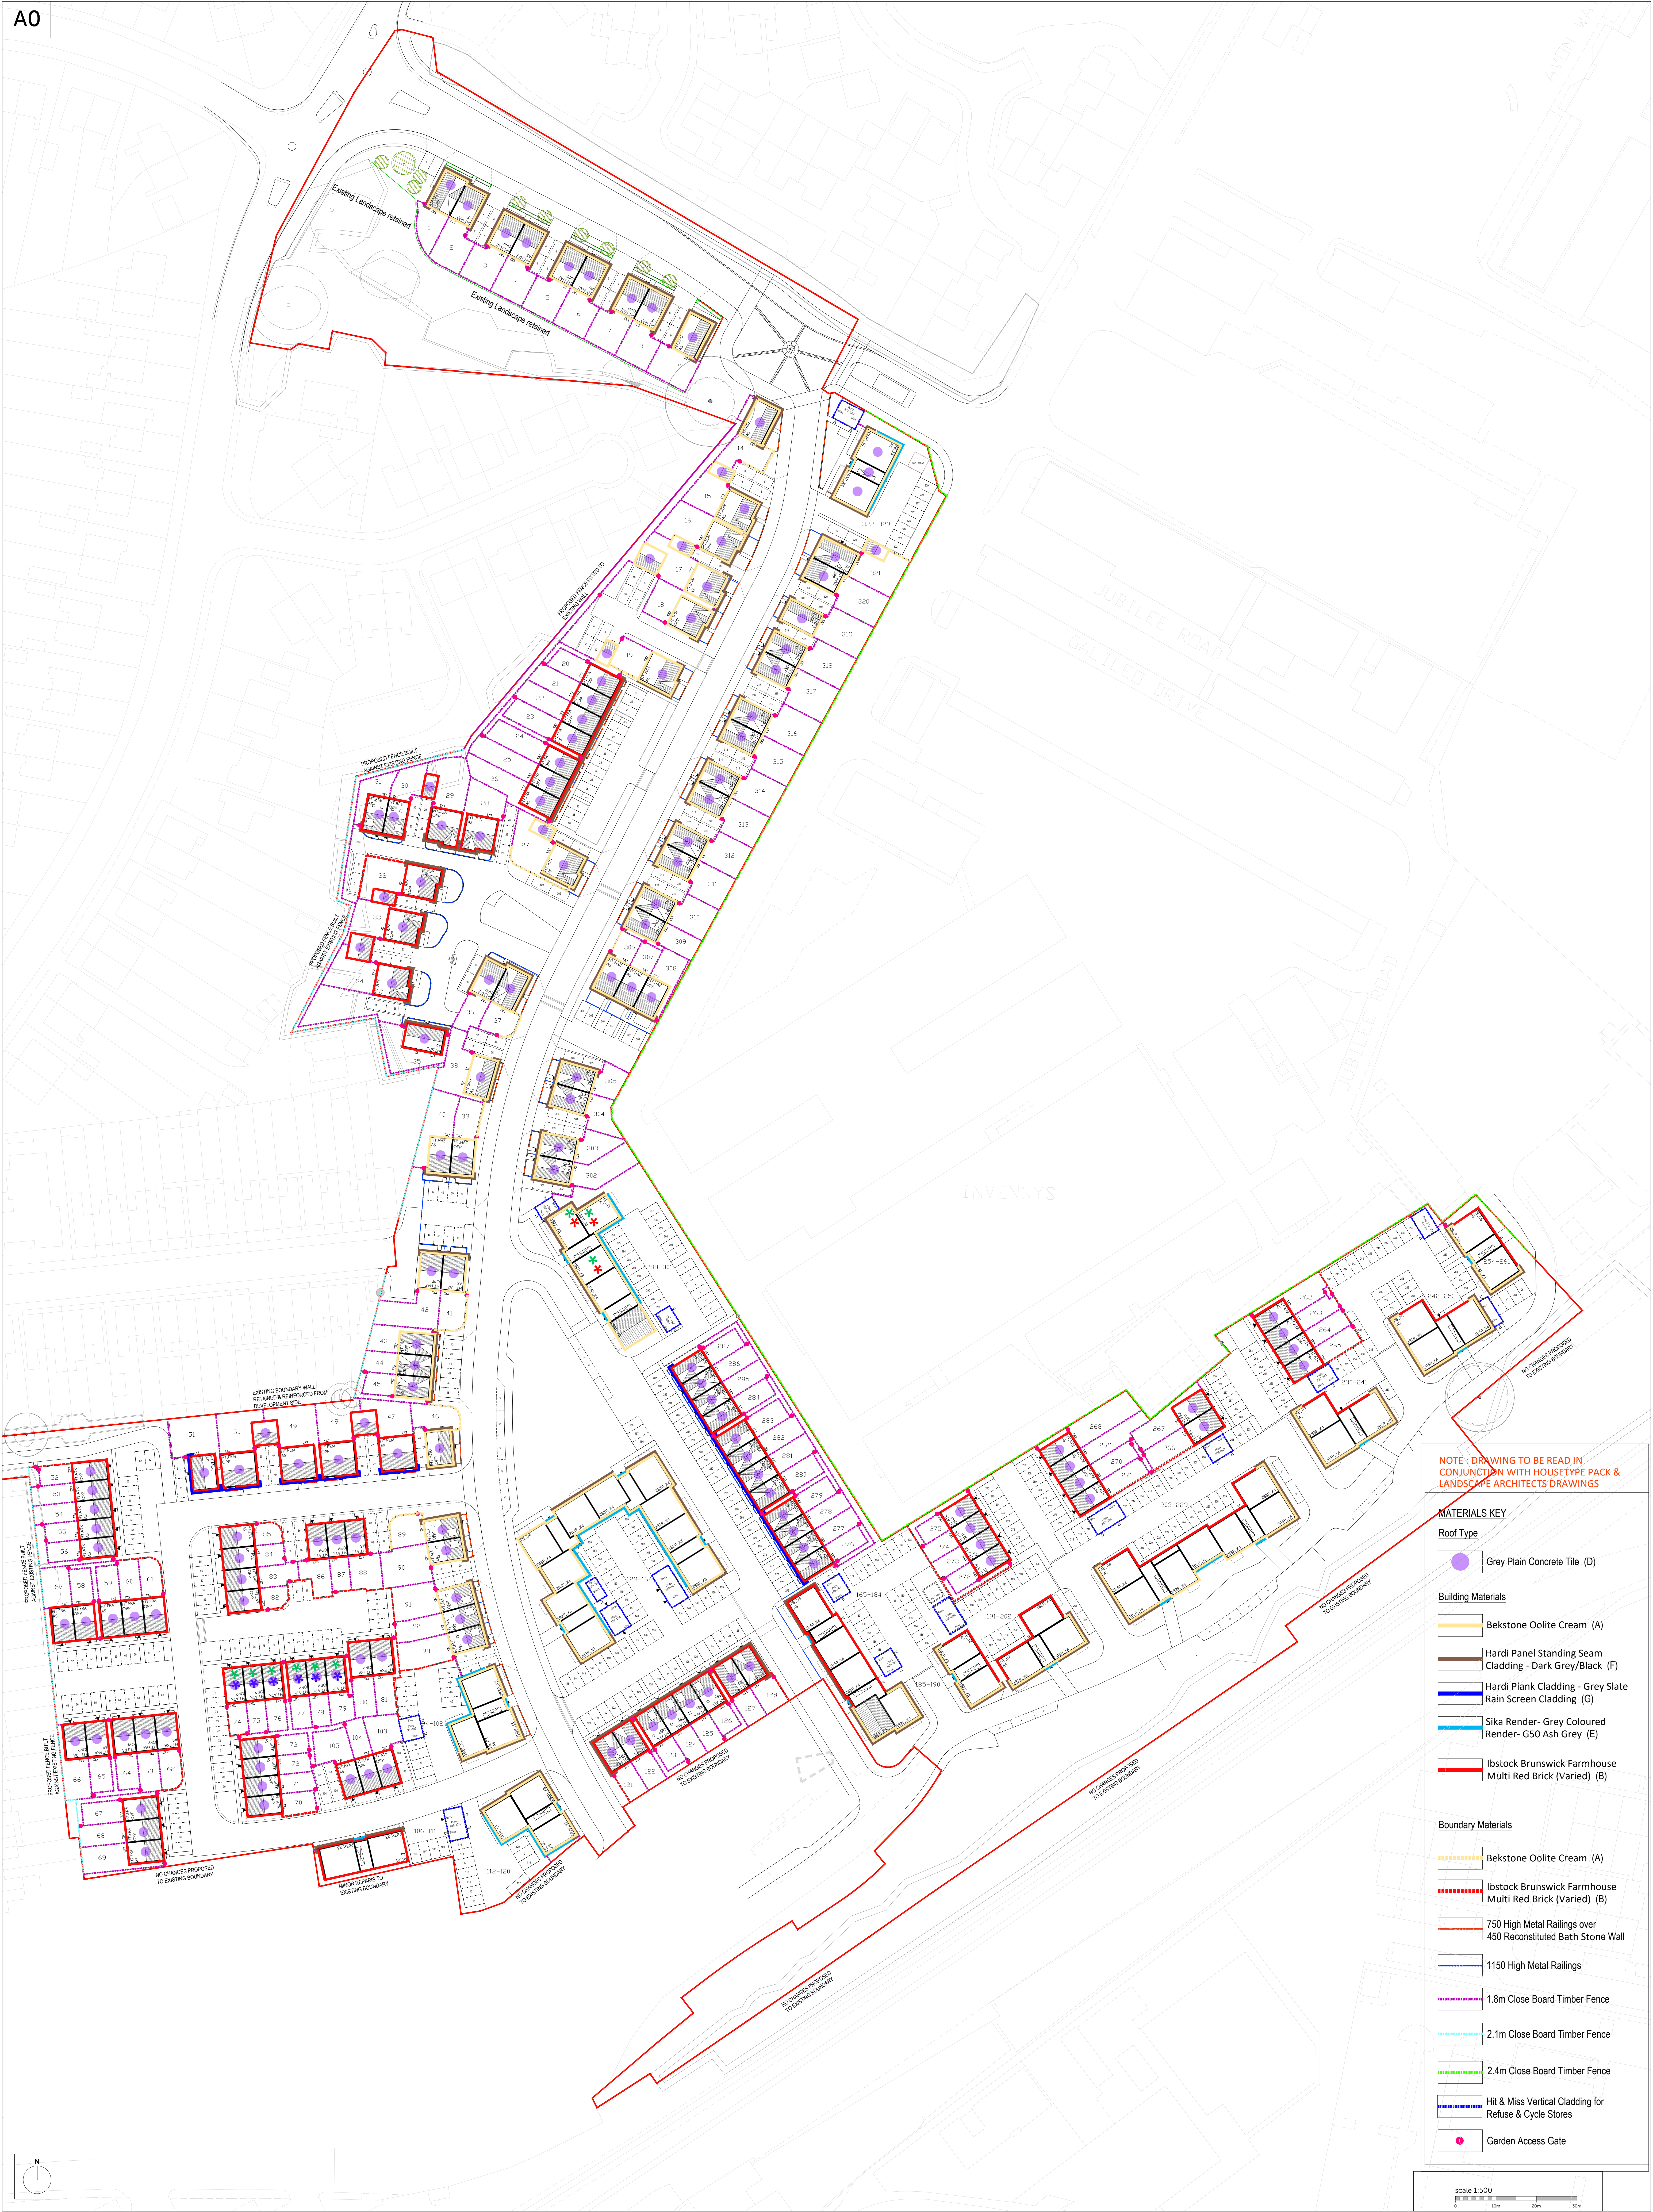

NOTE : DRAWING TO BE READ IN CONJUNCTION WITH HOUSETYPE PACK & LANDSCAPE ARCHITECTS DRAWINGS

MATERIALS KEY

Roof Type

- Grey Plain Concrete Tile (D)

Building Materials

- Bekstone Oolite Cream (A)
- Hardi Panel Standing Seam Cladding - Dark Grey/Black (F)
- Hardi Plank Cladding - Grey Slate Rain Screen Cladding (G)
- Sika Render- Grey Coloured Render- G50 Ash Grey (E)
- Ibstock Brunswick Farmhouse Multi Red Brick (Varied) (B)

Boundary Materials

- Bekstone Oolite Cream (A)
- Ibstock Brunswick Farmhouse Multi Red Brick (Varied) (B)
- 750 High Metal Railings over 450 Reconstituted Bath Stone Wall
- 1150 High Metal Railings
- 1.8m Close Board Timber Fence
- 2.1m Close Board Timber Fence
- 2.4m Close Board Timber Fence
- Hit & Miss Vertical Cladding for Refuse & Cycle Stores
- Garden Access Gate

scale 1:500
0 10m 20m 30m

Rev	Description	Date	Au	Ch
A	Issued for Planning	06.2022	KK	MS
B	Updated to latest layout	07.2022	EBE	MS
C	Updated to latest layout	10.2022	KK	MS
D	Updated to latest layout	11.2022	KK	MS
E	Changes to materials as per comments from LA	01.2023	KK	MS
F	Addition of Acoustic Fence as per comments from LA	02.2023	KK	MS
G	Changes to Wall Cladding on H&S 6 Apartments.			
H	Plots 1-5 & 26-31, 106-120 & 317-329 amended.	05.2023	KK	MS
I	Updated to latest layout	12.2023	KK	MS
J	Boundary Materials updated.	01.12.25	KK	KK
K	FB 06 Materials updated as per site layout update.	12.05.26	KK	KK
L	Materials details added on Key.	16.09.26	KK	KK
	Materials Layout updated to SiteLayout Rev 310			

Project	Langley Park, Chippenham			
Drawing	Materials Layout			
Client	Vistry Partnerships			Date
Job no.	VIST220215			Revision
Dwg no.	ML01			L
Author	GC	Checked	MS	Scale
Status	PLANNING			1:500 at A0
				Office
				Portishead
Client ref.				