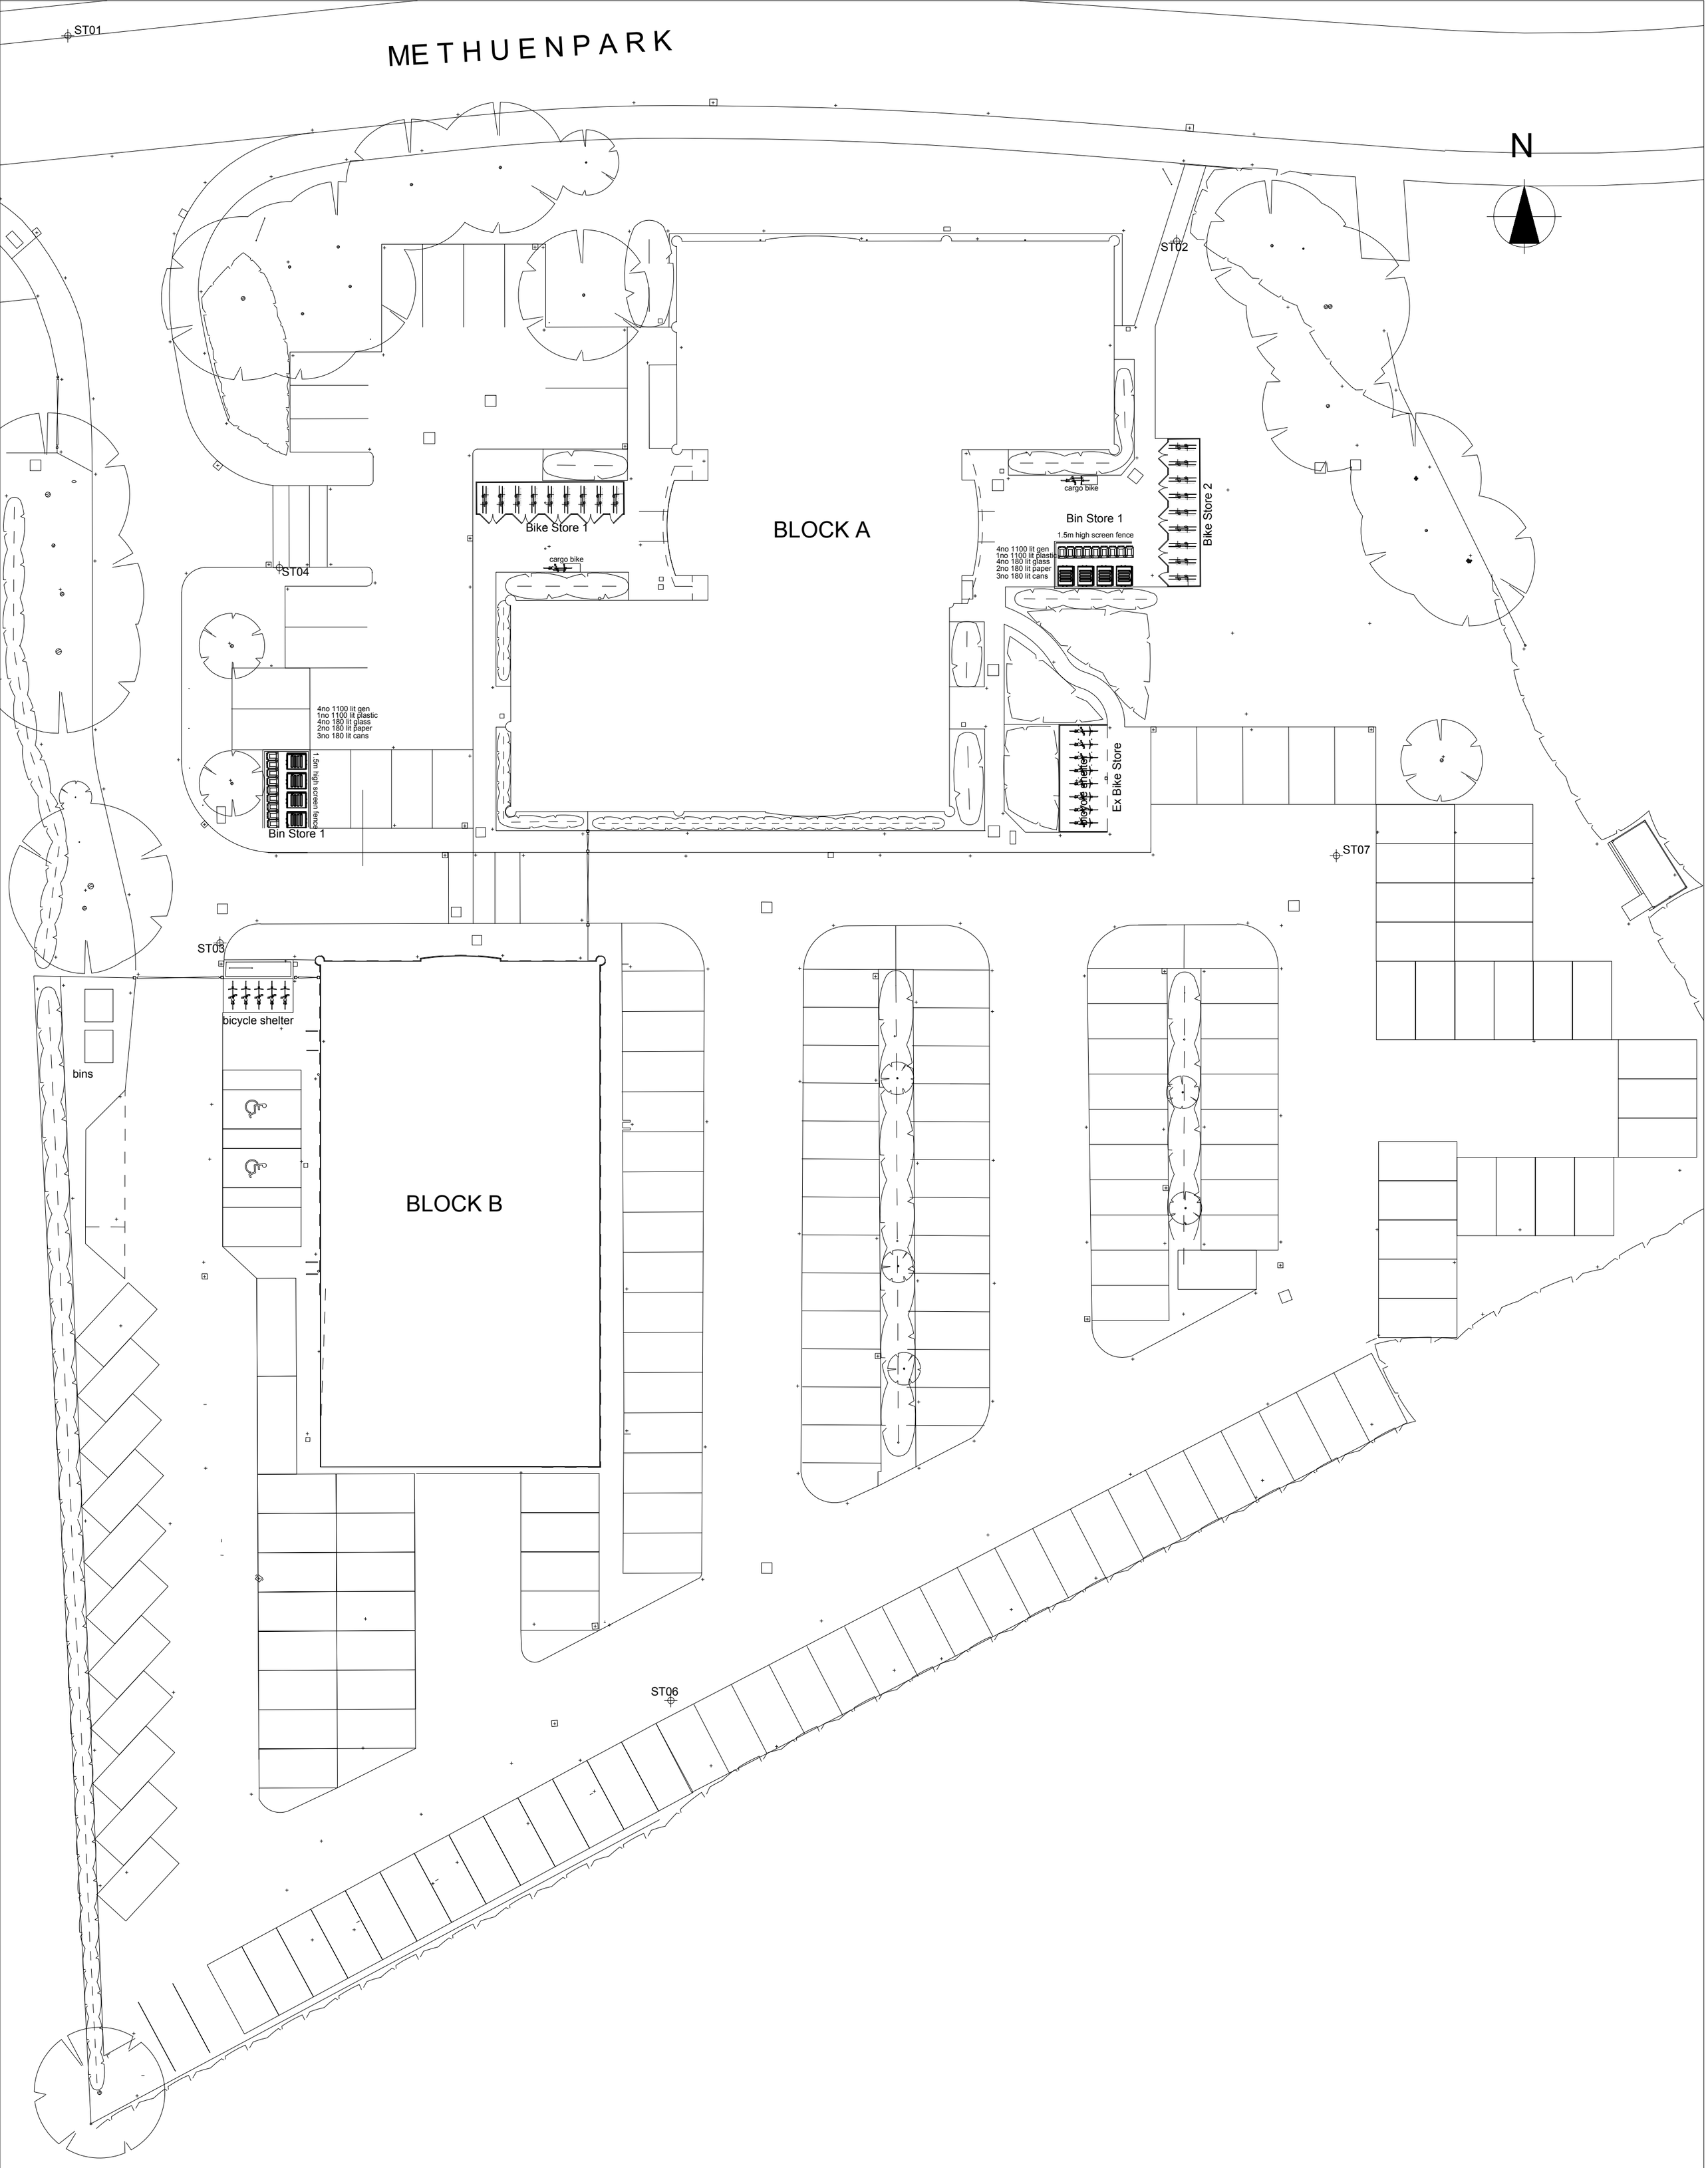

Rev:	Date:	Note
A	May 26	general update
B	Jun 26	general update
C	Jun 26	bike storage revised

Proposed External Alterations

Green Square Methuen Park Chippenham

Proposed Site Plan

Date:
May 2026

Scale:
1:250 @ A2

DWG No:
3942/101C

David Cahill
Design Consultants Ltd
Maple Cottage 77 Poplar Road
Warmley Bristol BS30 5JS
Tel: 01179618888
Email: davidcahilldesign@btopenworld.com