




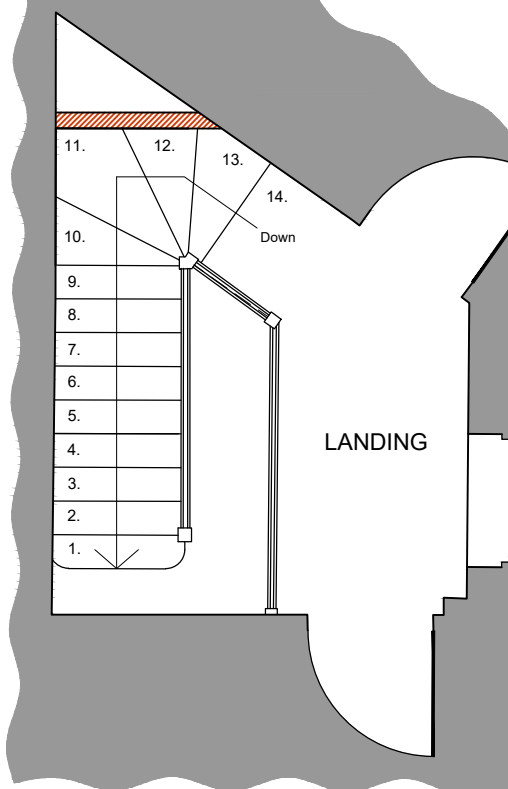

PROPOSED FIRST FLOOR STAIR LAYOUT
(above hallway)
Scale 1:50

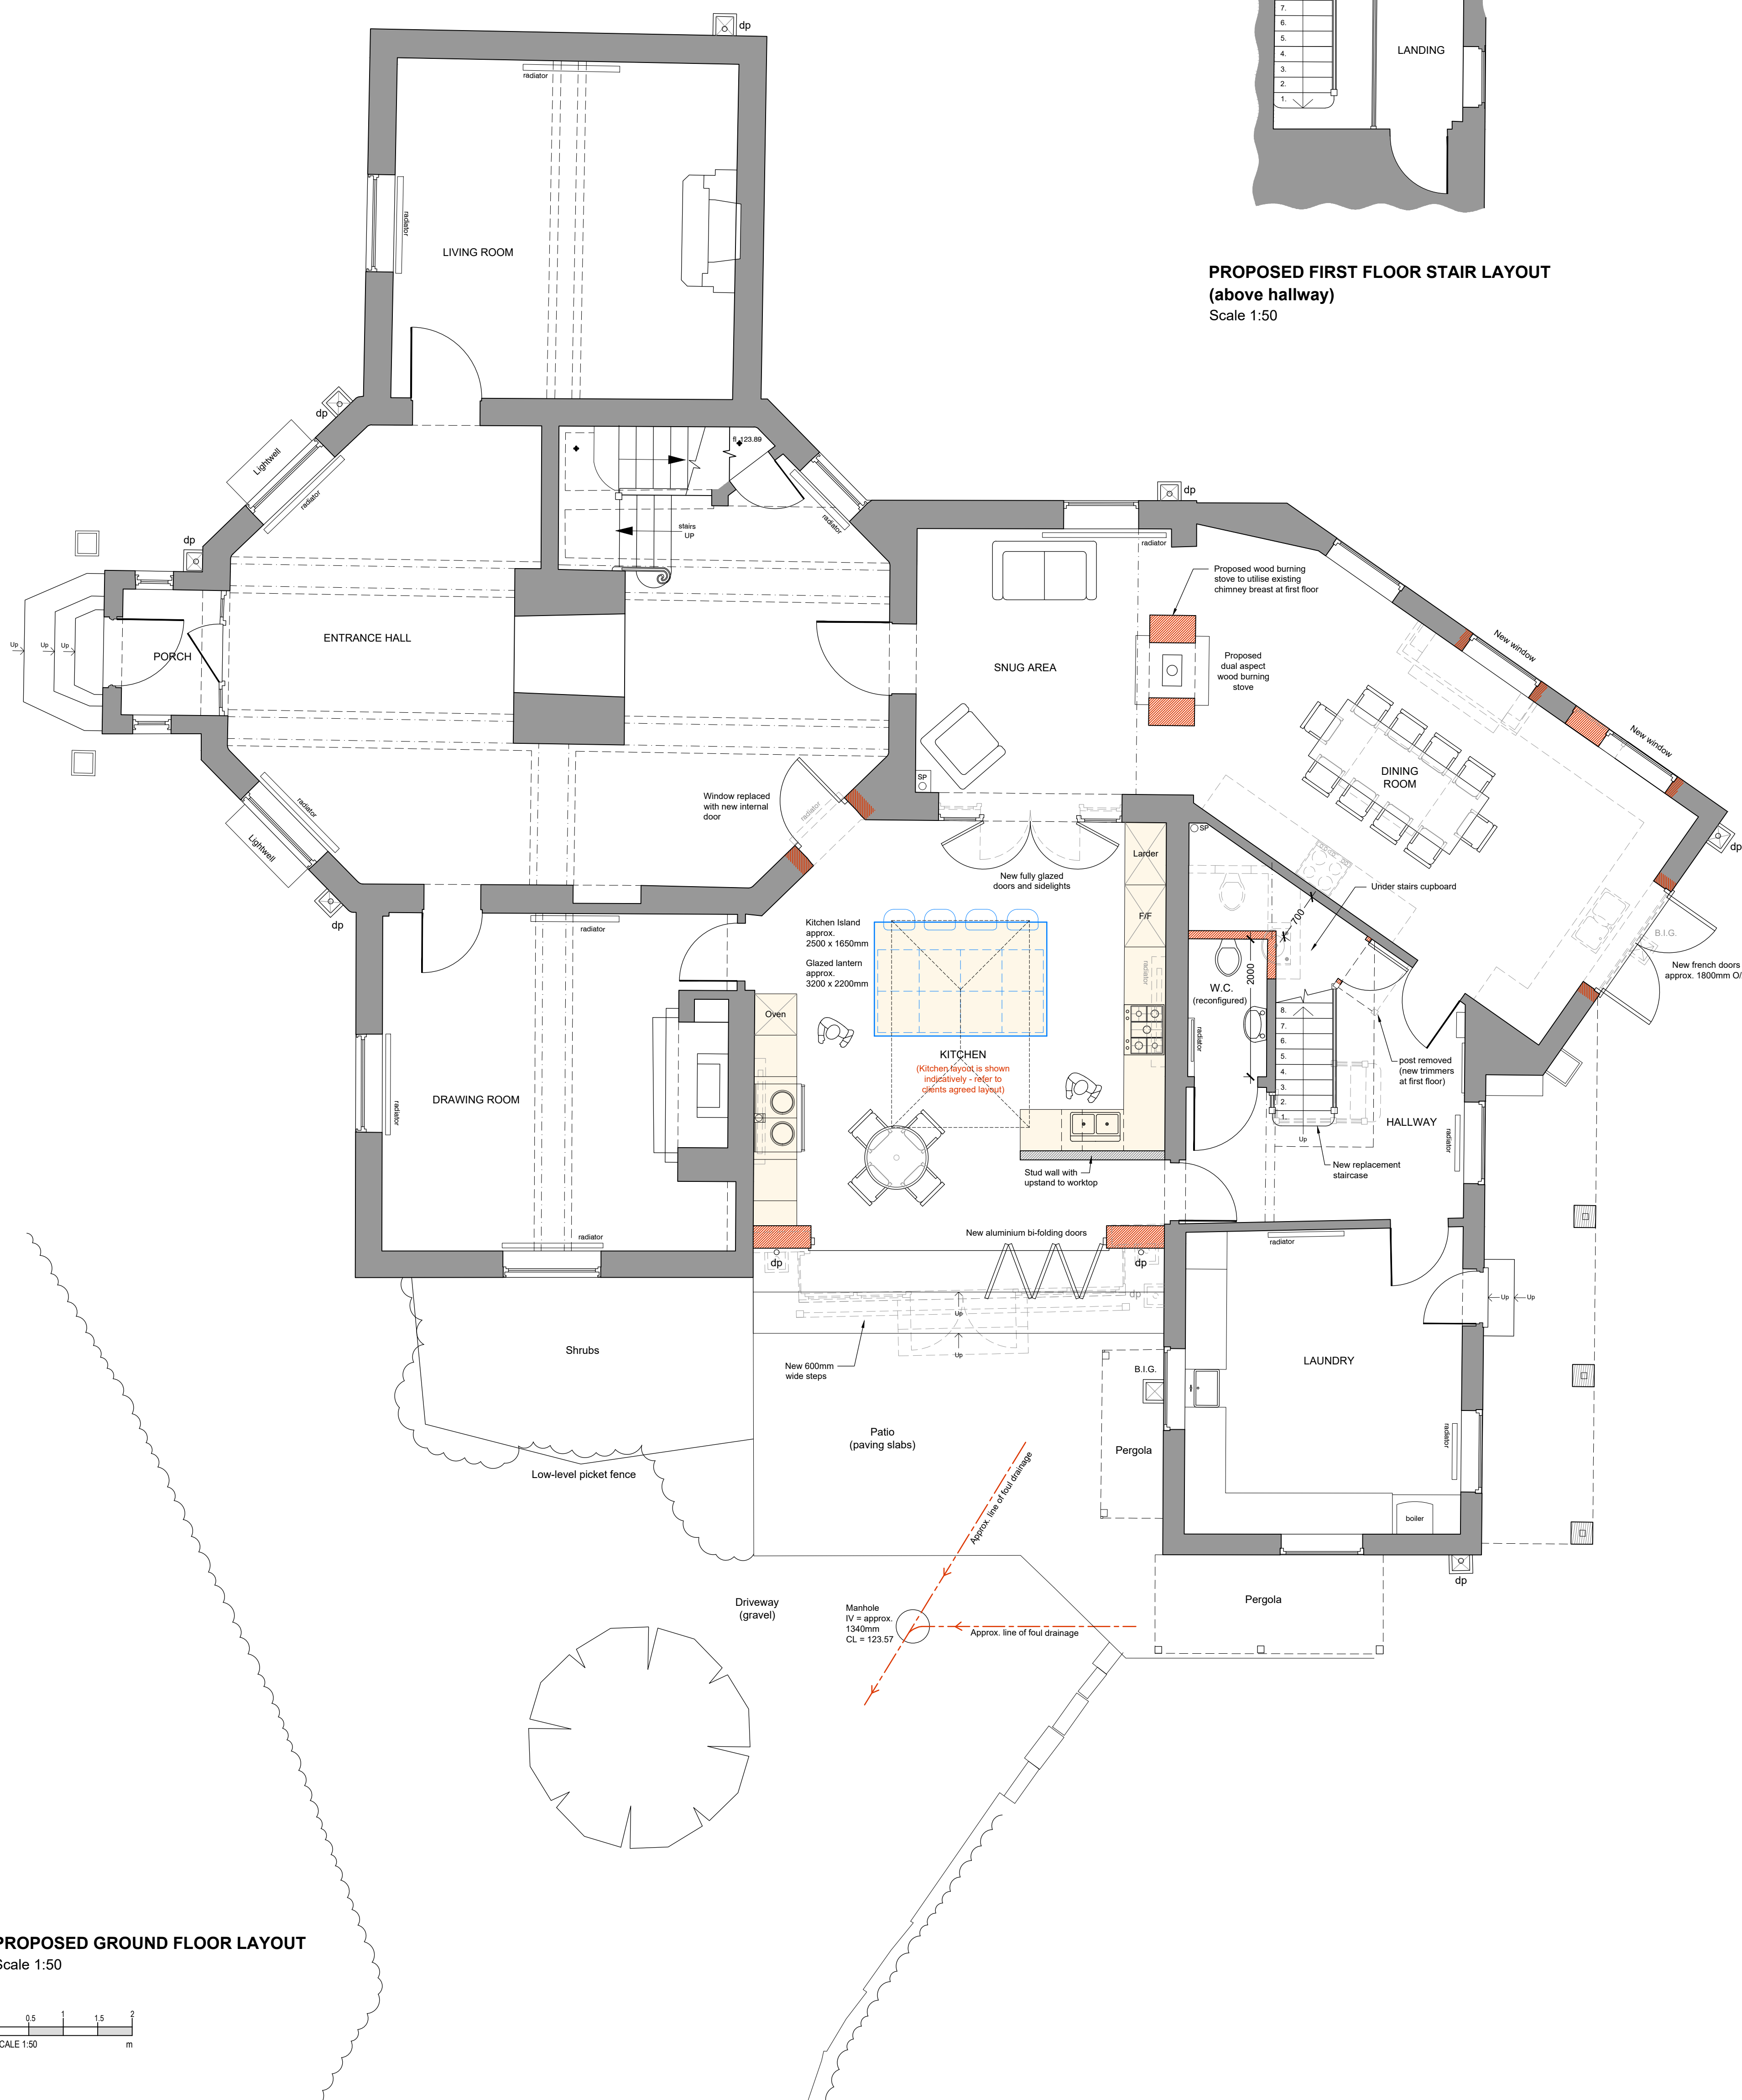

PROPOSED GROUND FLOOR LAYOUT
Scale 1:50

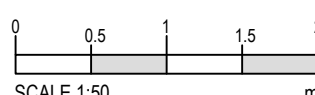

JOB TITLE Replacement Conservatory With New Infill Extension at Manor Farm, Ramsbury, Wiltshire, SN8 2RG For Mr and Mrs Mitchell DRAWING TITLE Proposed Ground Floor Layout and First Floor Stair Layout	DRAWING NUMBER Manor Farm - Proposed - 04 REV REVISIONS Rev 'A' - 28.09.2026 - External wood burning flue removed and new internal wood burning flue added - AJA	 Ground Floor 6 Pelhams Court Marlborough Wiltshire SN8 2AG  T. 01672 518 278 E. info@tuttlearchserv.co.uk facebook.com/tuttlearchserv W. tuttlearchserv.co.uk
--	--	--