


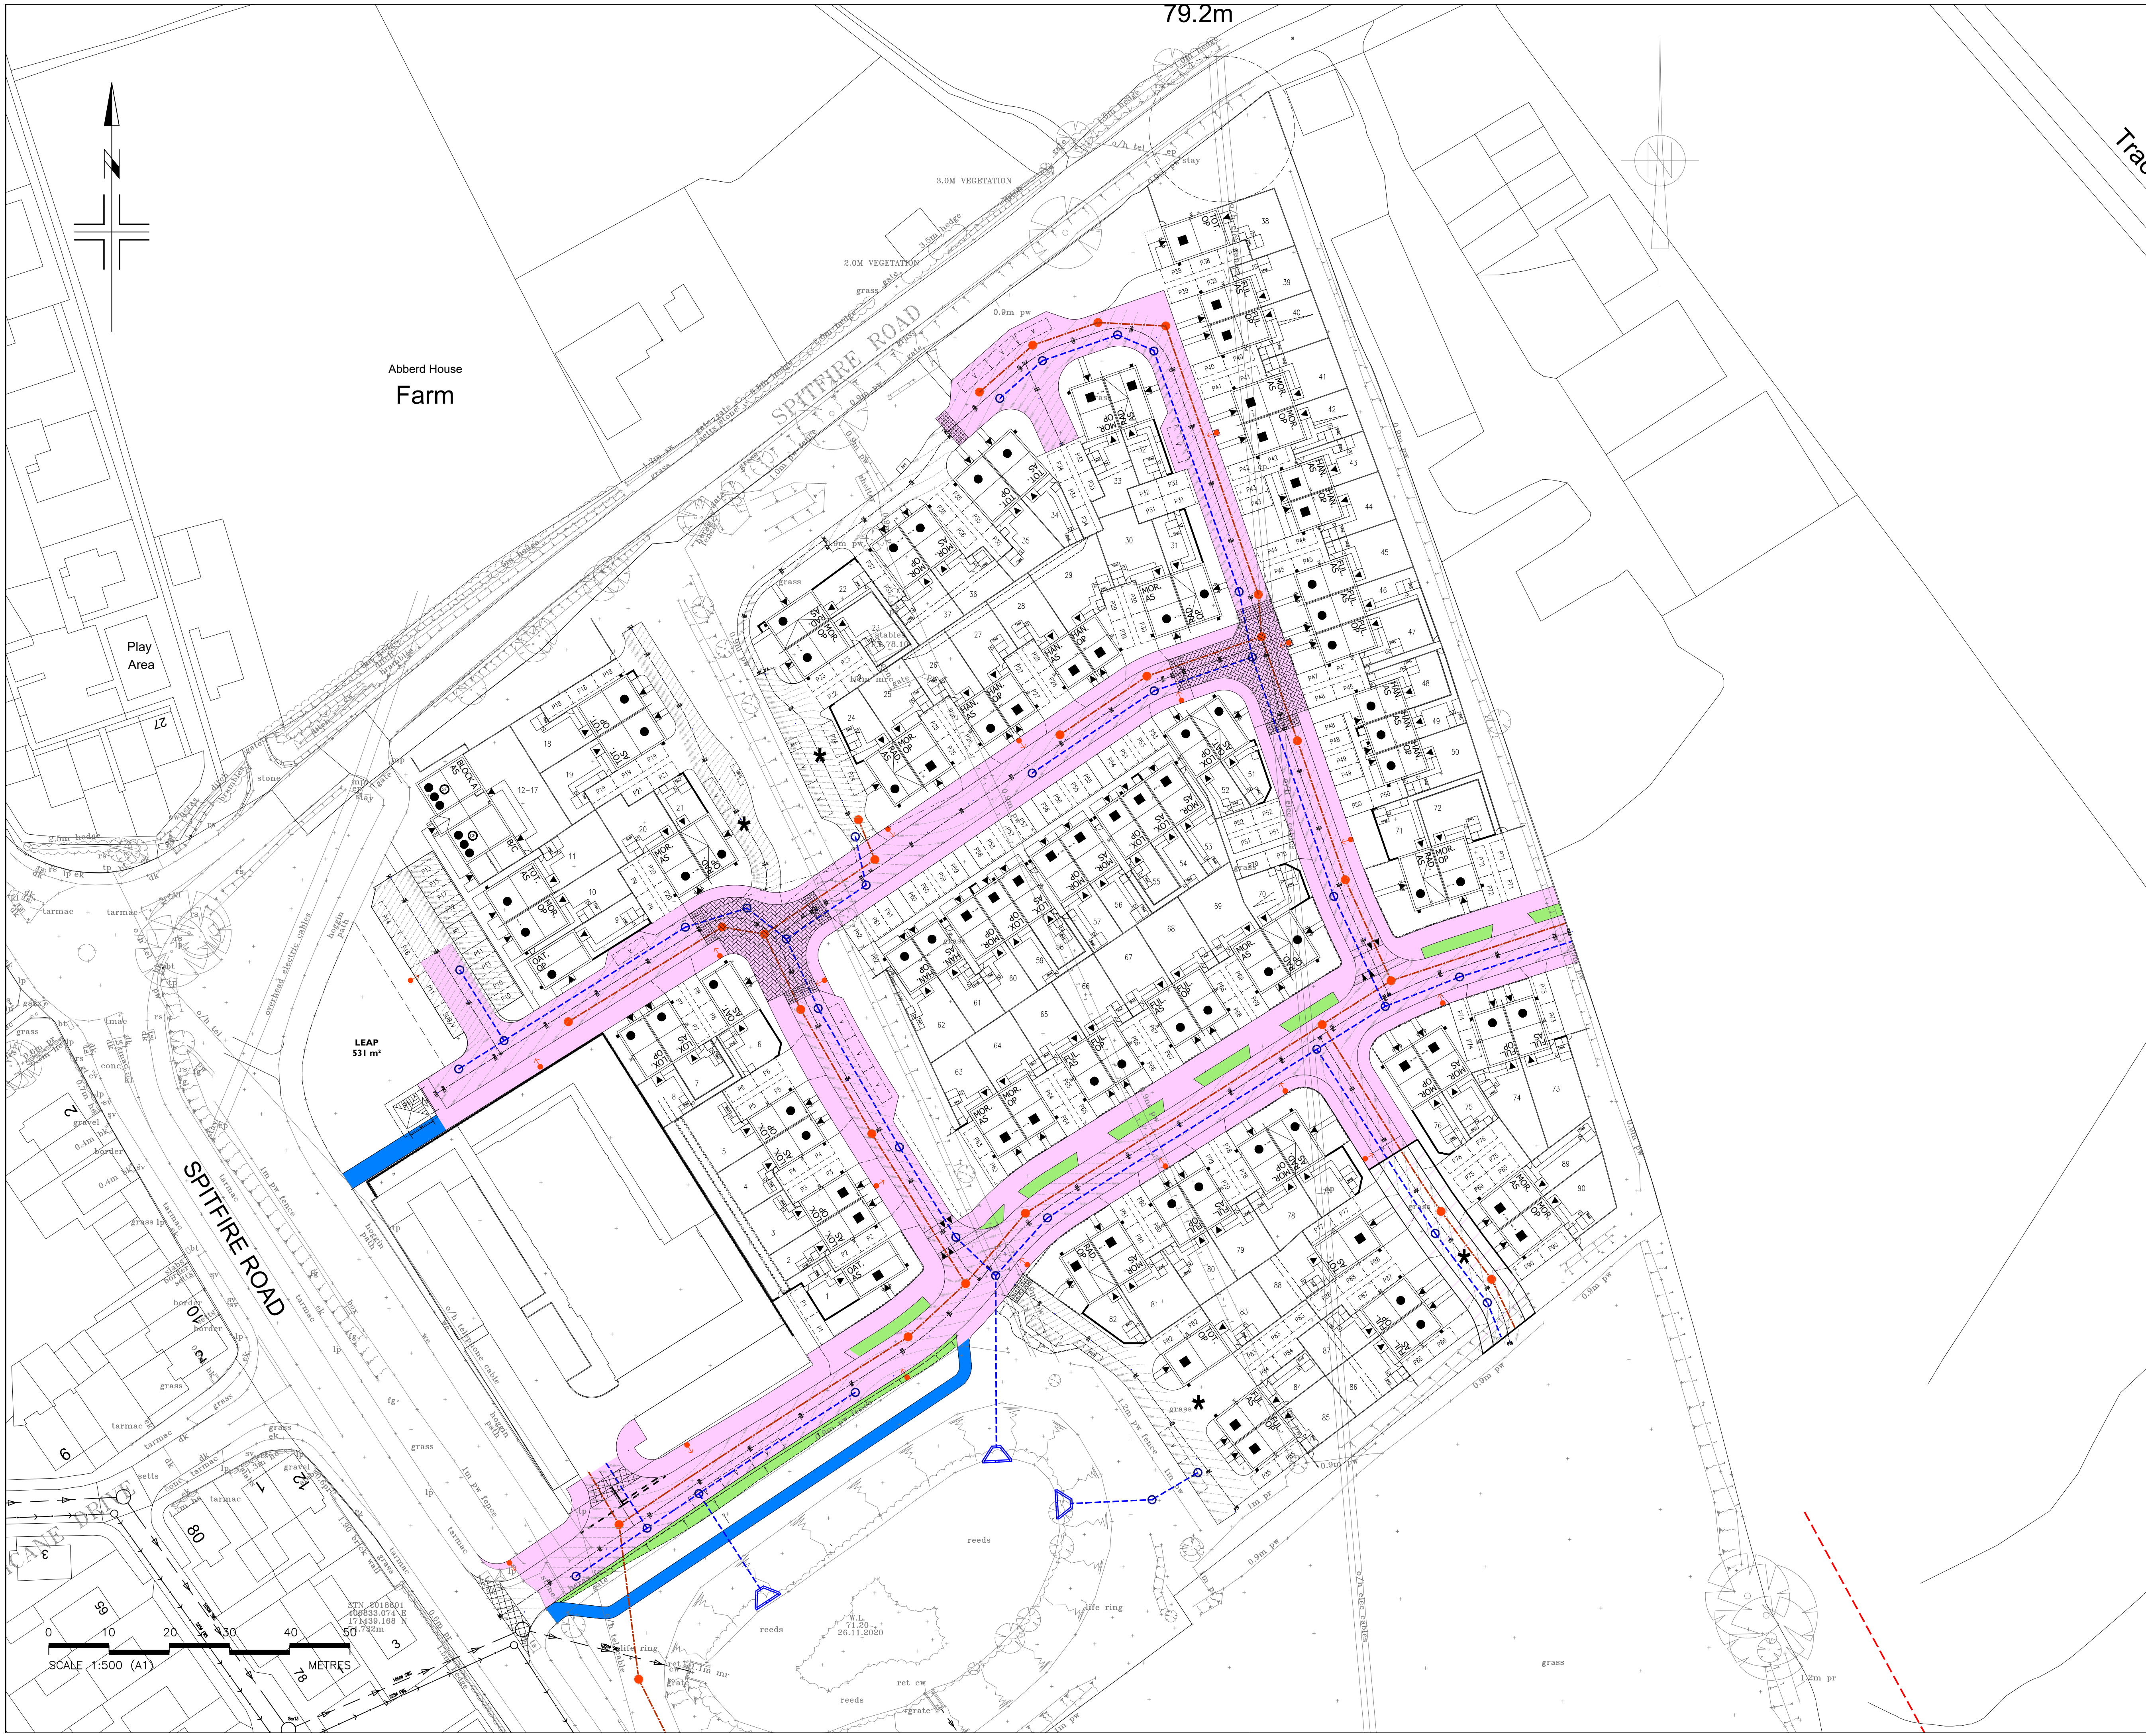

S38 KEY

- Extent of Highway Adoption to be covered by S38 Agreement
- Future Highway Adoption to be covered by S38 Agreement
- Grass Verge to be Maintained by Management Company
- Footway to be Maintained by Management Company
- Foul Sewer and Manhole to be adopted
- Surface Water Sewer and Manhole to be adopted
- Street Lighting

A 22.09.26 Updated to revised layout RFS
Revisions 26.05.26 First Issue AF

Project: Land at Spitfire Road
Calne, Wiltshire

Client:

Drawing: Adoption Plan

Scale: 1:500 @ A1 Date: May 2026 Drawn by: AF

Drawing No: 671-P-400 Rev: A

PHOENIX DESIGN
Partnership Ltd.

Unit 9, Westway Garage,
Marksbury, Bath, BA2 9HN
tel. 01761 479950
email: enquiries@phoenixdp.co.uk

☒ Titan House, Lewis Road,
Cardiff, CF24 5BS
tel. 029 2049 0771
www.phoenixdp.co.uk

This drawing is the copyright of Phoenix Design Partnership Ltd. No liability will be accepted for amendments by others to either the printed or digital format.

Drg Status: **PLANNING**