


LEGEND

- EXISTING WATERCOURSE
- FLOOD EXCEEDANCE ROUTE
- DIRECTION OF OVERLAND FLOW IN GARDENS

PLEASE NOTE:-
THE PROPOSED SURFACE WATER DRAINAGE SYSTEM WILL
BEEN DESIGNED FOR THE 1 IN 100 YR PLUS 40% CLIMATE
CHANGE WITHOUT ANY FLOODING OCCURRING. THE FLOOD
ROUTES SHOWN ARE TO PROVE THAT NO PROPERTY WILL BE
AFFECTED IN THE UNLIKELY EVENT OF ANY LOCALISED
BLOCKAGE OR FAILURE OF THE SYSTEM OCCURRING.

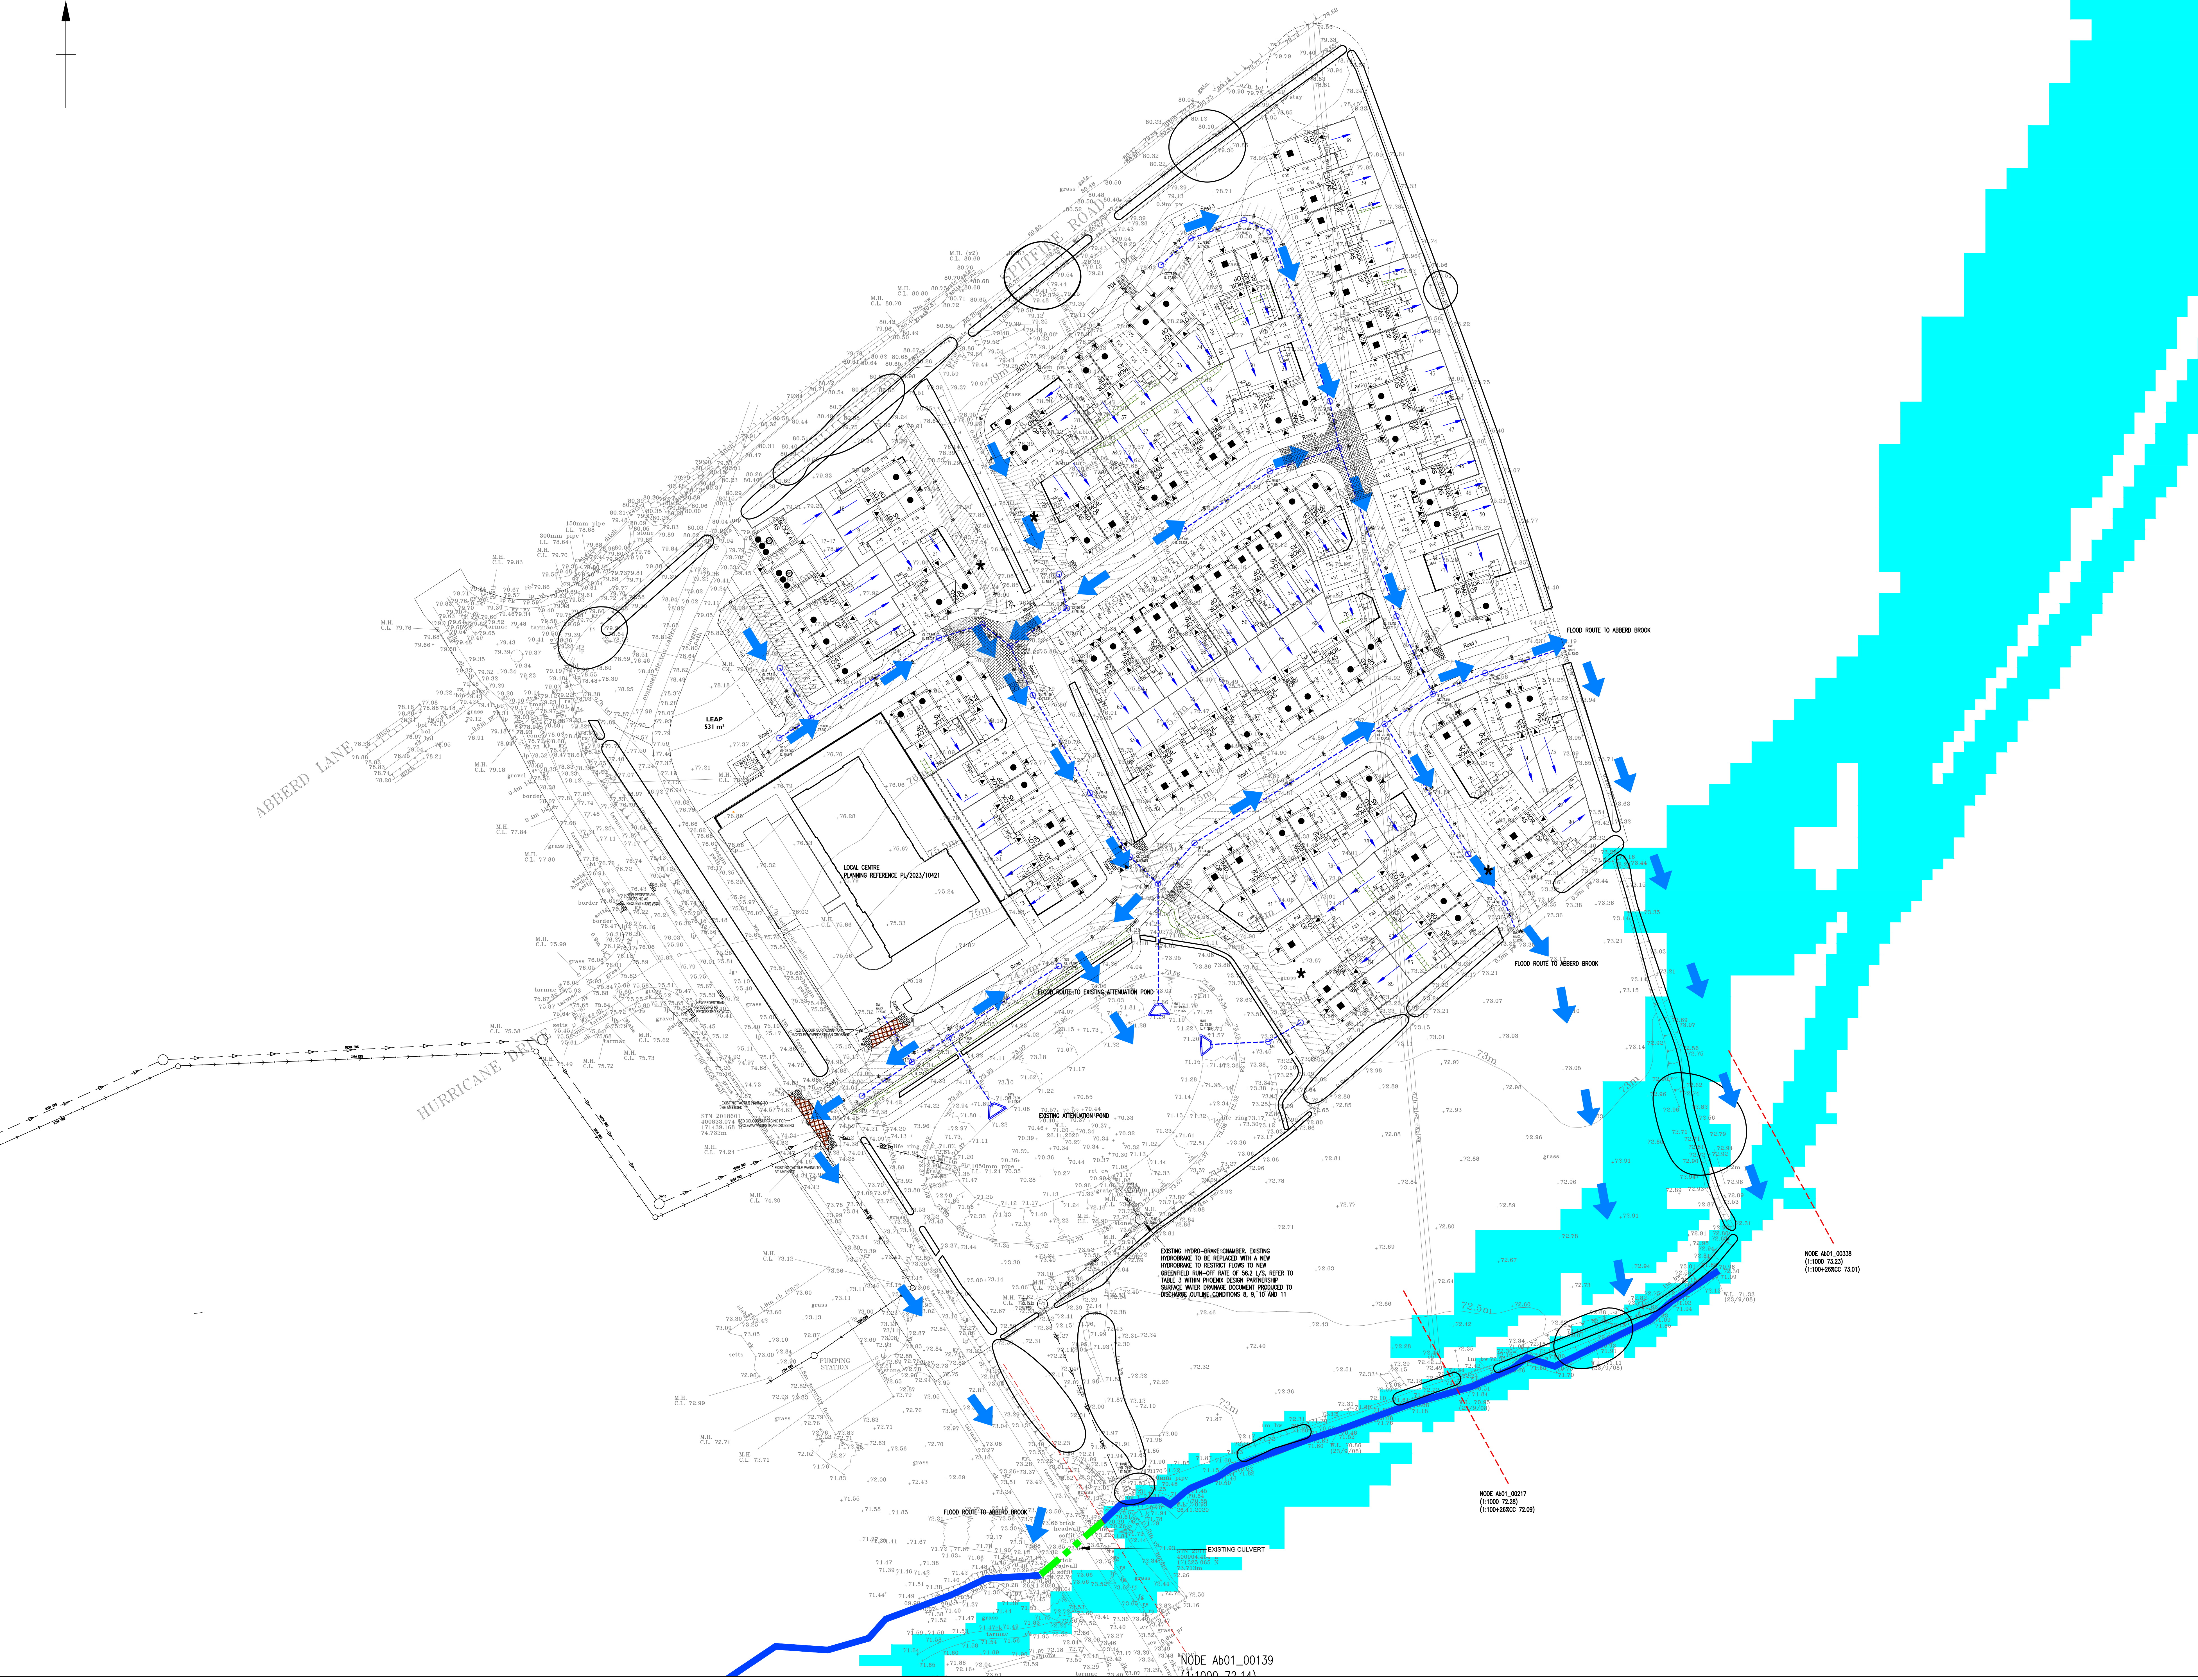

0 10 20 30 40 50
SCALE 1:500 (A1)
METRES

E: Engineering Updated to revised layout
D: Engineering Updated to revised layout
C: Engineering Updated to revised layout and garden flow routes
B: Engineering Updated to revised layout (Local Centre)
A: Engineering Updated to revised layout and Abberd Lane Comments

Revisions

Project: Land of Spittire Road
Caine, Wiltshire

Client:

Drawing: Flood Exceedance Routing

Scale: 1:500 Date: November 2025 Drawn by: MJH

Drawing No: 671-P-510 Rev: E

PHOENIX DESIGN
Partnership Ltd.

Unit 5, Wansbury Garage,
Mansbury, Bath BA2 8RN
Tel: 01225 499999
email: enquiries@phoenixdesign.co.uk www.phoenixdesign.co.uk

Site: 5, Unit Three, Allen Corner,
Business Park, Upper Road, Northampton,
NN4 7JF
Tel: 01603 245071
email: enquiries@phoenixdesign.co.uk www.phoenixdesign.co.uk

This drawing is the copyright of Phoenix Design Partnership Ltd. No liability
will be accepted for amendments by others to either the printed or digital format.

Dwg Status: PLANNING