


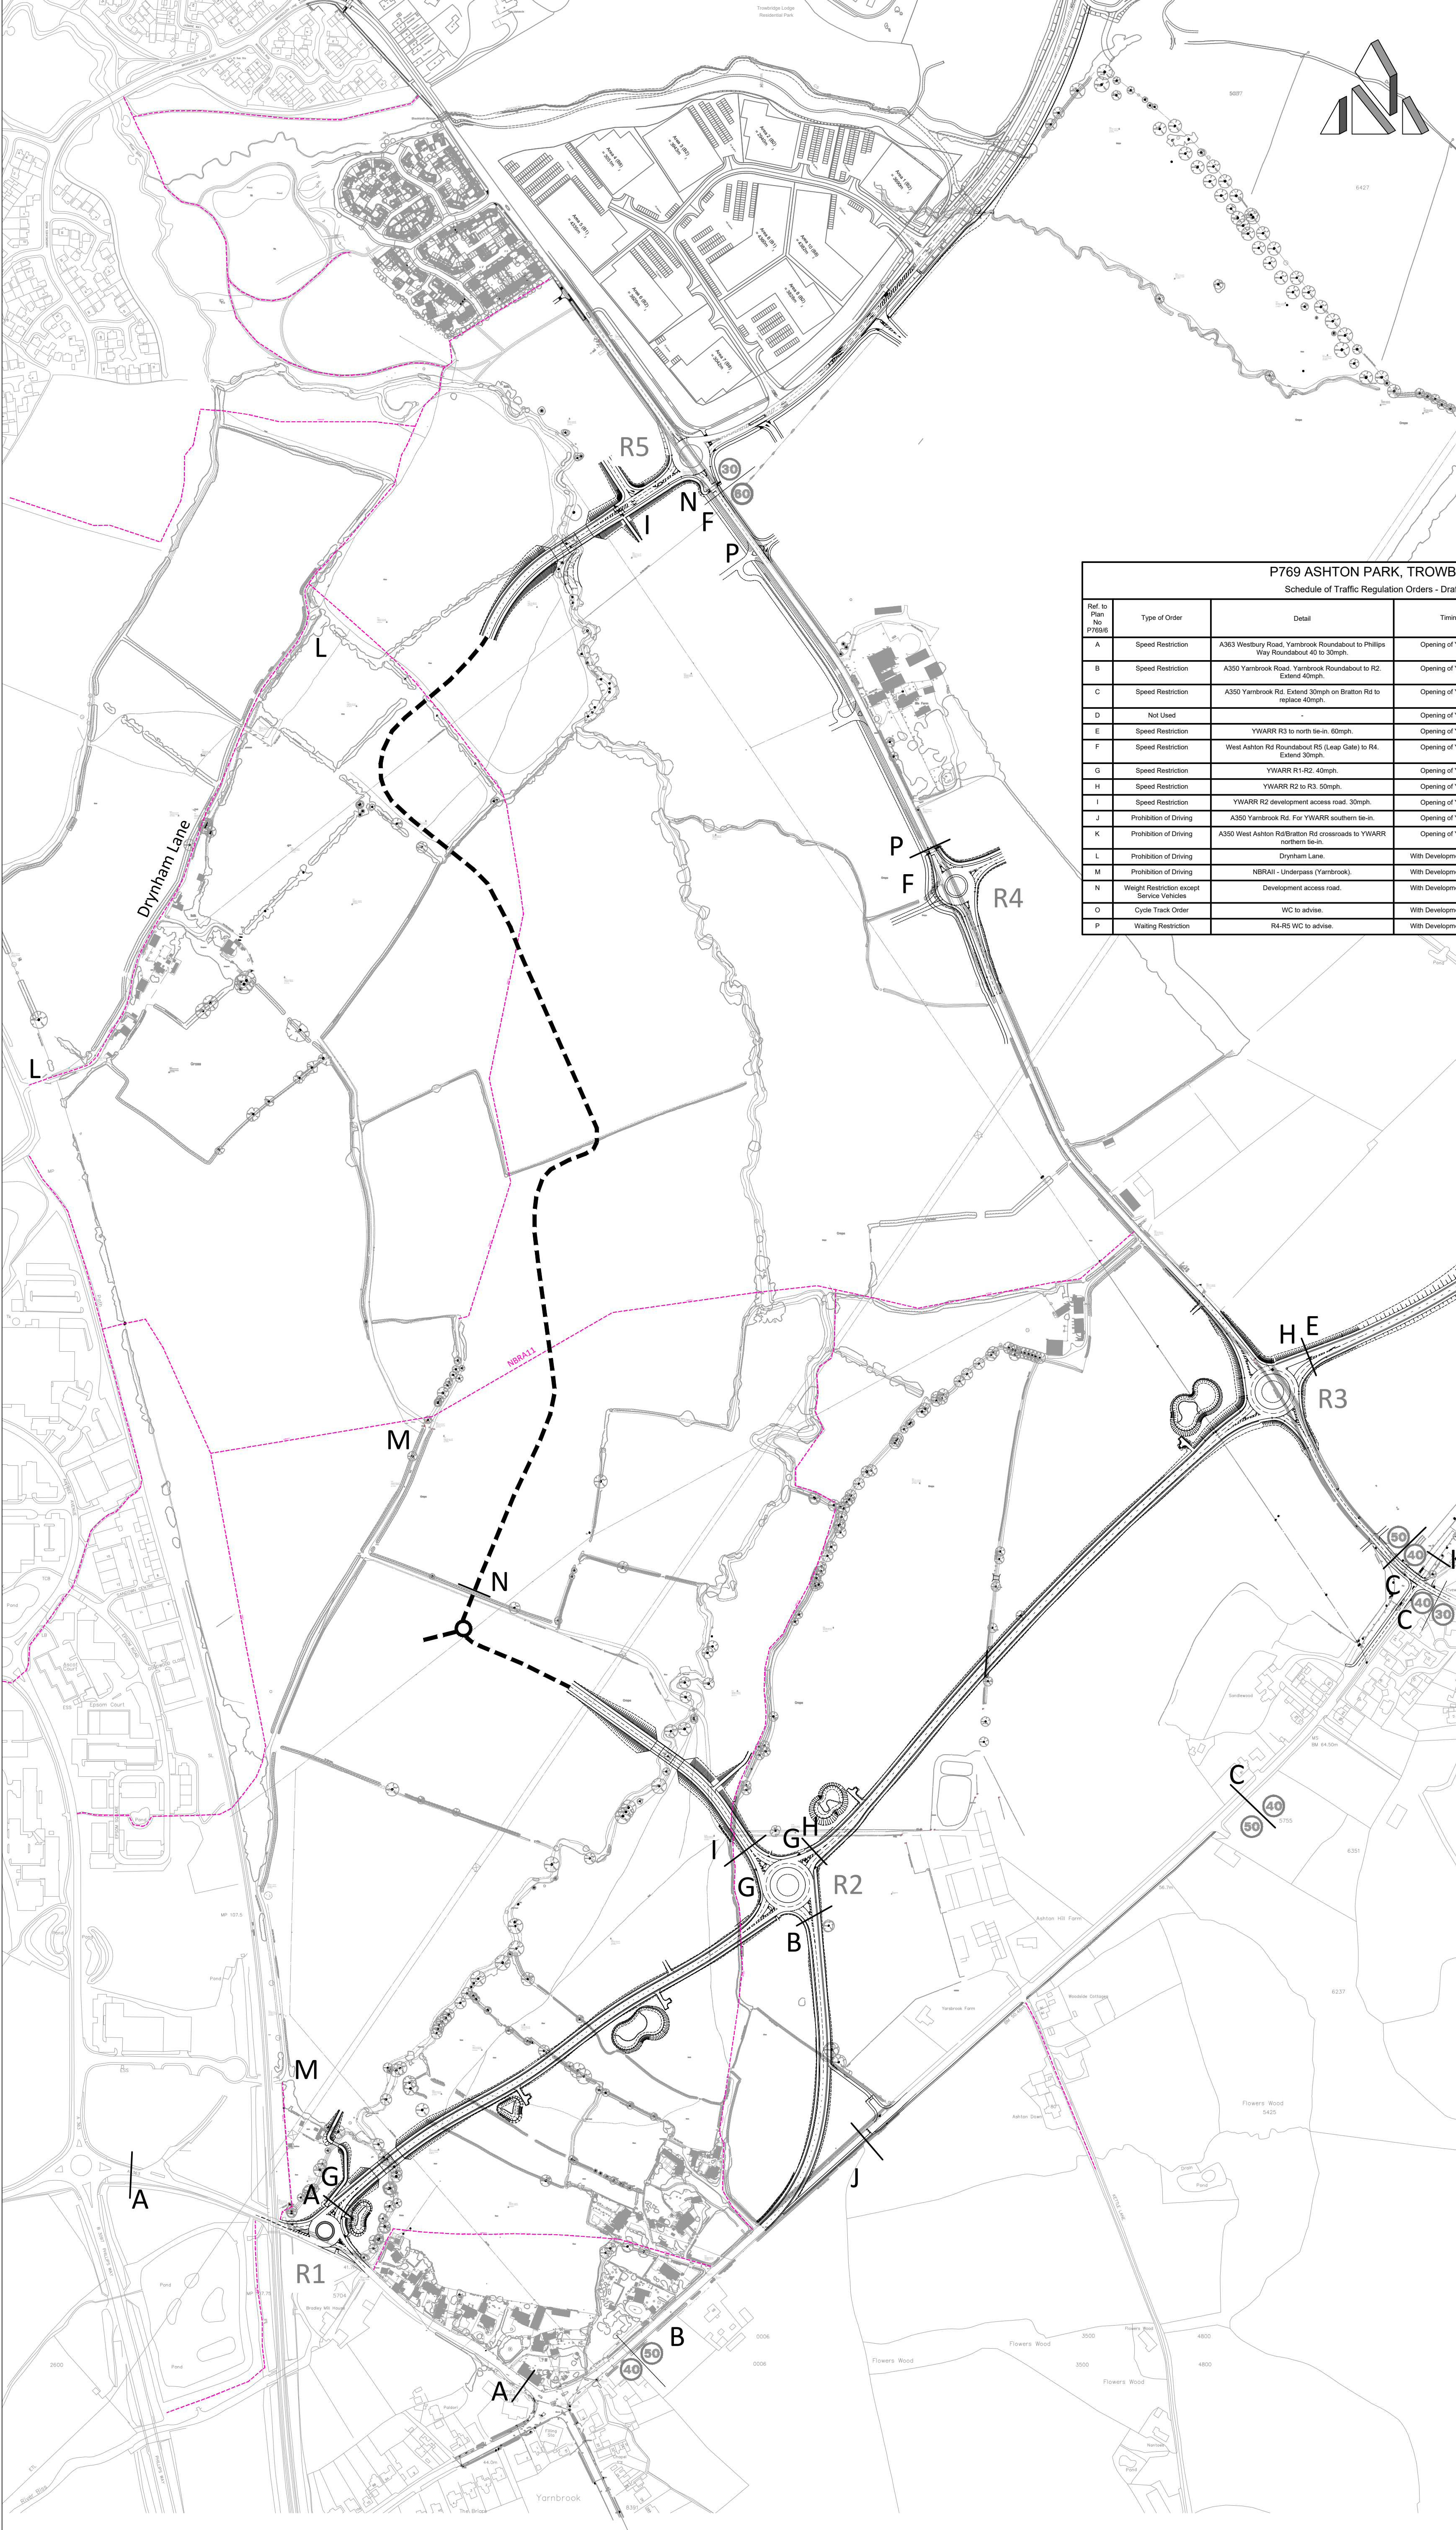

Stratton Park House, Wanborough Road
Swindon, SN3 4HG

Telephone
01793 828000
Facsimile
01793 835500
Email
admin@pfapl.c
Website
www.pfapl.c

- Notes:
- Drawing based on topographical survey undertaken between July 2008 and January 2014 by D and H surveys.
 -   Existing speed limits
 - This plan shall be read with schedule of Traffic Regulation Orders Draft No. 3

P769 ASHTON PARK, TROWBRIDGE					
Schedule of Traffic Regulation Orders - Draft No. 5					
Ref. to Plan No. P769	Type of Order	Detail	Timing	Works to be undertaken by	Max. value of Works by Developer excluding Order Cost
A	Speed Restriction	A363 Westbury Road, Yarnbrook Roundabout to Phillips Way Roundabout 40 to 30mph.	Opening of YWARR	Developer	Included in Highway Works
B	Speed Restriction	A350 Yarnbrook Road, Yarnbrook Roundabout to R2. Extend 40mph.	Opening of YWARR	Developer	Included in Highway Works
C	Speed Restriction	A350 Yarnbrook Rd. Extend 30mph on Bratton Rd to replace 40mph.	Opening of YWARR	Developer	Included in Highway Works
D	Not Used	-	Opening of YWARR	Developer	Included in Highway Works
E	Speed Restriction	YWARR R3 to north tie-in. 60mph.	Opening of YWARR	Developer	Included in Highway Works
F	Speed Restriction	West Ashton Rd Roundabout R5 (Leap Gate) to R4. Extend 30mph.	Opening of YWARR	Developer	Included in Highway Works
G	Speed Restriction	YWARR R1-R2. 40mph.	Opening of YWARR	Developer	Included in Highway Works
H	Speed Restriction	YWARR R2 to R3. 50mph.	Opening of YWARR	Developer	Included in Highway Works
I	Speed Restriction	YWARR R2 development access road. 30mph.	Opening of YWARR	Developer	Included in Highway Works
J	Prohibition of Driving	A350 Yarnbrook Rd. For YWARR southern tie-in.	Opening of YWARR	Developer	Included in Highway Works
K	Prohibition of Driving	A350 West Ashton Rd/Bratton Rd crossroads to YWARR northern tie-in.	Opening of YWARR	Developer	Included in Highway Works
L	Prohibition of Driving	Drynam Lane.	With Development Phasing	Developer	Included in Highway Works
M	Prohibition of Driving	NBRAII - Underpass (Yarnbrook).	With Development Phasing	Developer	Included in Highway Works
N	Weight Restriction except Service Vehicles	Development access road.	With Development Phasing	Developer	Included in Highway Works
O	Cycle Track Order	WC to advise.	With Development Phasing	Developer	Included in Highway Works
P	Waiting Restriction	R4-R5 WC to advise.	With Development Phasing	Developer	Included in Highway Works

Preliminary

Rev	Date	Description	Initials
A	11/03/16	Speed limits amended	TLH
B	26/11/19	Length R1 - R2 corrected to align with P480/106F	BDC
C	24/02/20	Updated to align with detailed design	TJC
D	17/08/20	TRO table added and location C	BDC

Client

Ashton Park
Trowbridge Ltd

Project

Ashton Park,
Trowbridge

Drawing Title

Indicative Location of
Traffic Regulation Orders

Drawing No.

P769/6

Rev D

Date	February 2016
Scale	1:NTS@A1
Drawn By	TLH
Checked By	CI
E-Mail	thillier@pfapl.c
File Ref.	P480-118.dwg