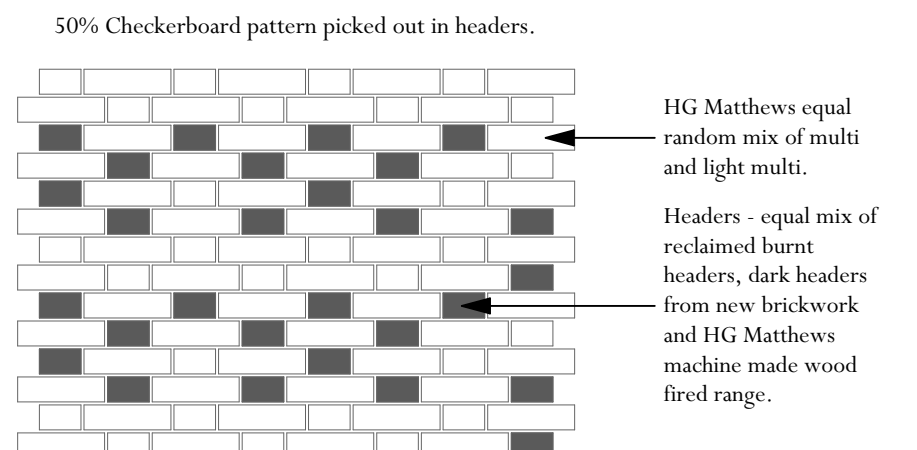
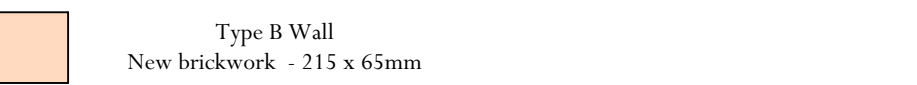
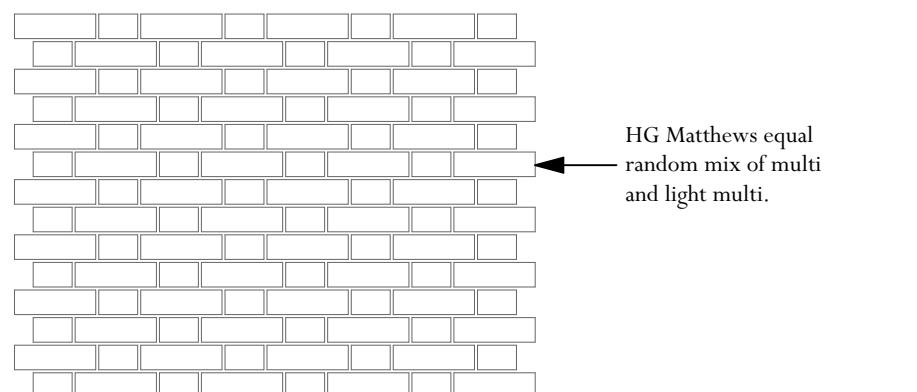
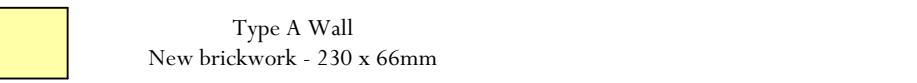
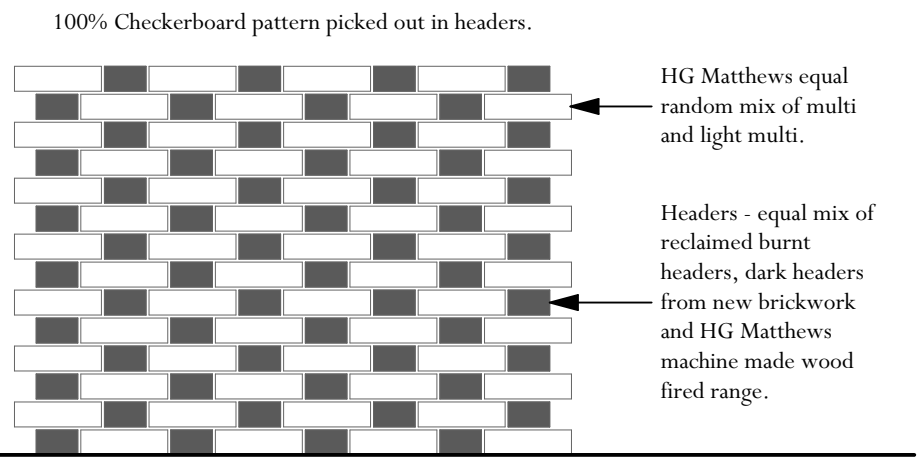
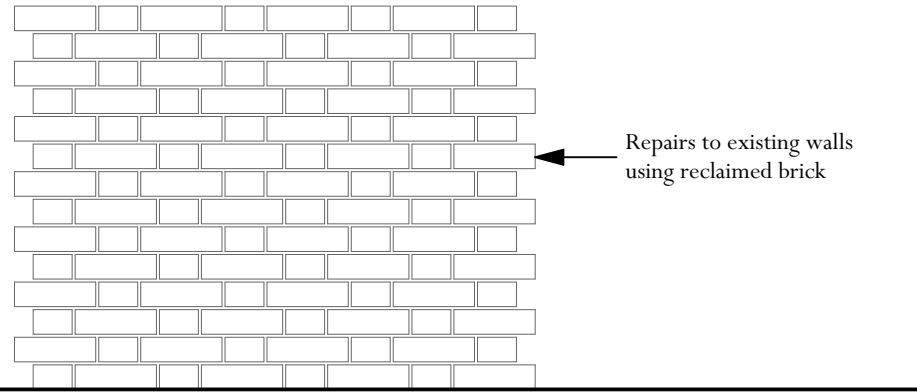


Note:
- Bays 104-106 new brickwork - 215 x 65mm.
- Bays 90-93 new brickwork - 215 x 65mm.

Bond:
Flemish


Joints:
Bed - 8mm
Perpend - 8mm

Finish:
Churn Brushed

Mortar:
The lime Centre 'heritage Mortar NHL 2, lime mortar made with local sands to produce a pale-yellow or off-white colour mortars using Morestead 3mm, St Astier natural hydraulic lime and USC additive.

Weak lime putty mortar (1:3 lime putty to well-graded sand) to ensure compatibility and avoid unnecessary stress on the historic fabric.

- NHL 2 to be used for rebuilding (new and salvaged bricks).
- Lime putty mortar to be used for repointing the East Wall, where bricks are most fragile.
- NHL 2 to be used for other repointing areas.

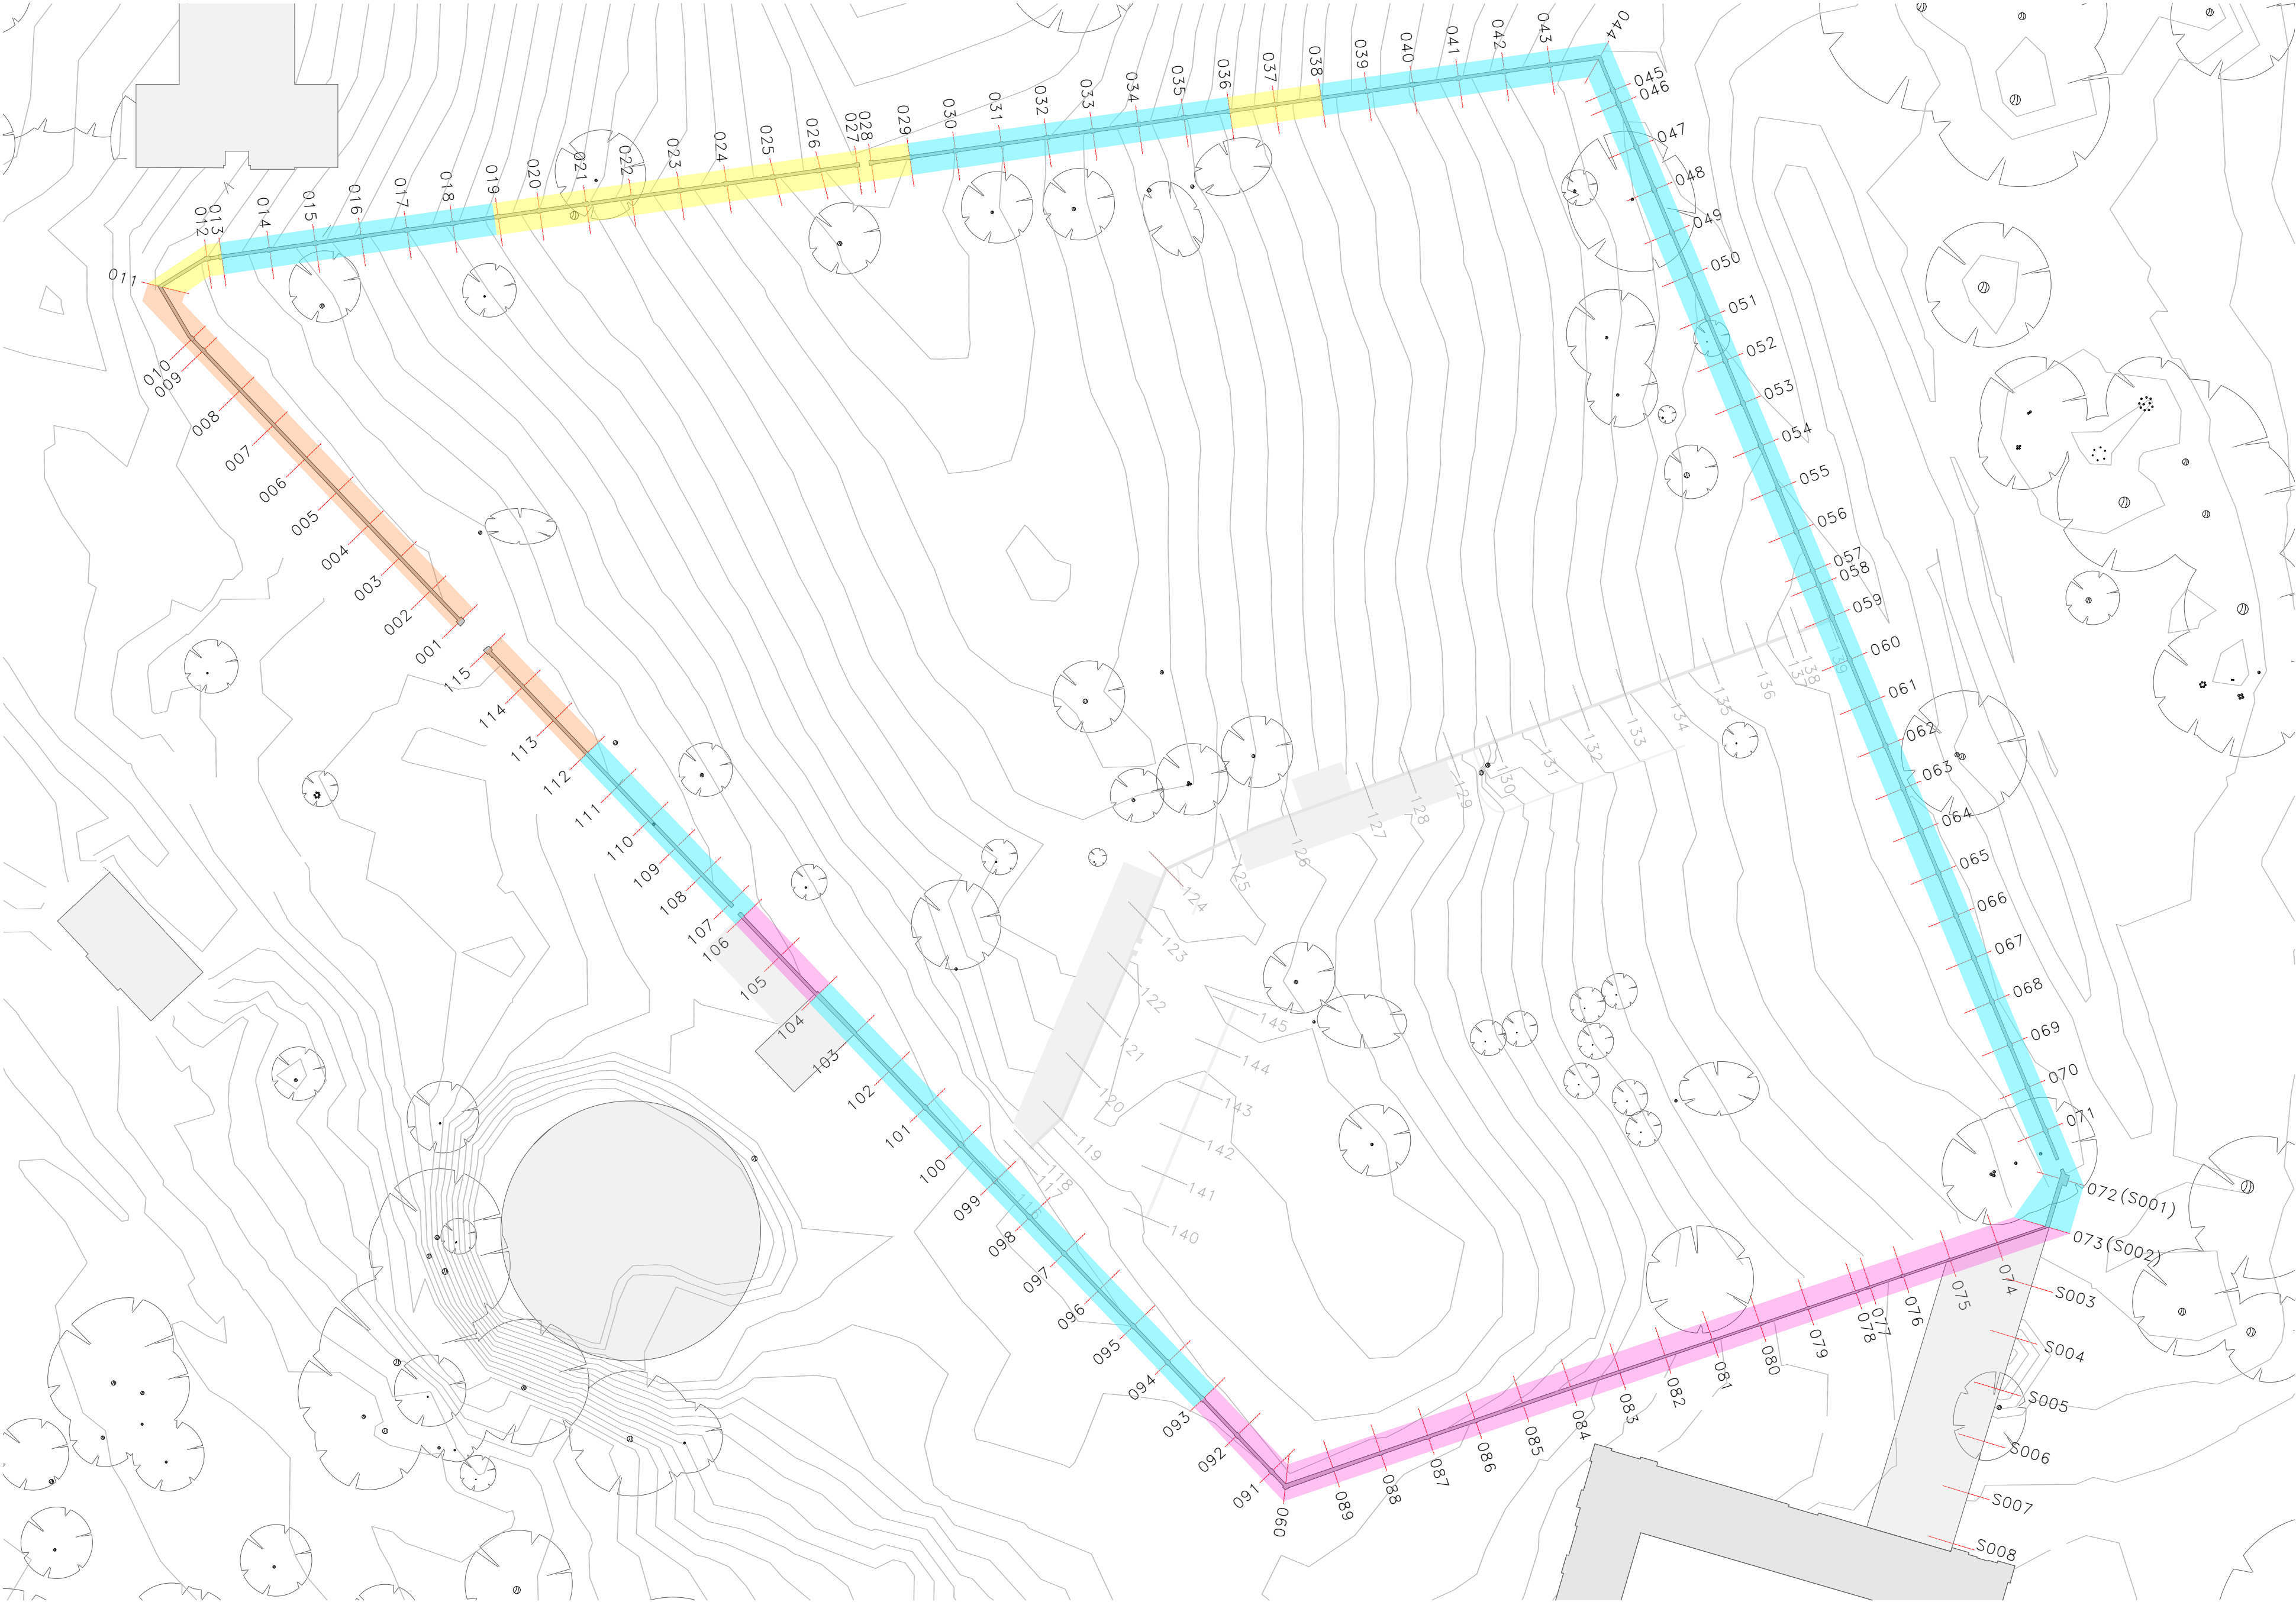

Adjacent Properties and Boundaries are shown for illustrative purposes only and have not been surveyed unless otherwise stated.

All areas shown are approximate and should be verified before forming the basis of a decision.

Do not scale other than for Planning Application purposes.

All dimensions must be checked by the contractor before commencing work on site.

No deviation from this drawing will be permitted without the prior written consent of the Architect.

The copyright of this drawing remains with the Architect and may not be reproduced in any form without prior written consent.

Ground Floor Slabs, Foundations, Sub-Structures, etc. All work below ground level is shown provisionally. Inspection of ground condition is essential prior to work commencing.

Reassessment is essential when the ground conditions are apparent, and redesign may be necessary in the light of soil conditions found. The responsibility for establishing the soil and sub-soil conditions rests with the contractor.

Note:
- Areas marked on the drawing rebuild using new brickwork as annotated.

- Areas of existing wall repaired using reclaimed brickwork.

- All new buttresses to be build using new brickwork.

CONSTRUCTION ISSUE

B	01.04.25	Issued for Construction	PD
A	06.11.24	Bays 90-93 and 104-106 Amended	KG
-	23.10.24	Initial Issue	KG

Rev	Date	Description	Initials
-----	------	-------------	----------

PROJECT Tottenham House
Walled Garden Perimeter Walls

TITLE: New brickwork locations

SCALE: 1:500, 1:20 @A1

DATE: October 2024

DRAWING No: THW001-ADA-XX-XX-DR-A-0346 B

DRAWN BY: KG

ADAM ARCHITECTURE

OLD HYDE HOUSE, 75 HYDE STREET
WINCHESTER, HAMPSHIRE, SO23 7DW
TELEPHONE: 01962 843843 FACSIMILE: 01962 843303

WEST WING, SOMERSET HOUSE, STRAND
LONDON, WC2R 1LA, TEL 020 7841 0140

www.adamarchitecture.com contact@adamarchitecture.com