


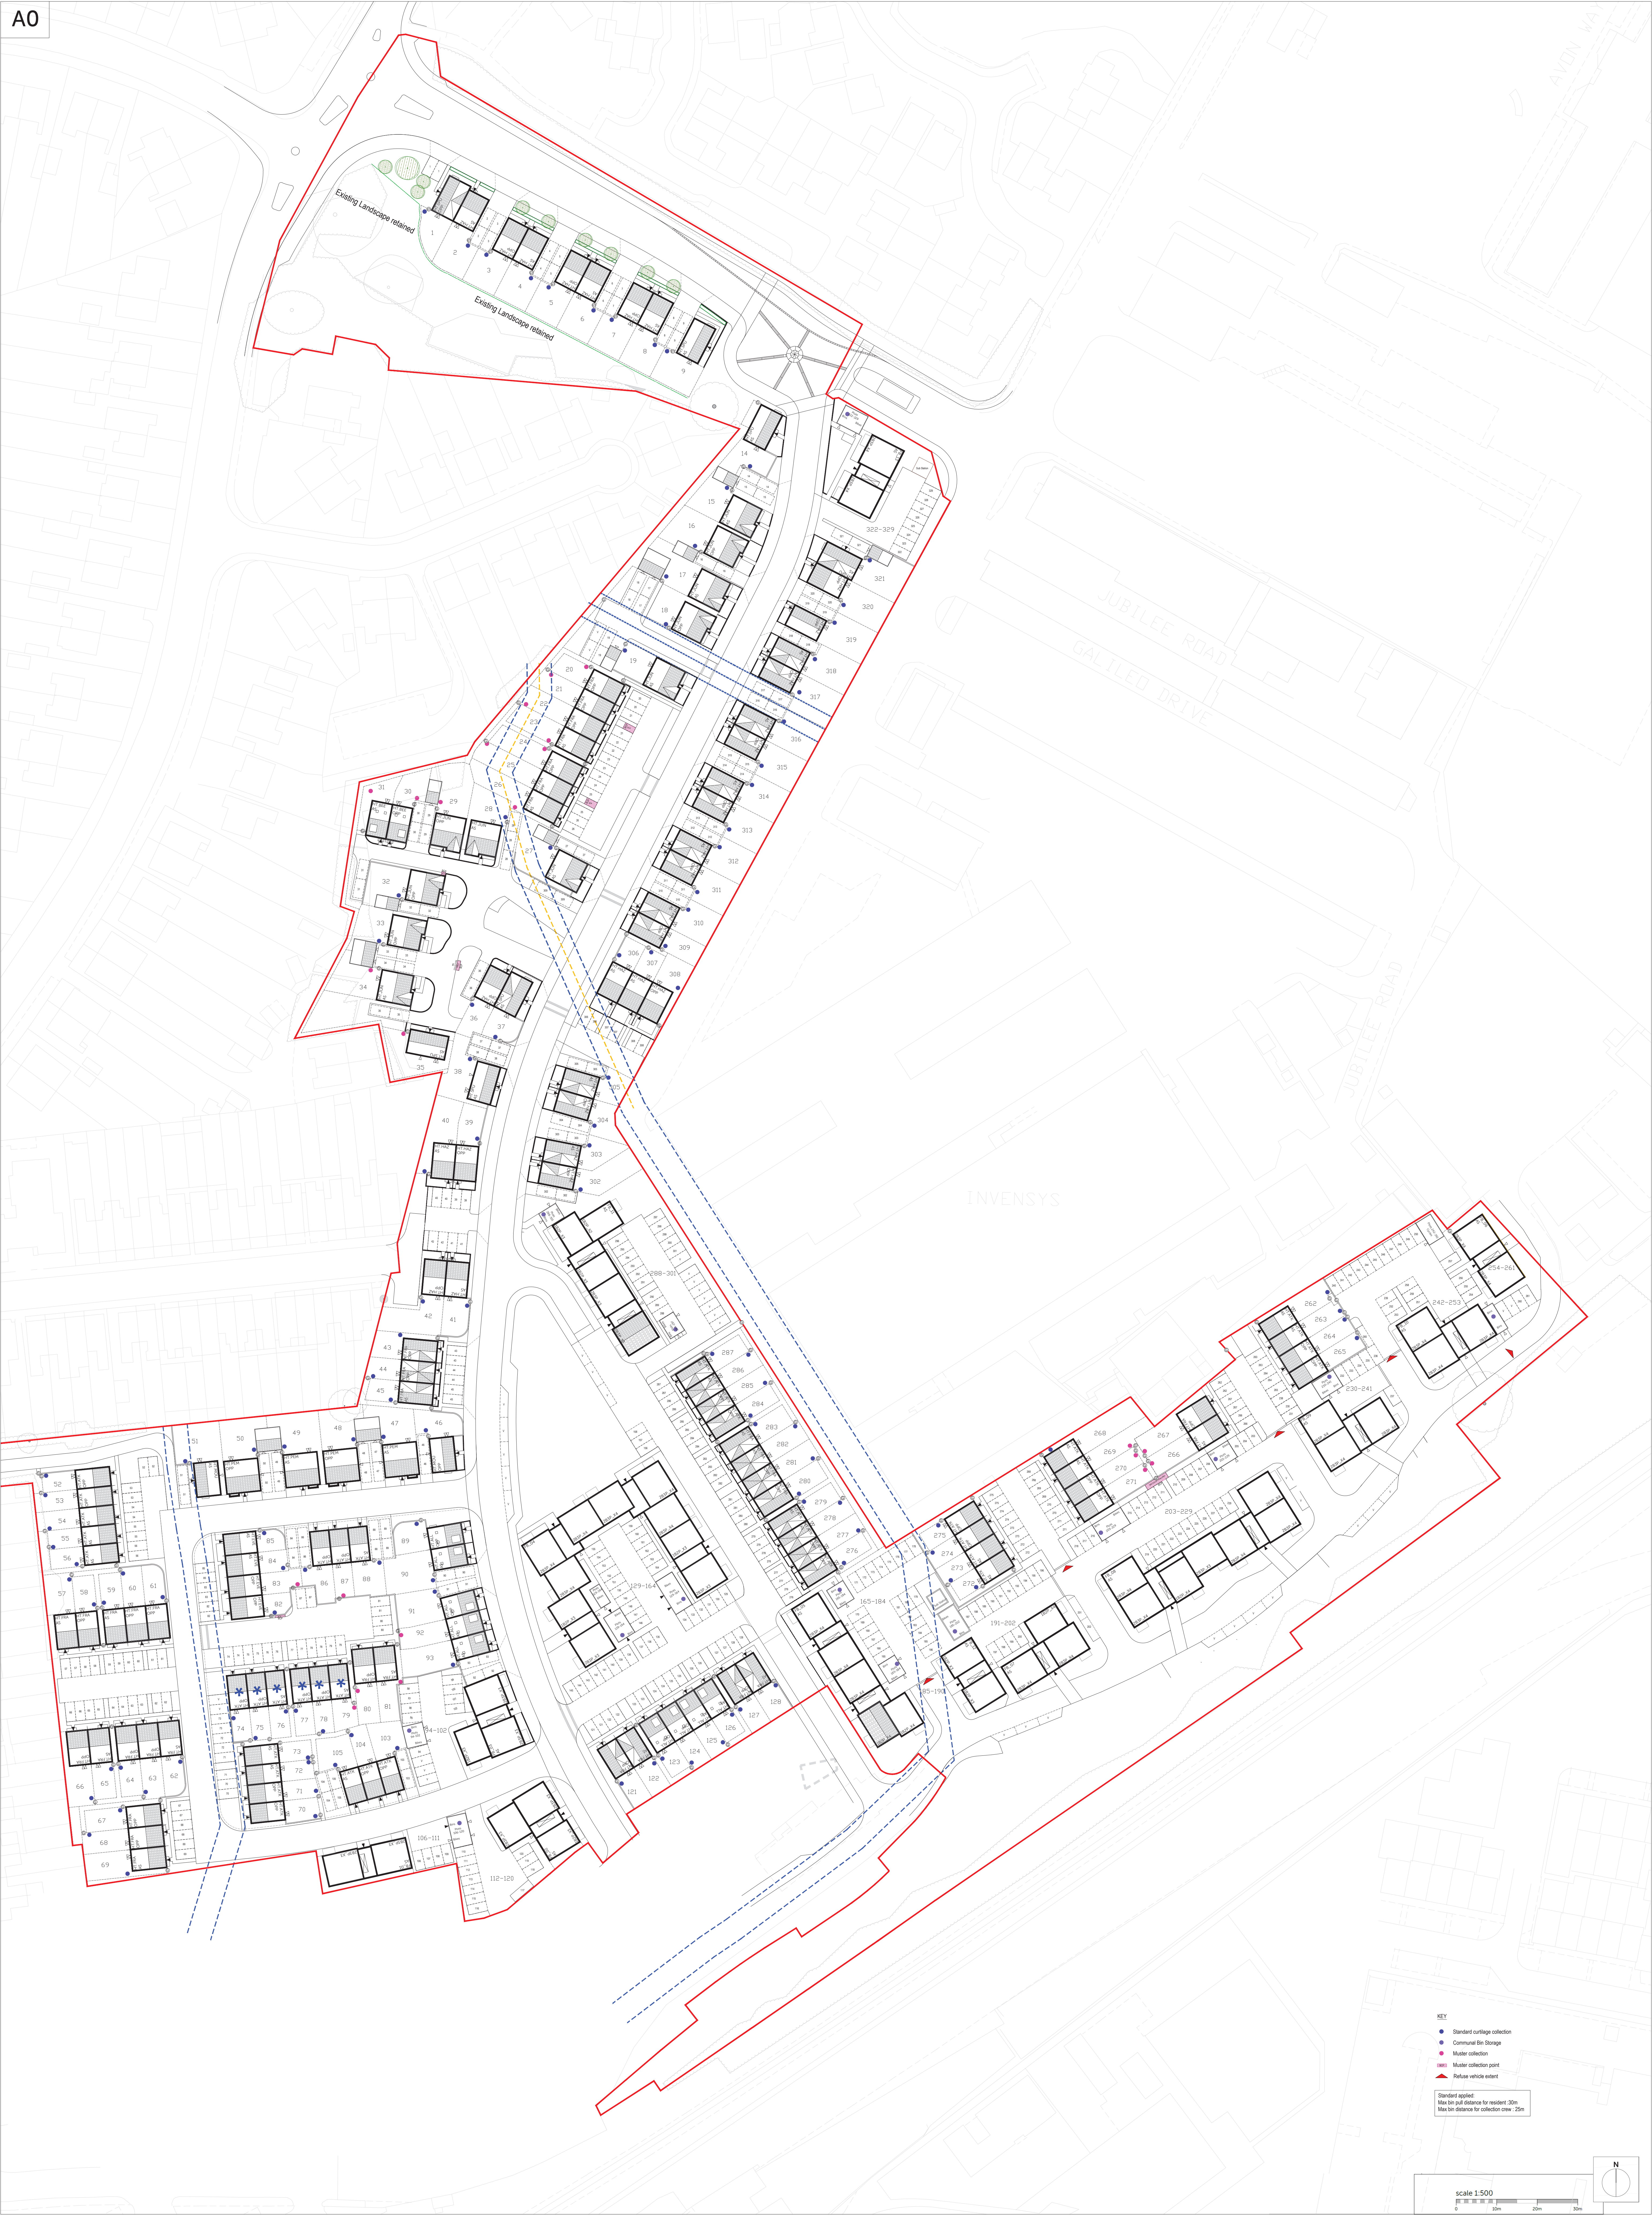

KEY

Standard curbside collection

Communal Bin Storage

Master collection


Master collection point

Refuse vehicle extent

Standard applied

Max bin pull distance for resident 30m

Max bin distance for collection crew 25m

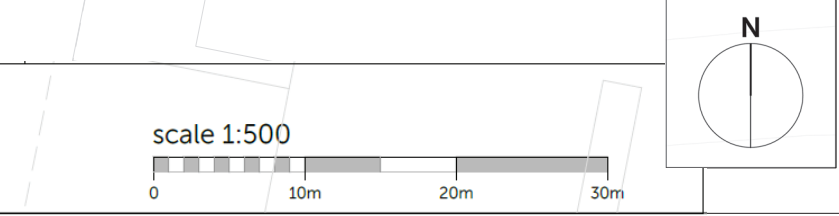

Romsey Office
Building 300, The Grange,
Romsey Road,
Michelmersh, Romsey,
Hampshire, SO51 0AE
T:01794 367703 F:01794 367276

Portsmouth Office
Unit 5, Middle Bridge Business Park
Bristol Road,
Portsmouth,
Bristol, BS20 6PN
T:01275 407000 F:01794 367276

www.thrivearchitects.co.uk
This drawing is the copyright of Thrive Architects Ltd ©. All rights reserved. Ordnance Survey Data © Crown Copyright. All rights reserved. Licence No. 100007355. DO NOT scale from this drawing. Contractors, Sub-Contractors and Suppliers are to check all relevant dimensions and levels of the site and building before commencing any shop drawings or building work. Any discrepancies should be recorded to the Architect. Where applicable this drawing is to be read in conjunction with the Consultants' drawings.

Rev	Description	Date	Au	Ch
A	Issued for Planning	06.2022	KK	MS
B	Updated to latest layout	07.2022	EBE	MS
C	Updated to latest layout	11.2022	KK	MS
D	Updated to latest layout	02.2023	KK	MS
E	Updated to latest layout	05.2023	KK	MS
F	Updated to latest layout	12.2023	KK	KK
F3	Updated as per site layout SL34	12.01.26	KK	KK
G	Updated as per site layout SL310	04.02.26	KK	KK
		10.09.26	KK	KK

Project	Langley Park, Chippenham			
Drawing	Refuse Strategy Layout			
Client	Vistry Partnerships			Date
Job no.	VIST220215			Revision
Dwg no.	RSL.01			G
Author	GC	Checked	MS	Scale
Status	PLANNING			Office
Client ref.				Portsmouth

