



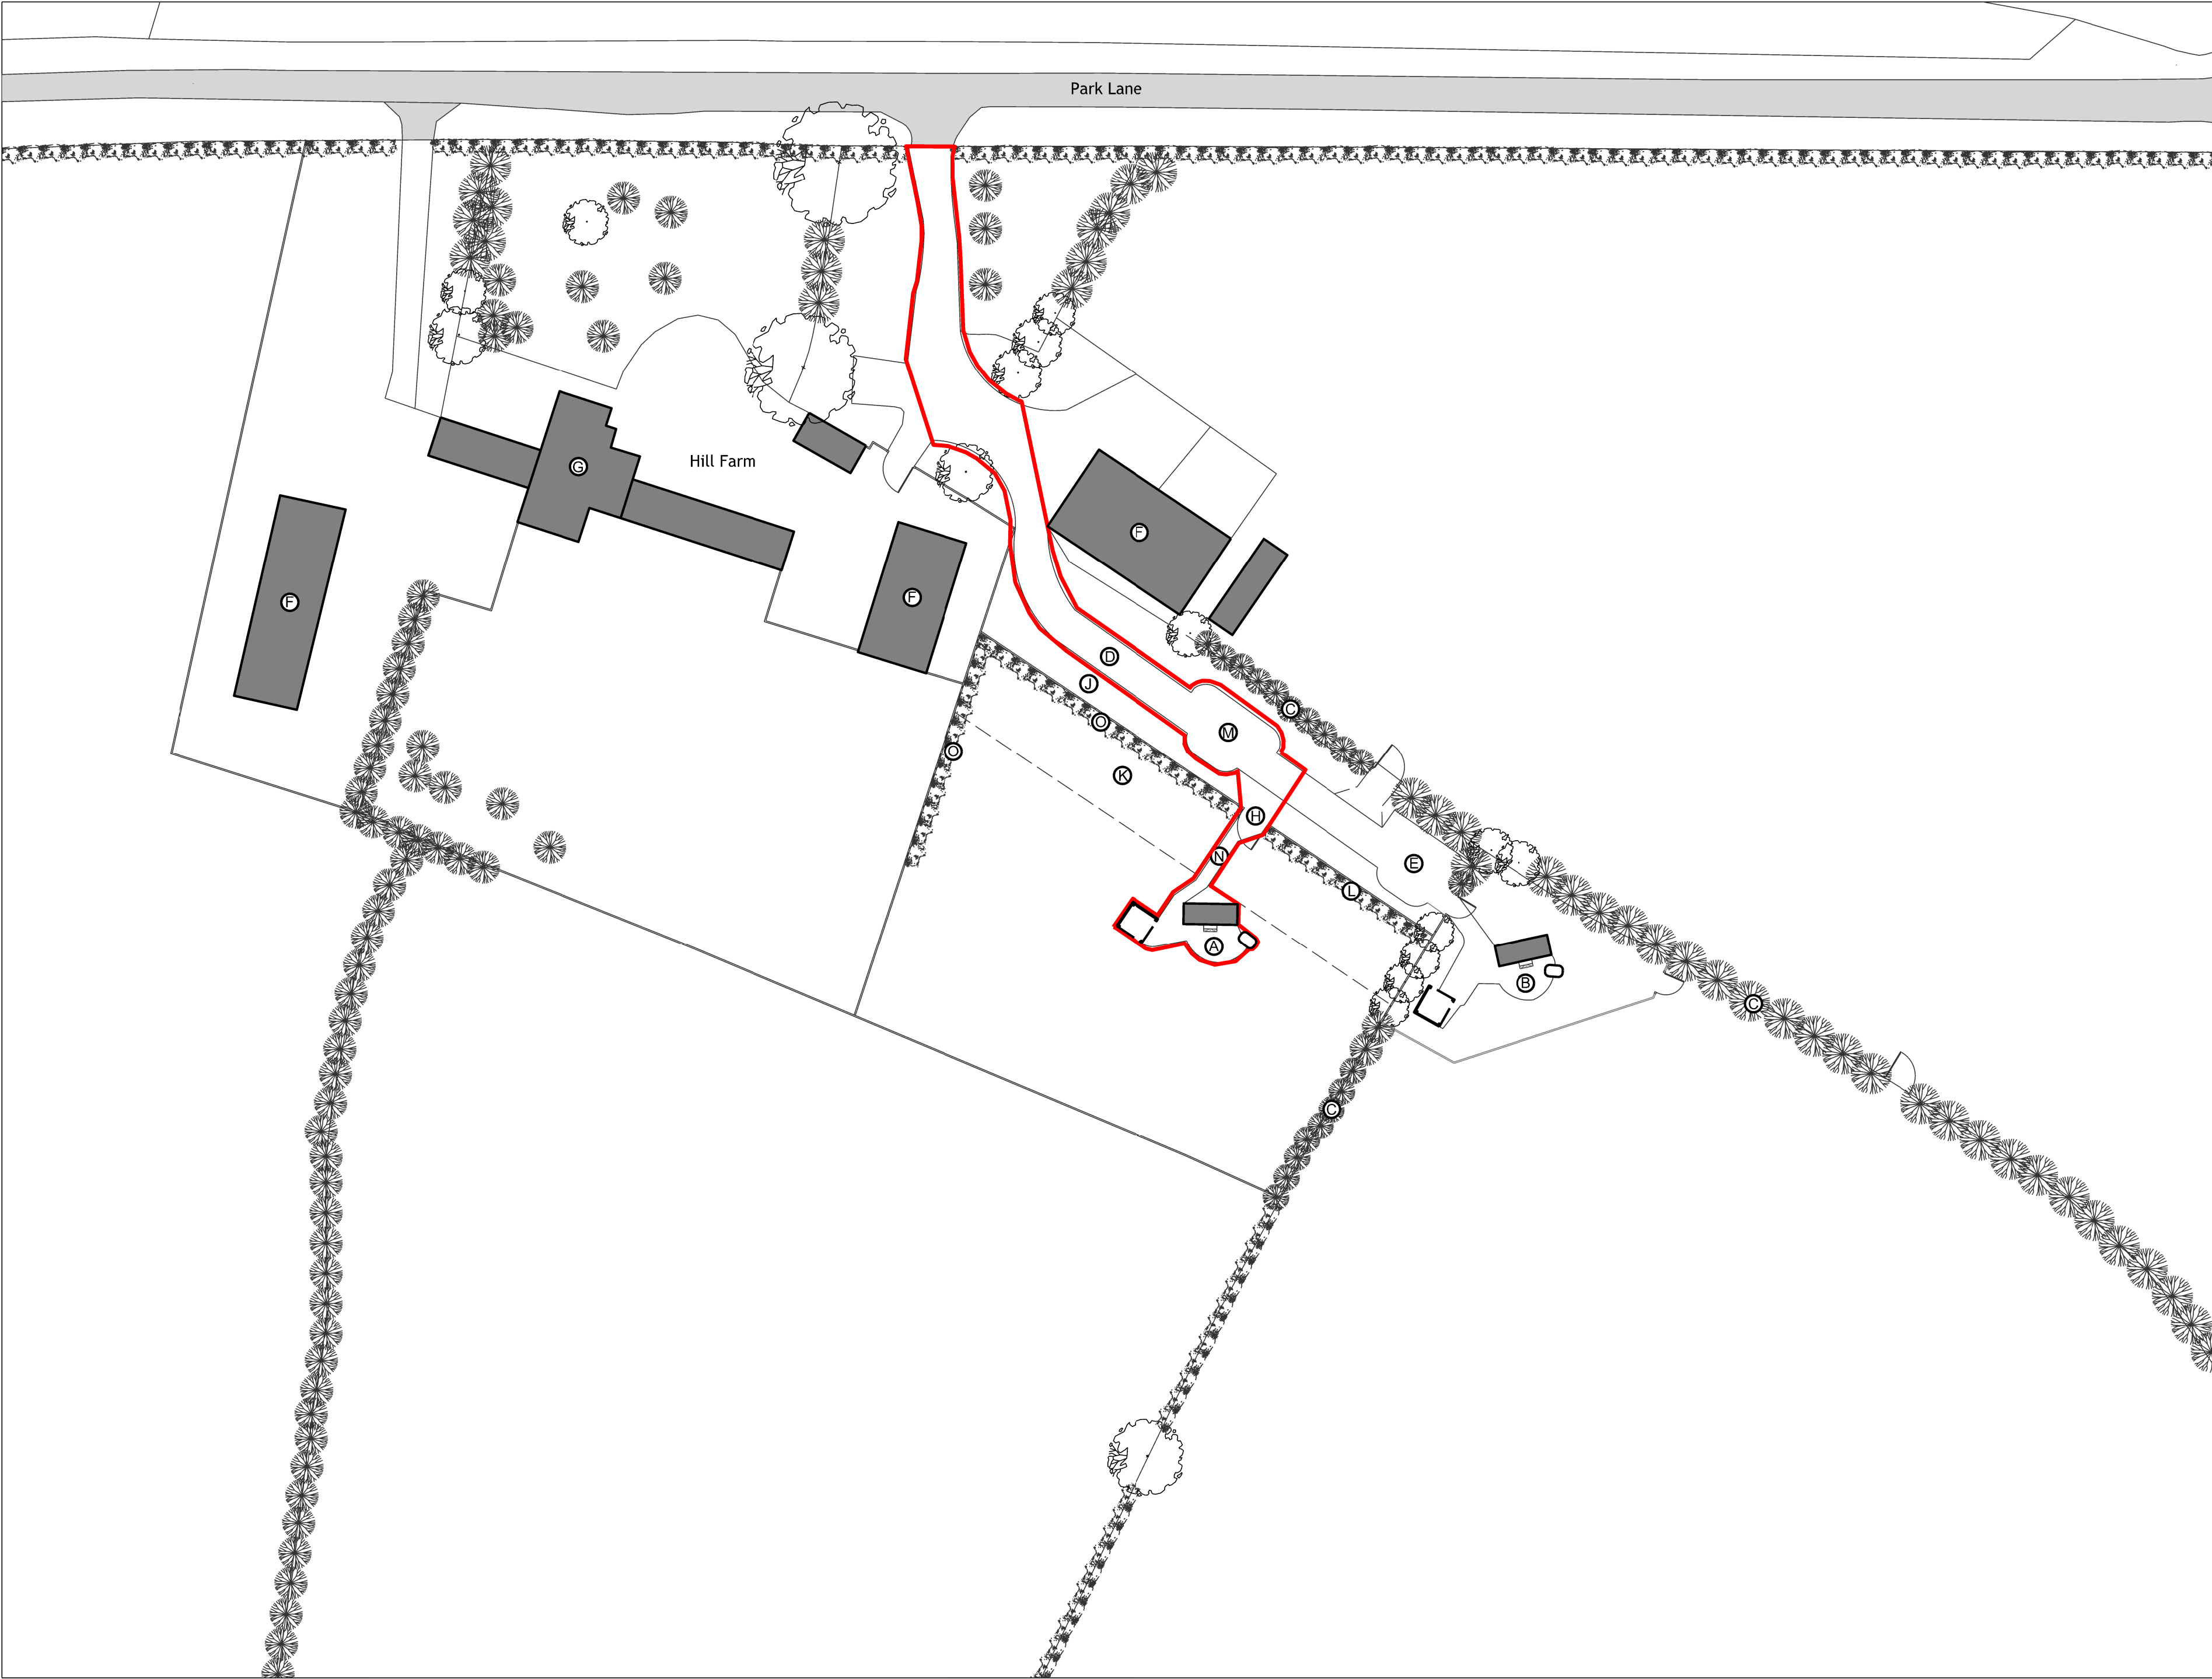

Contractors must check all dimensions on site. Only figured dimensions are to be worked from. Discrepancies must be reported before proceeding. This drawing is copyright. ©

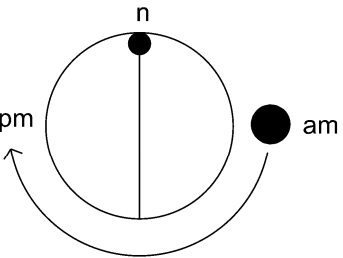

LEGEND

— Application Site Boundary
(Area = 640m² / 0.064 Hectare)

- NOTES**
- (A) Proposed Shepherds Hut, Hot Tub and Wood Store; See Drawing P-Site-05
 - (B) Existing Shepherds Hut (Not affected by Proposed Works)
 - (C) Existing Hedgerow / Landscape Planting (Not affected by Proposed Works)
 - (D) Existing Farm Track laid to Gravel (Generally Not affected by Proposed Works)
 - (E) Existing Parking / Turning Area for Existing Shepherds Hut (Not affected by Proposed Works)
 - (F) Existing Barn / Sheds (Not affected by Proposed Works)
 - (G) Hill Farm Dwelling (Not affected by Proposed Works)
 - (H) Existing Gate (Not affected by Proposed Works)
 - (J) Grass Verge (Generally Not affected by Proposed Works)
 - (K) Enhanced Grassland / Wildflower Seeding (Not Affected by Proposed Works)
 - (L) Hedgerow Planting (Not Affected by Proposed Works)
 - (M) Local Widening to Existing Track to Create Additional Parking / Turning Area for Proposed Shepherds Hut (Broadly Similar to Provision for Existing Hut)
 - (N) Access Path to Proposed Hut; Laid to Gravel
 - (O) Proposed Hedgerow Planting to field boundary.

Rev	Date

Project
**Mr J Webb;
New Shepherds Hut Accommodation**

Drawing Title
Block Plan as Proposed

Status
Planning

Drawing Number		Revision
P-Site-03		P01
Scale	Size	Date
1:500	A2	16.09.26

