


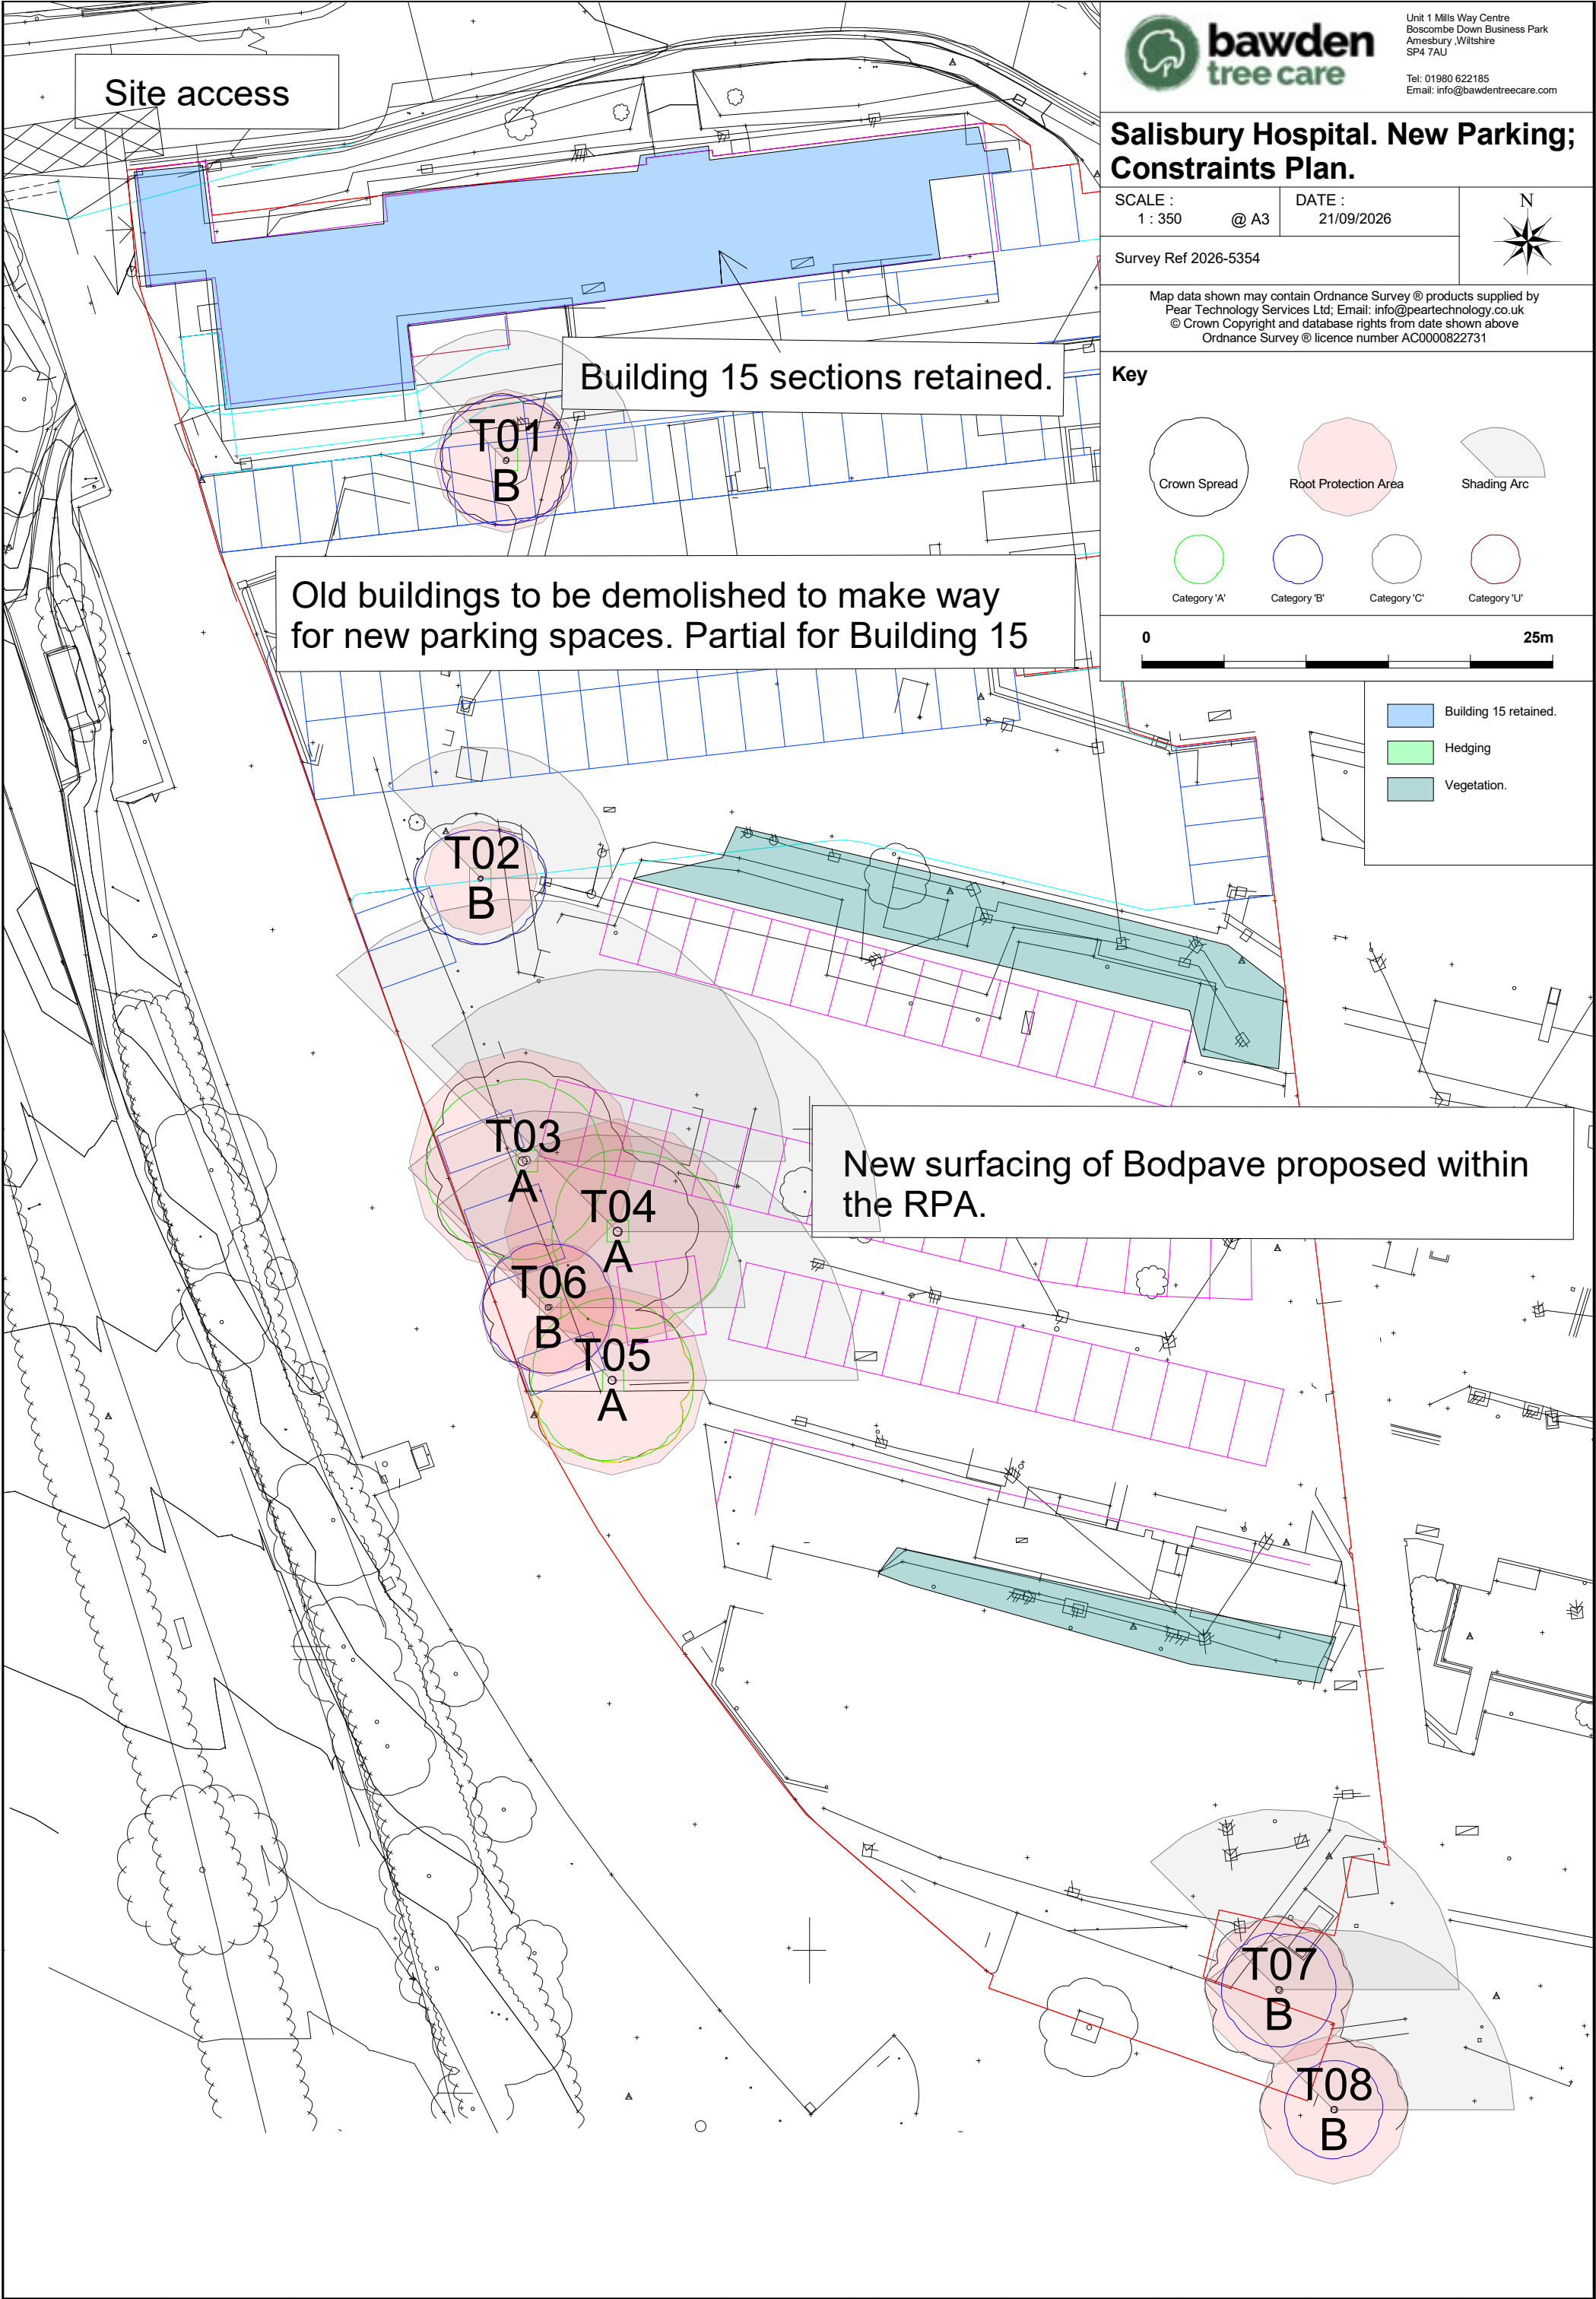

Unit 1 Mills Way Centre
Boscombe Down Business Park
Amesbury, Wiltshire
SP4 7AU
Tel: 01980 622185
Email: info@bawdentreecare.com

Salisbury Hospital. New Parking;
Constraints Plan.

SCALE :
1 : 350 @ A3


DATE :
21/09/2026



Survey Ref 2026-5354

Map data shown may contain Ordnance Survey® products supplied by
Pear Technology Services Ltd; Email: info@peartechnology.co.uk
© Crown Copyright and database rights from date shown above
Ordnance Survey® licence number AC0000822731

Key

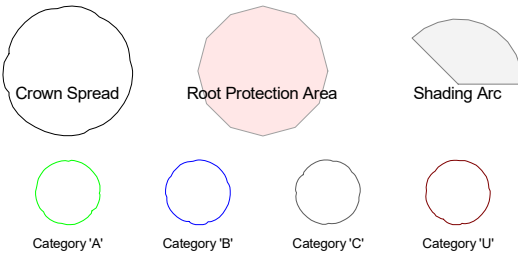

0 25m

- Building 15 retained.
- Hedging
- Vegetation.