
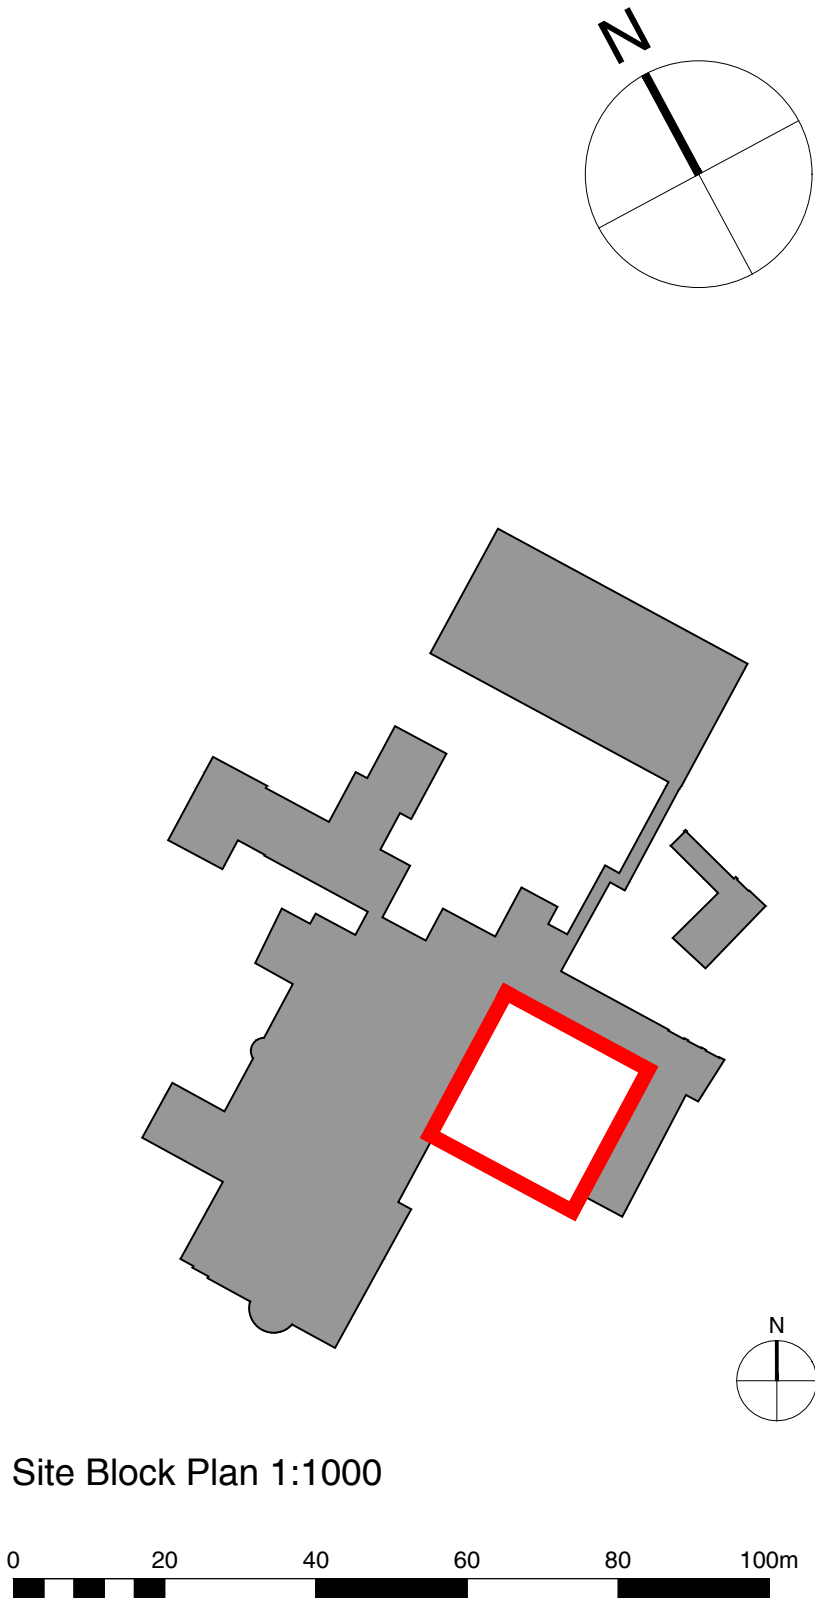


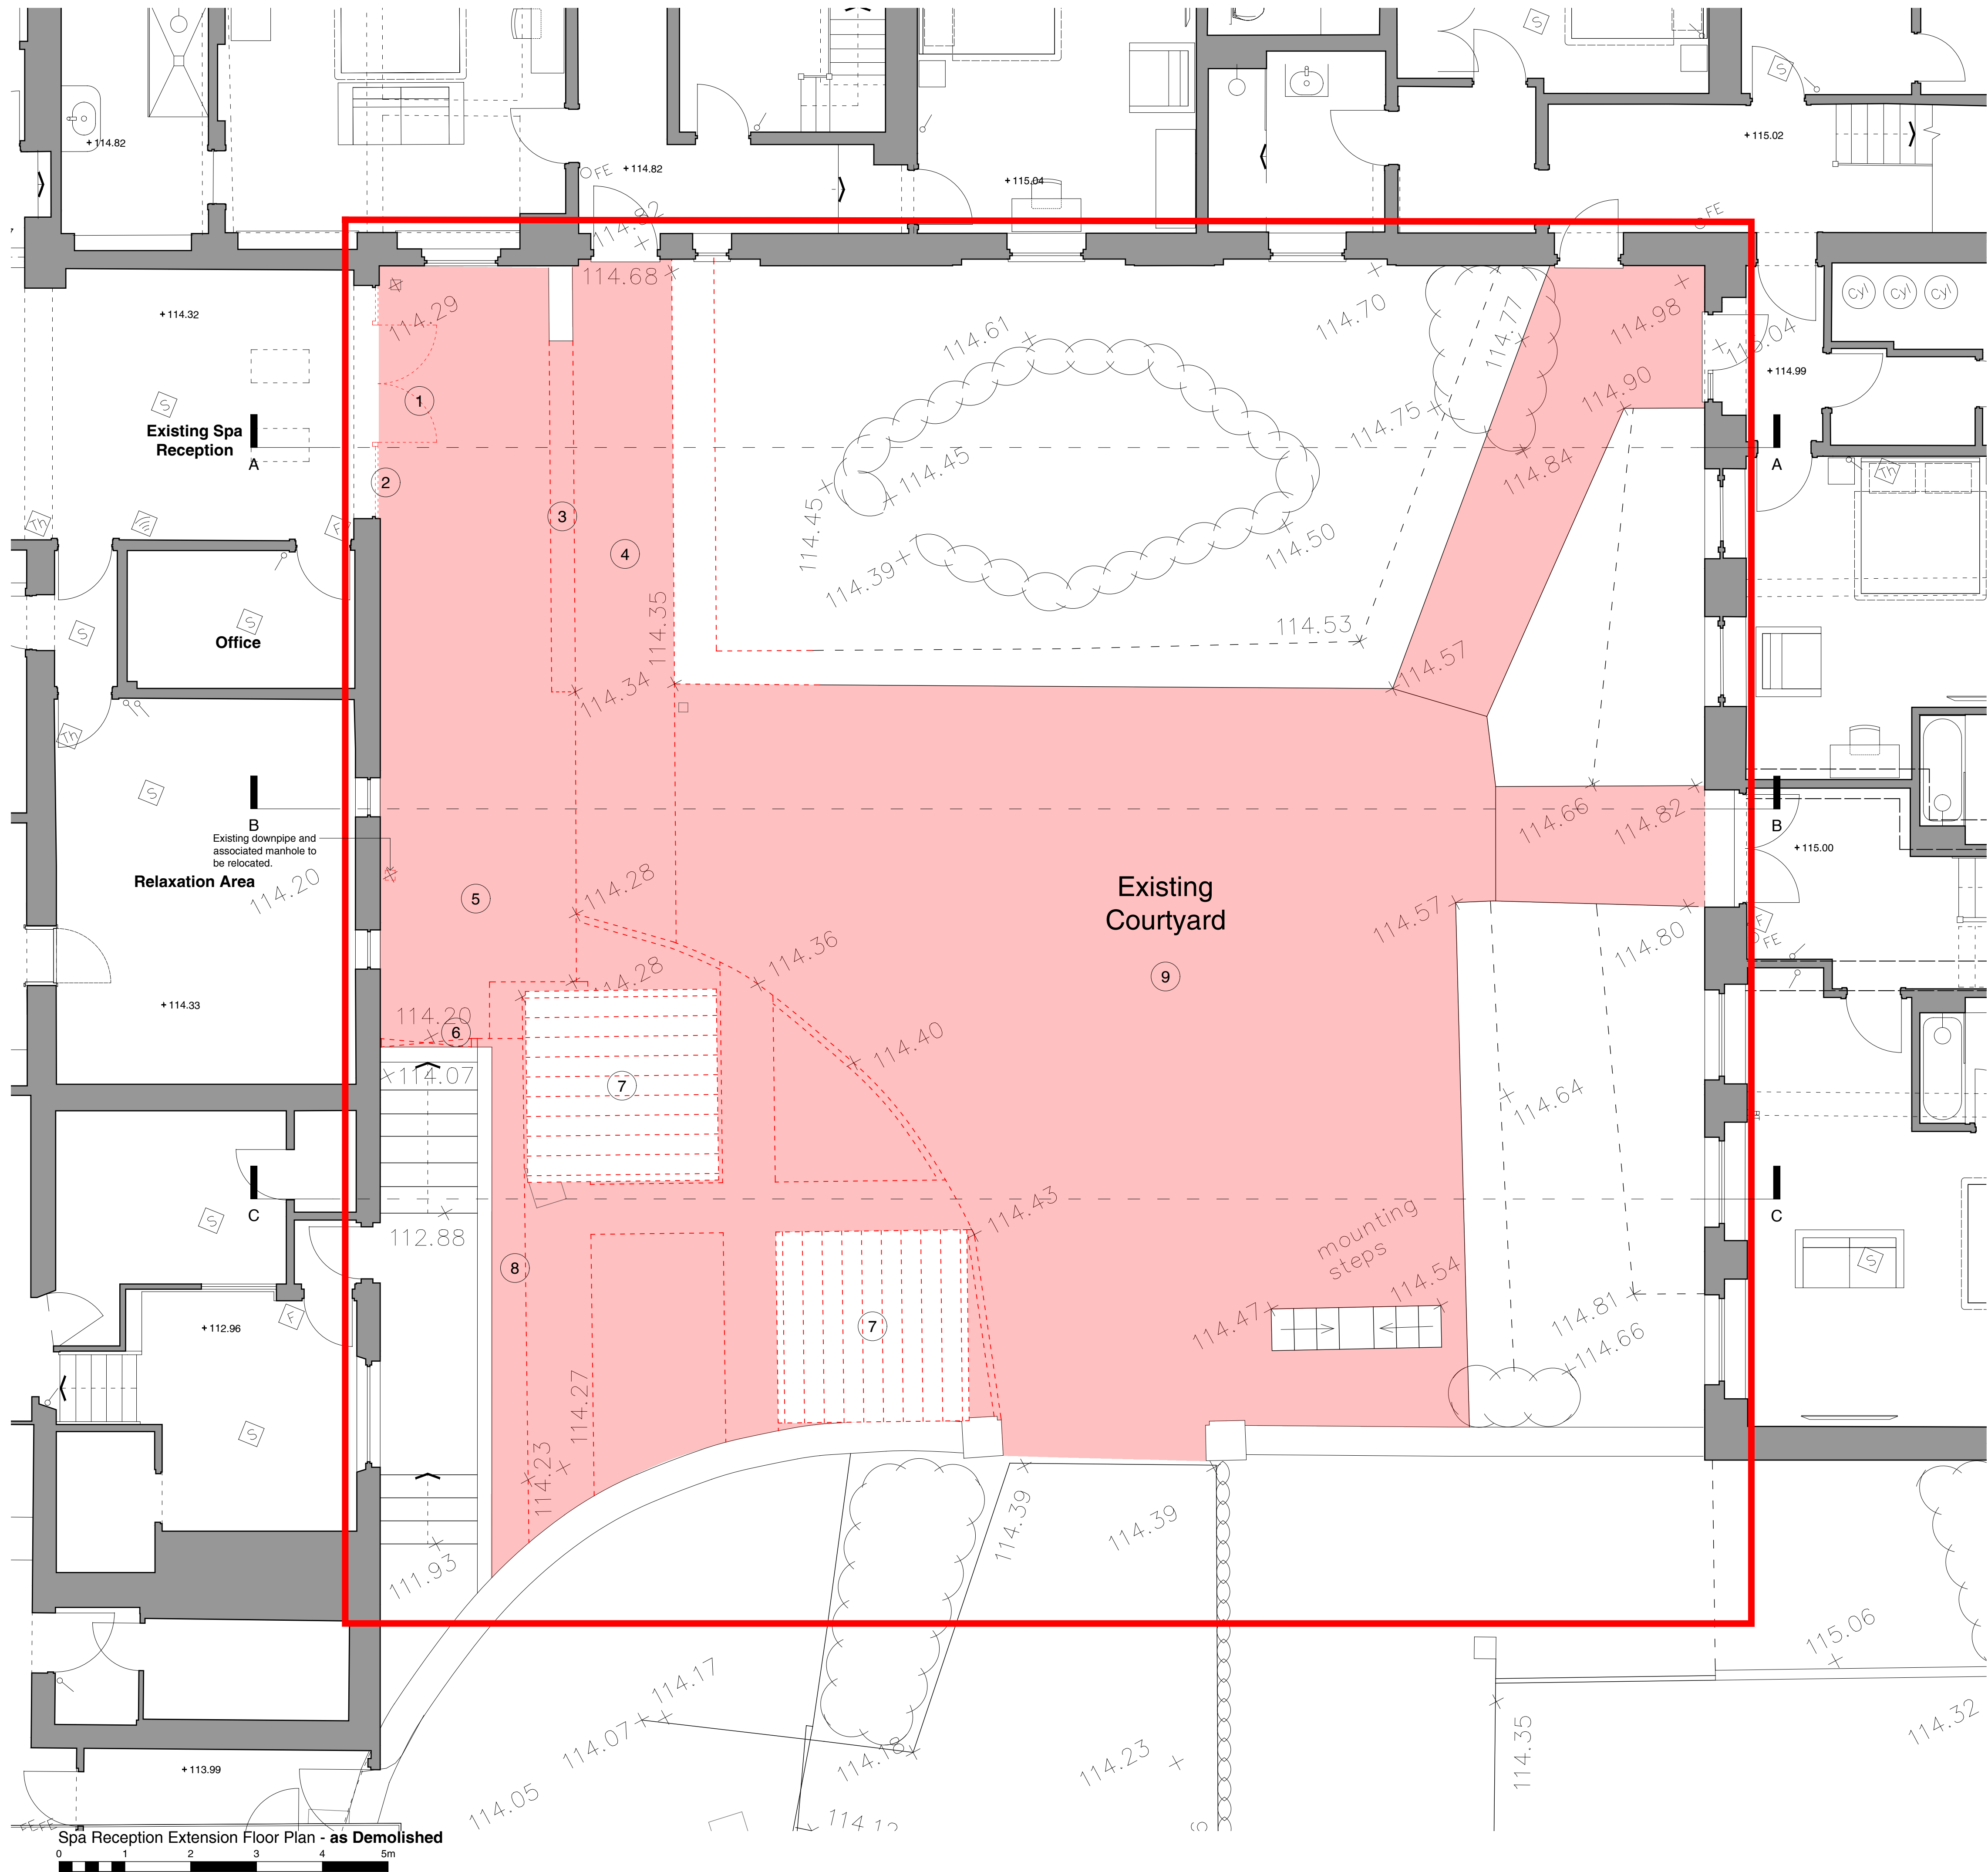

- 1 Existing double doors to be removed to form new opening to Spa reception.
- 2 Existing sidelights to be removed and walls prepared for new plaster, skim plaster and paint.
- 3 Existing low-level wall to be demolished.
- 4 Existing ramped access to be removed and repositioned
- 5 Existing manhole to be relocated.
- 6 Existing close boarded fence to be removed
- 7 Existing Cabana structures to be removed
- 8 Close boarded fence to be removed
- 9 Existing surface to be removed