


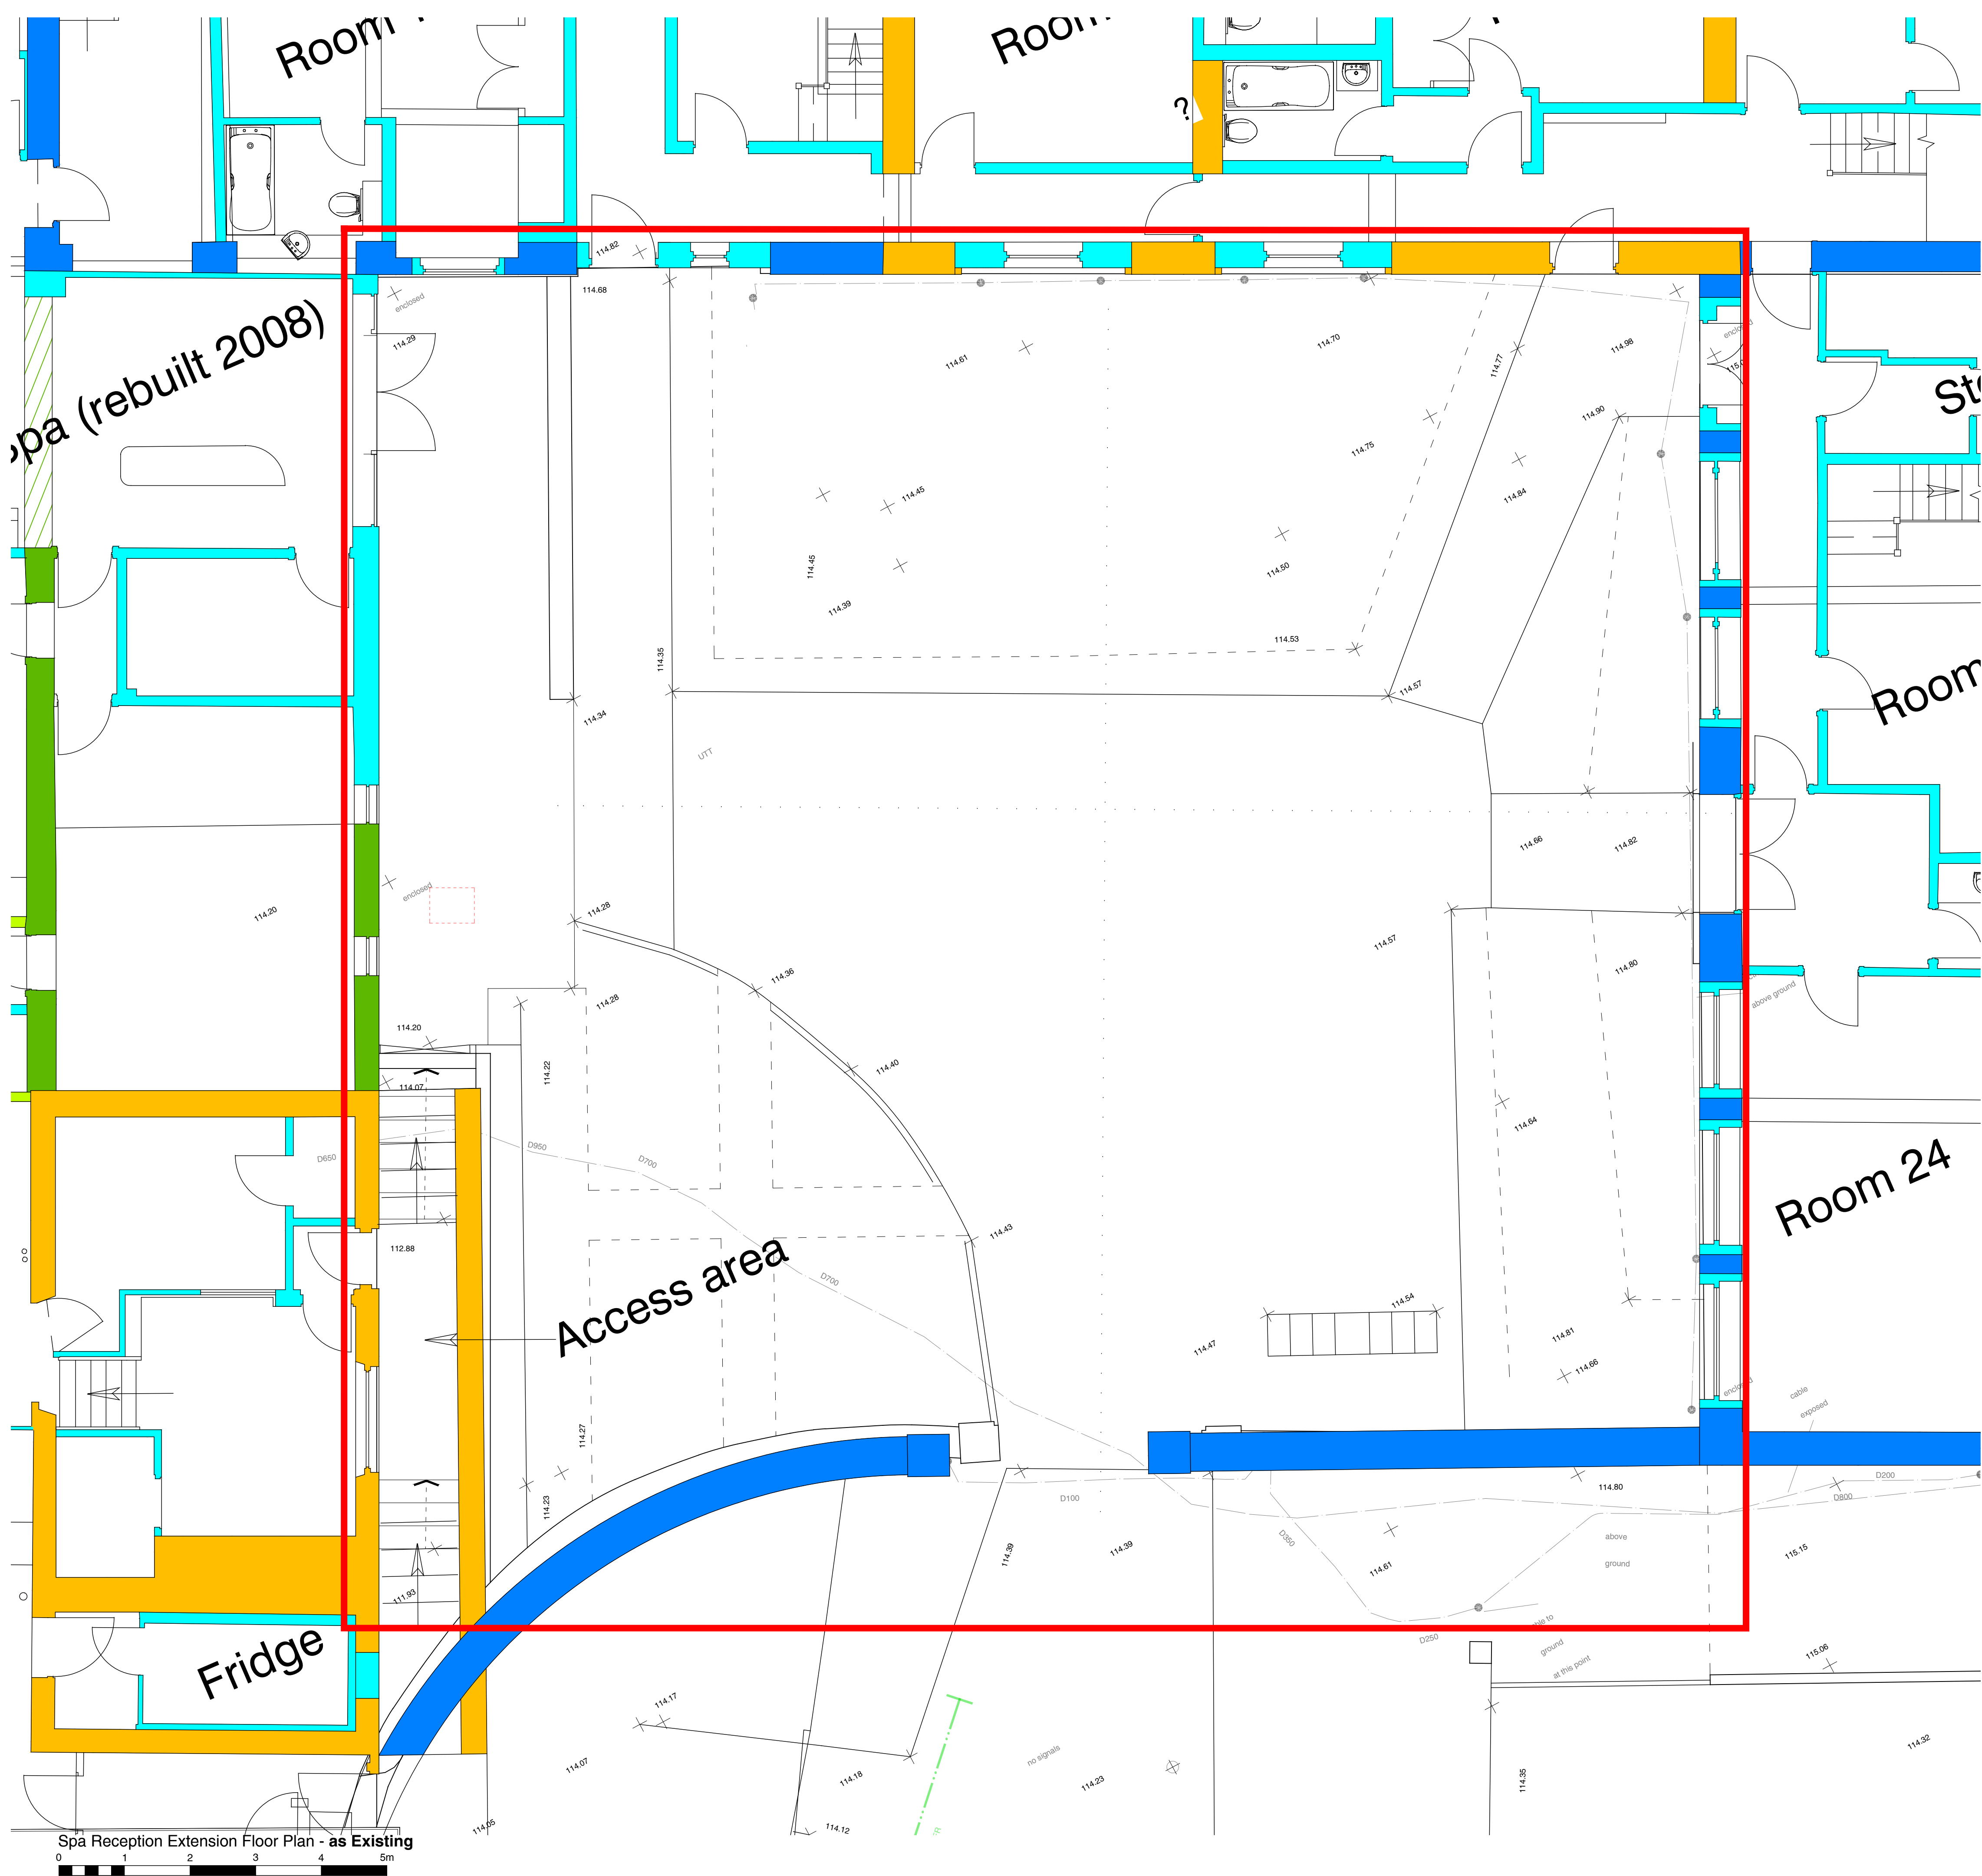


REFER TO BISHOPSTROW HOUSE HOTEL AND SPA BUILT HERITAGE ASSESSMENT DOCUMENT

HISTORIC FABRIC KEY

- | | |
|----------------------|------------------------------------|
| Period 1a | Period 1d |
| Period 1b | Period 2a |
| Period 1c | Period 2b |
| Period 1c demolished | Period 3 (1923-42 and before 1975) |
| | Period 4 (latter 20th and later) |

Period 1a is 1817 to 1823. Period 1b was probably added shortly after 1823. Periods 1c and 1d are built by 1839. Periods 2a and 2b are built by 1887. Period 4 includes all the works carried out between 1976 and 2007 within the historic fabric. All of the unhatched buildings to the west are 1976 and later

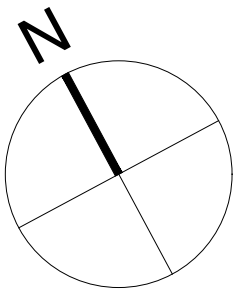

A 24.09.2026 GM Issued for planning and LBC approval.

Client Bishopstrow House Ltd

Dwg No. 1501 500 A

Project Bishopstrow House

Scale 1:50 @ A1

Title Spa Extension - Historic Fabric as existing

Date Aug.26

Drawn GM Checked KLM

RIBA
Chartered Practice

Aaron Evans Architects Ltd 3 Gay Street, Bath, BA1 2PH
www.aaronevans.com e: office@aaronevans.com

AARON
EVANS
ARCHITECTS

01225 466234

This drawing is copyright. Only figured dimensions to be used. Contractors not to scale from this drawing and must check all dimensions before proceeding.