


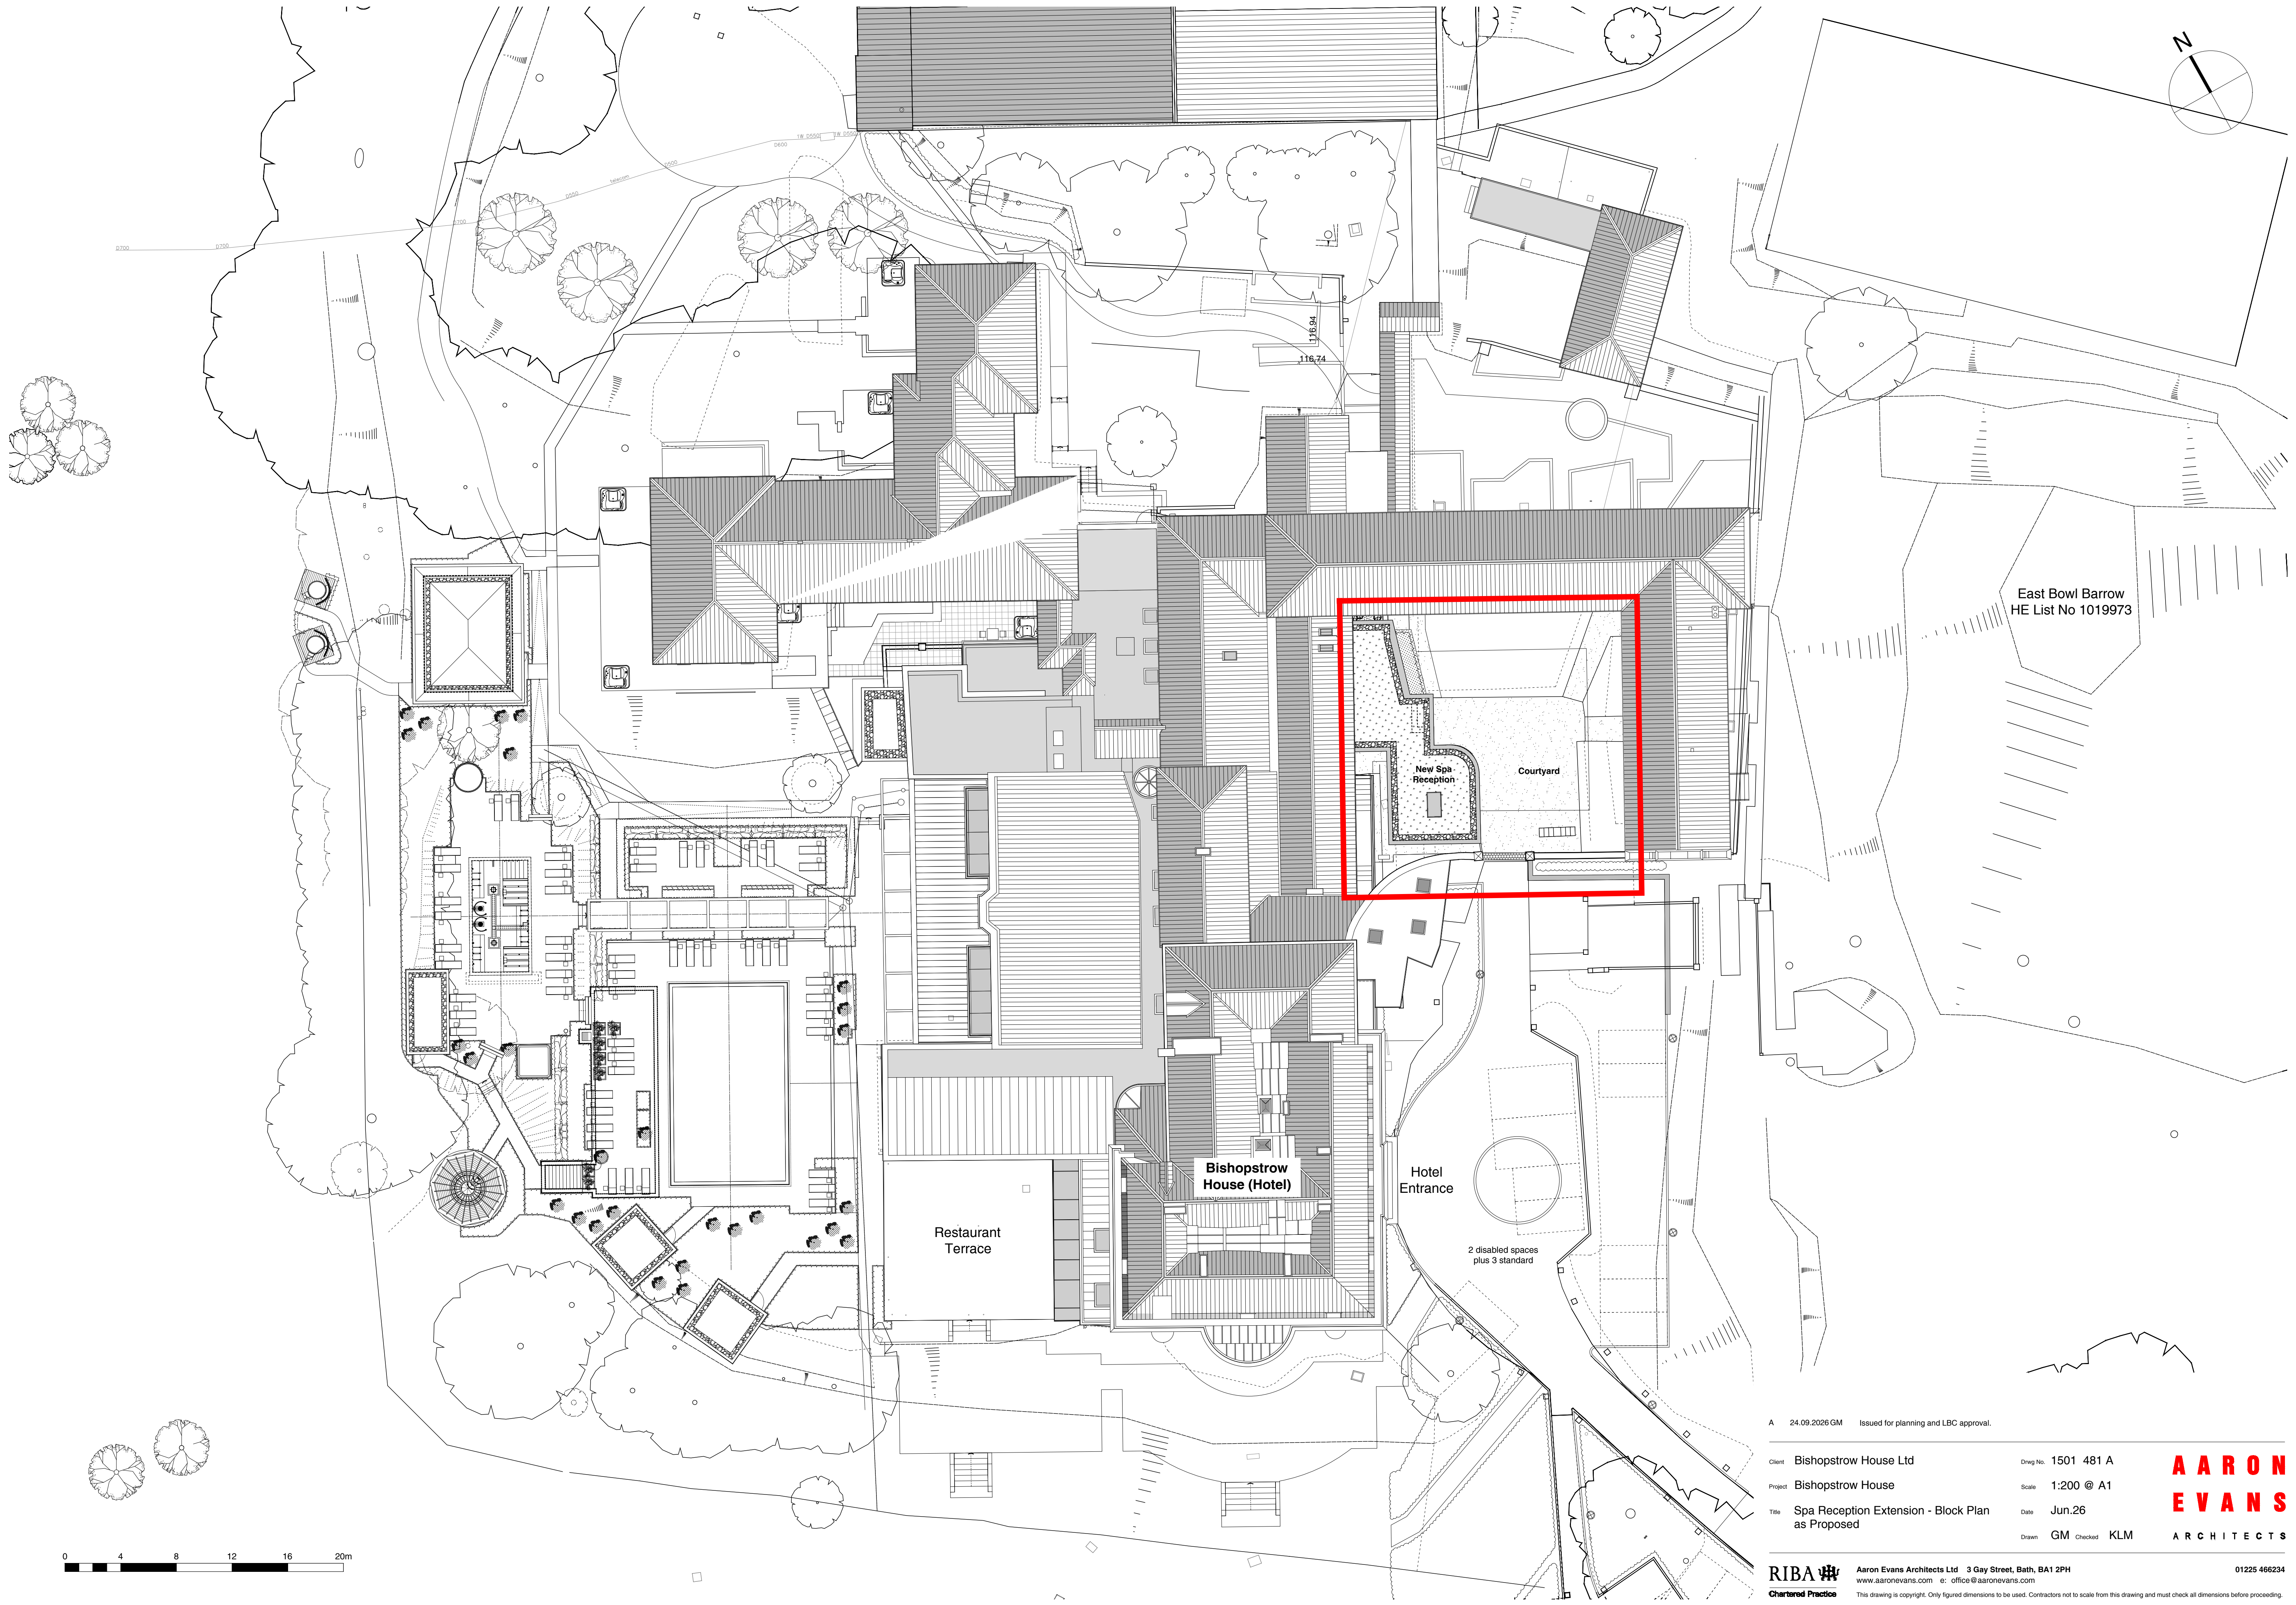

A 24.09.2026 GM Issued for planning and LBC approval.

Client: Bishopstrow House Ltd
Project: Bishopstrow House
Title: Spa Reception Extension - Block Plan as Proposed

Drawg No: 1501 481 A
Scale: 1:200 @ A1
Date: Jun.26
Drawn: GM Checked: KLM