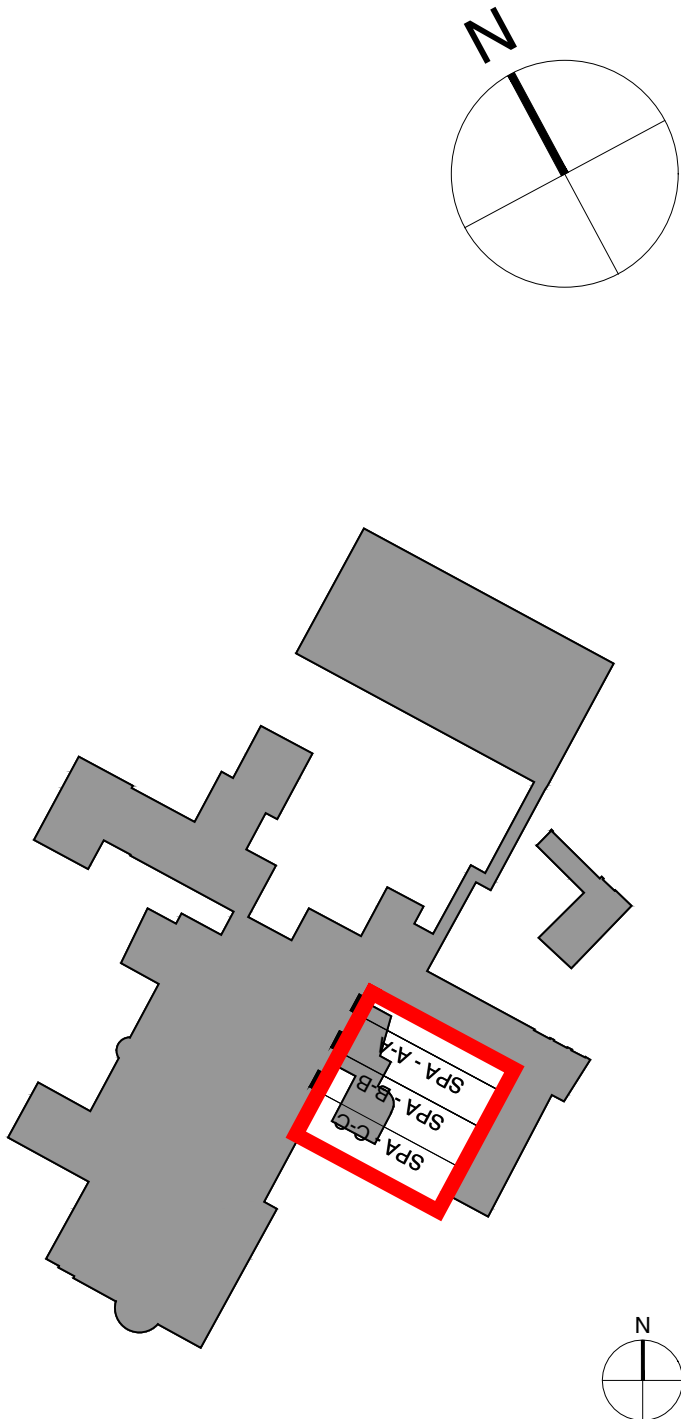
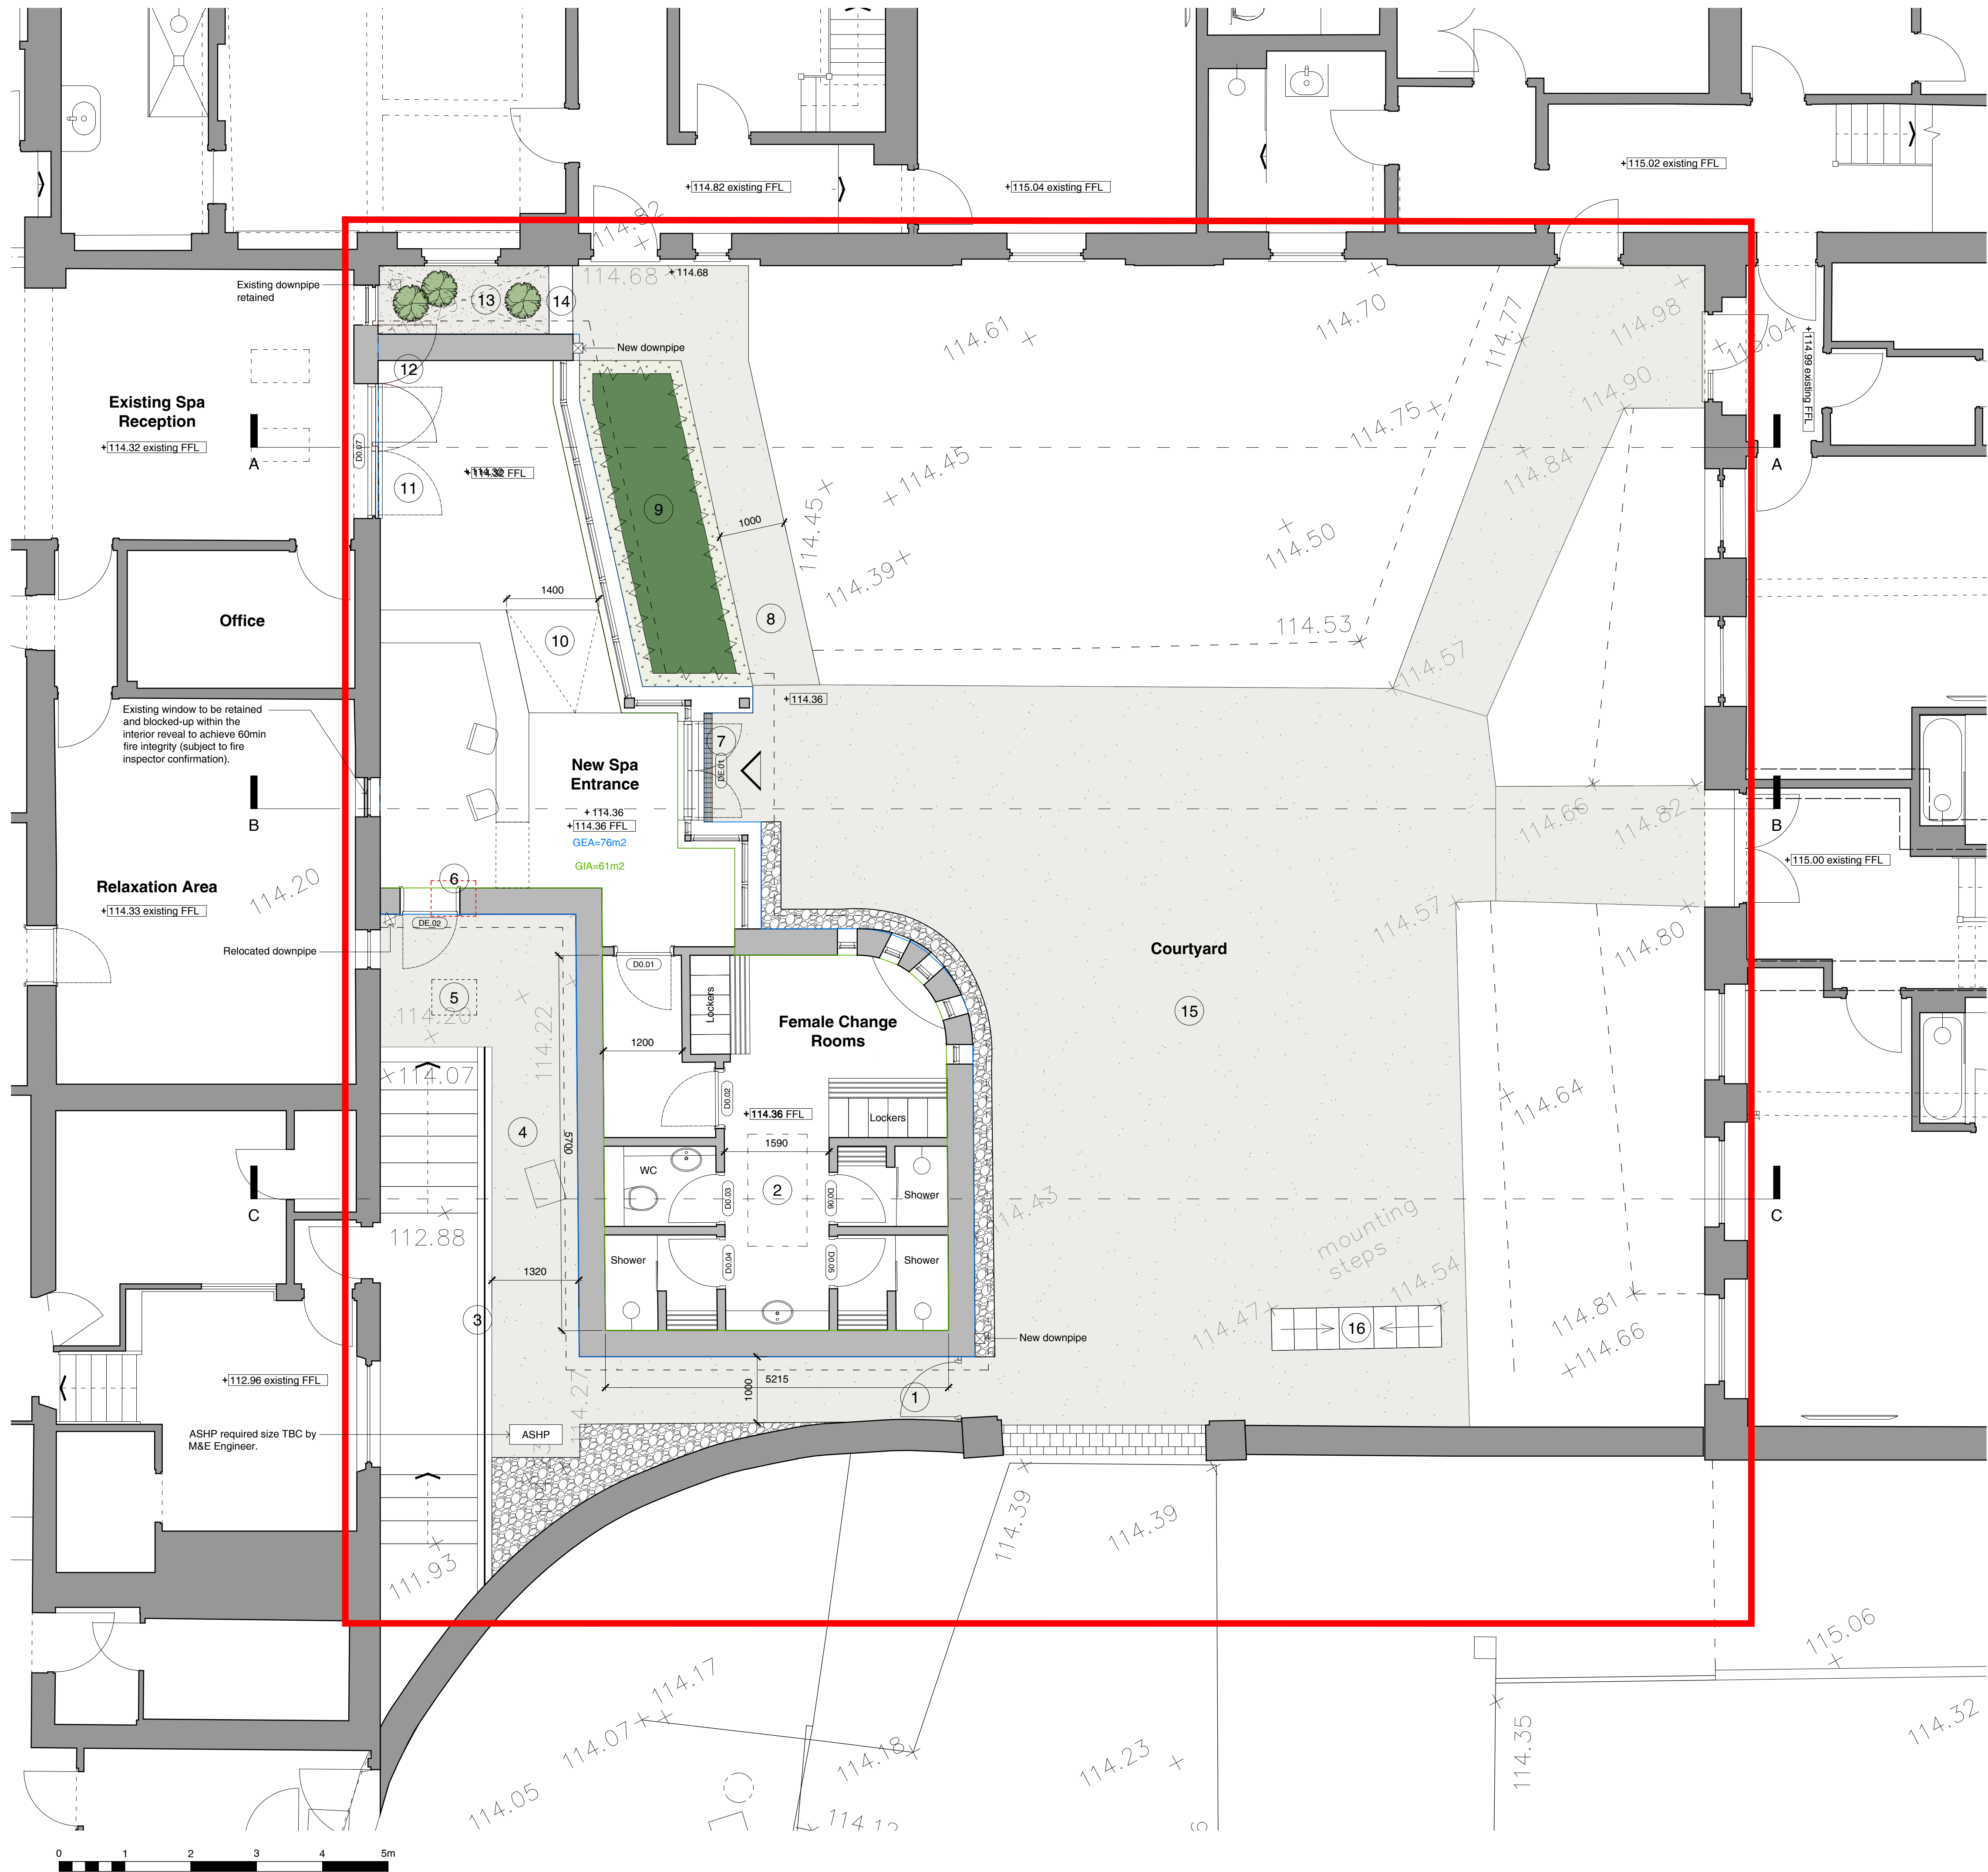


- As Proposed Landscaping Materials Key**
- Resin bound gravel
 - Gravel margin
 - Grass
 - Hedgerow
 - Setts

- 1 Proposed timber gate (to later detail)
- 2 Rooflight above female changing room
- 3 Replacement 1.5m high timber fence
- 4 Basement escape route
- 5 Position of relocated drainage
- 6 Existing drainage to be relocated
- 7 Level access to New Spa Entrance
- 8 Footpath realigned and gradient adjusted
- 9 New planting
- 10 New internal ramp
- 11 New doors to existing spa area
- 12 Existing double doors / screen removed
- 13 Void
- 14 Existing low-level brick wall retained
- 15 New resin bound gravel
- 16 Existing mounting steps retained