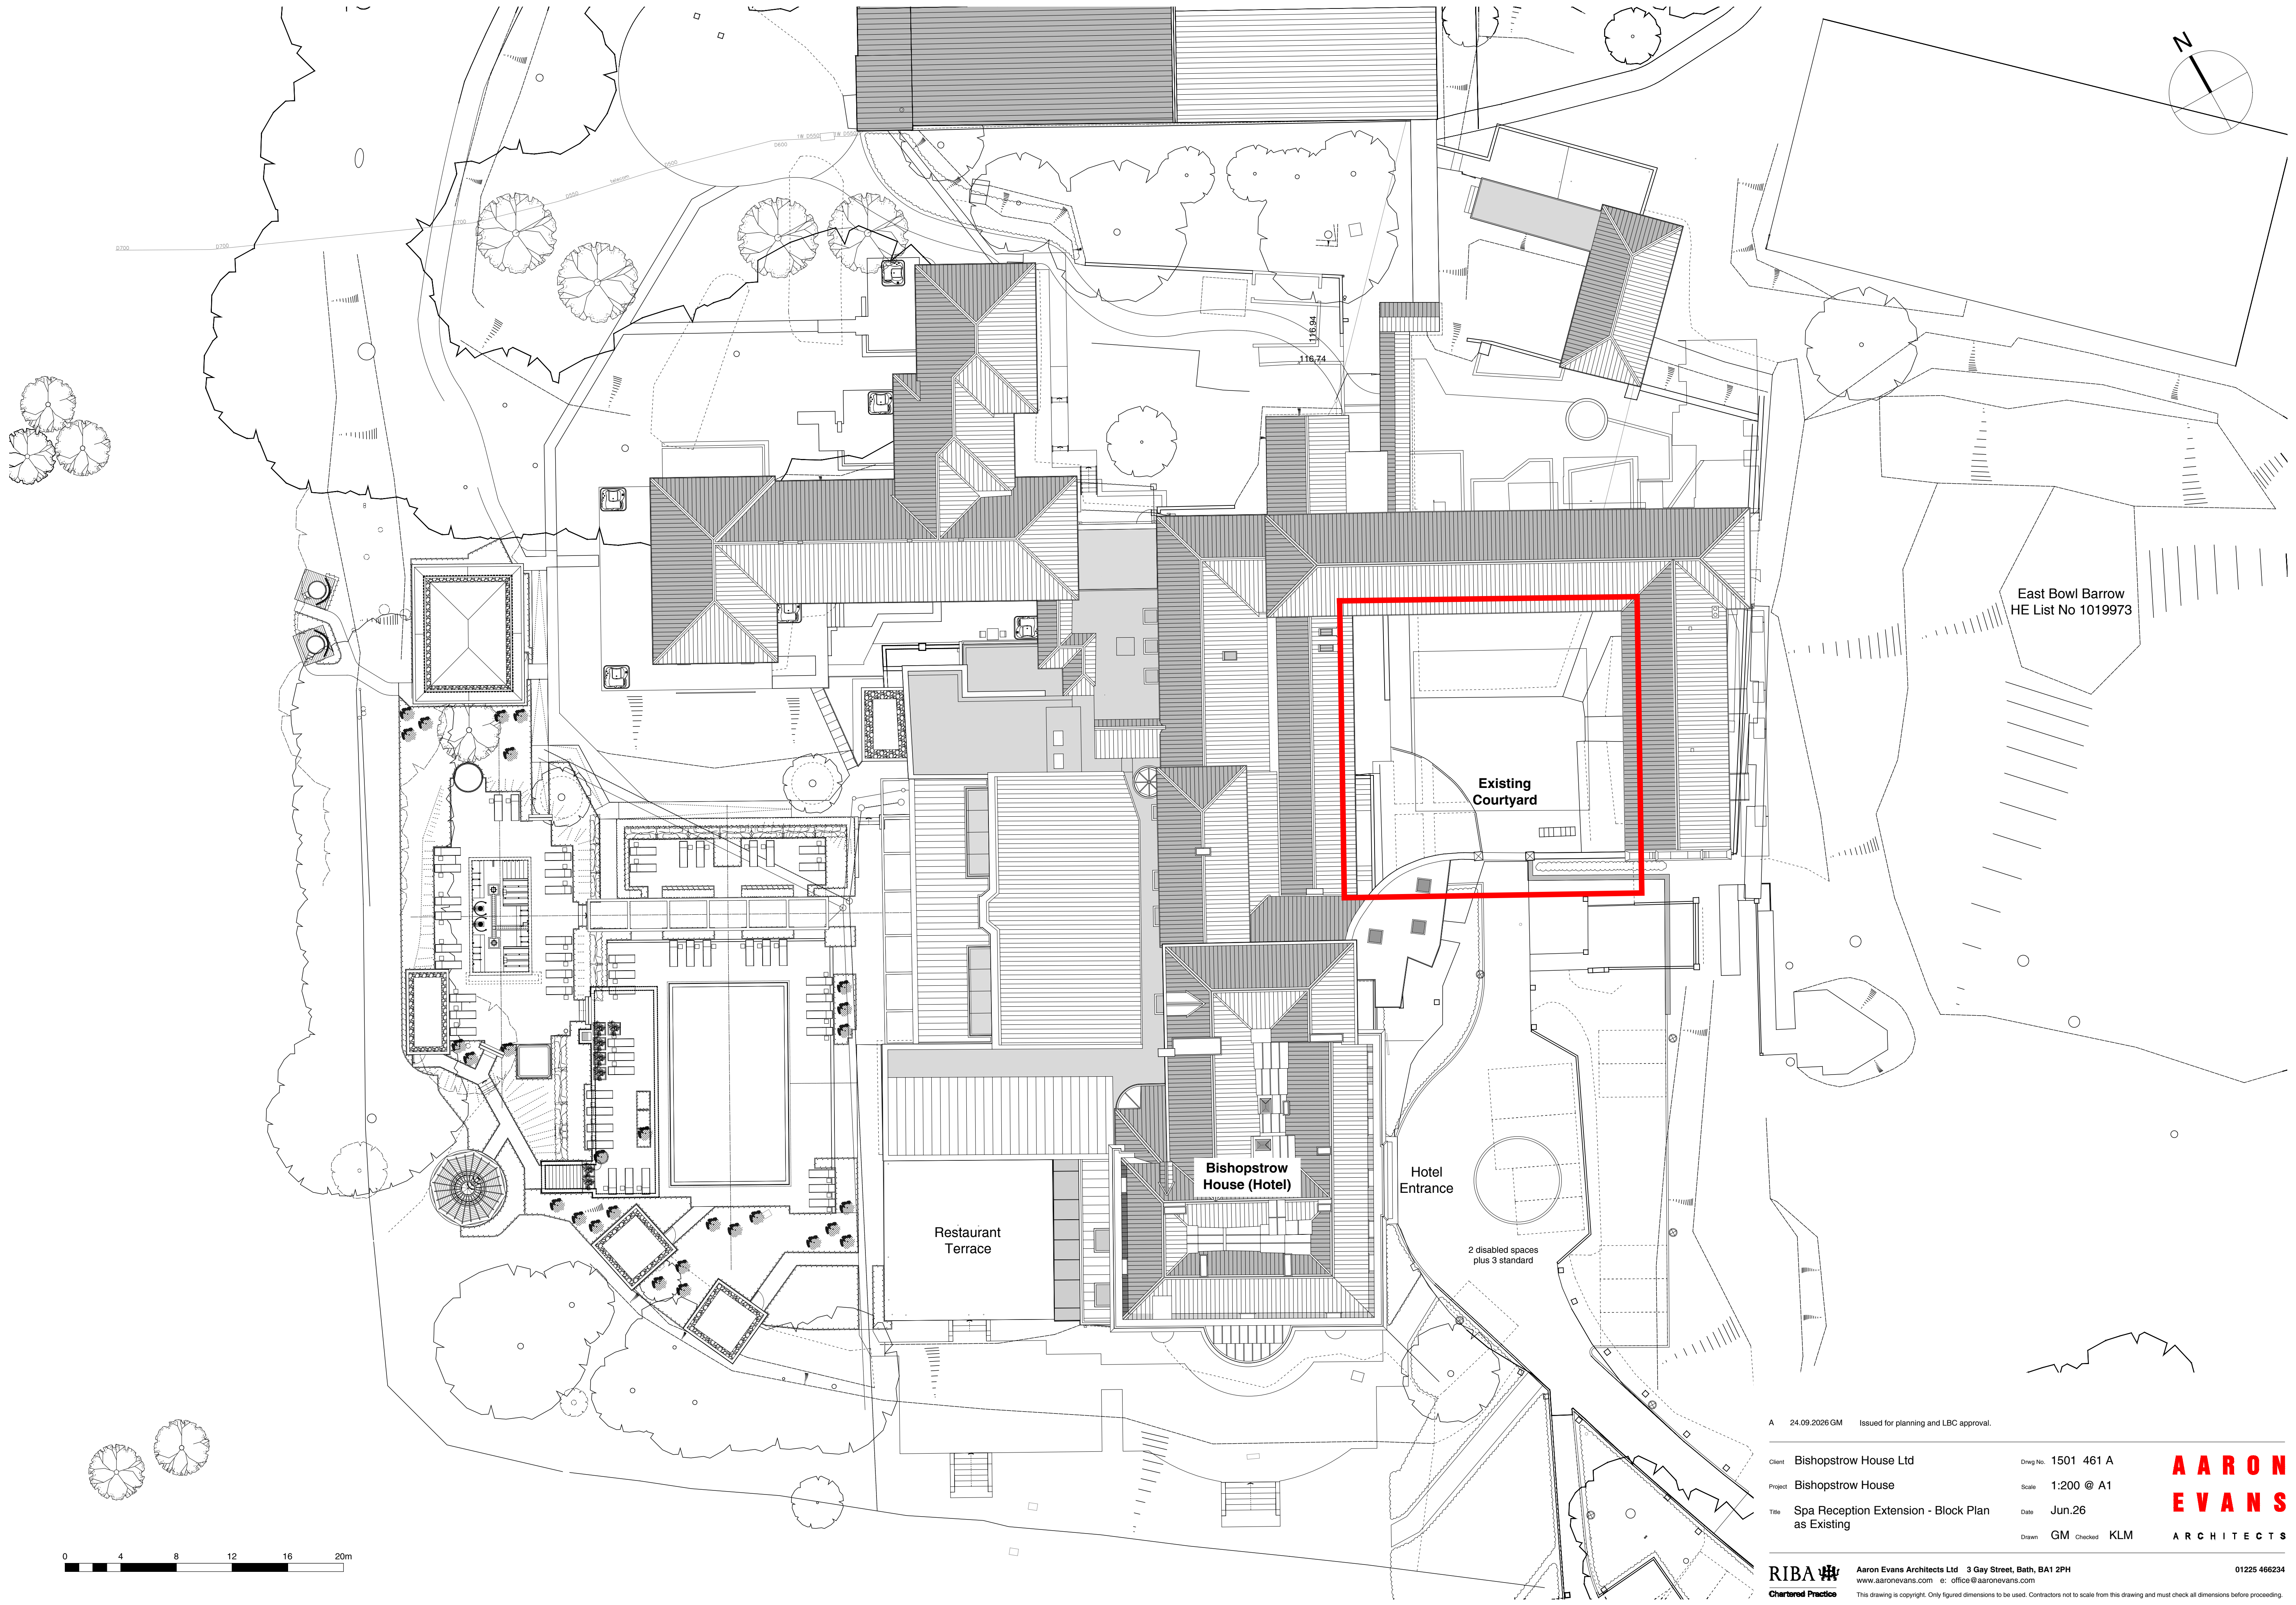


A 24.09.2026 GM Issued for planning and LBC approval.

Client: Bishopstrow House Ltd

Project: Bishopstrow House

Title: Spa Reception Extension - Block Plan as Existing

Drwg No: 1501 461 A

Scale: 1:200 @ A1

Date: Jun.26

Drawn: GM Checked: KLM

RIBA  **Chartered Practice**

Aaron Evans Architects Ltd 3 Gay Street, Bath, BA1 2PH
www.aaronevans.com e: office@aaronevans.com

01225 466234

This drawing is copyright. Only figured dimensions to be used. Contractors not to scale from this drawing and must check all dimensions before proceeding.

AARON EVANS
ARCHITECTS